





1 Front - Proposed  
1 : 100

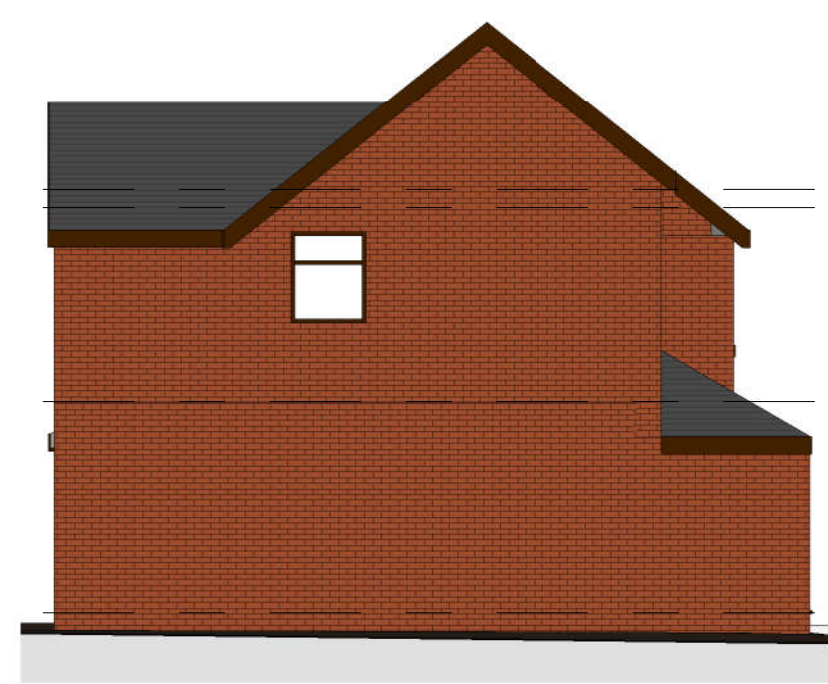


2 Left Side - Proposed  
1 : 100




3 Rear - Proposed  
1 : 100

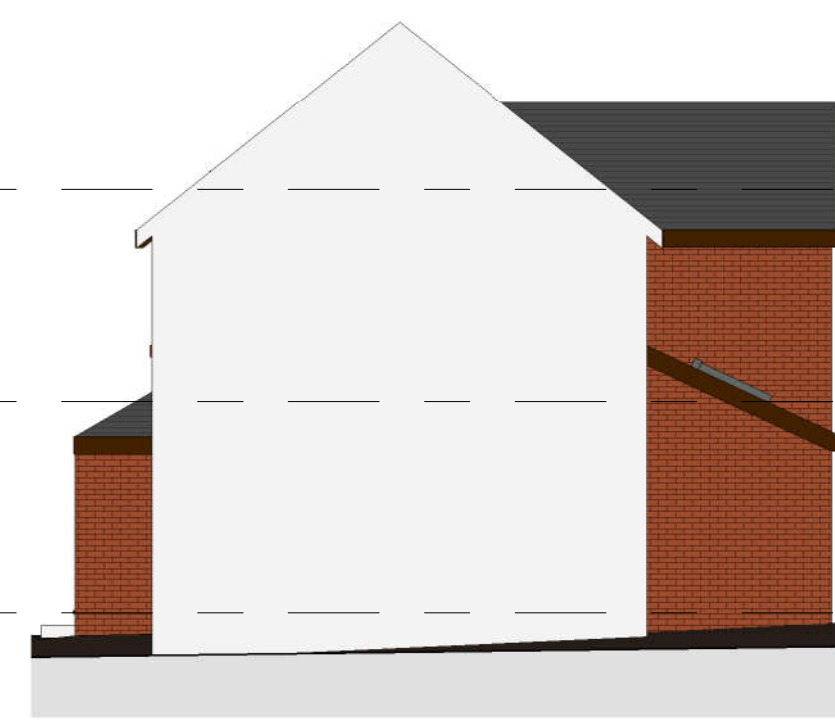


4 Right Side - Proposed  
1 : 100

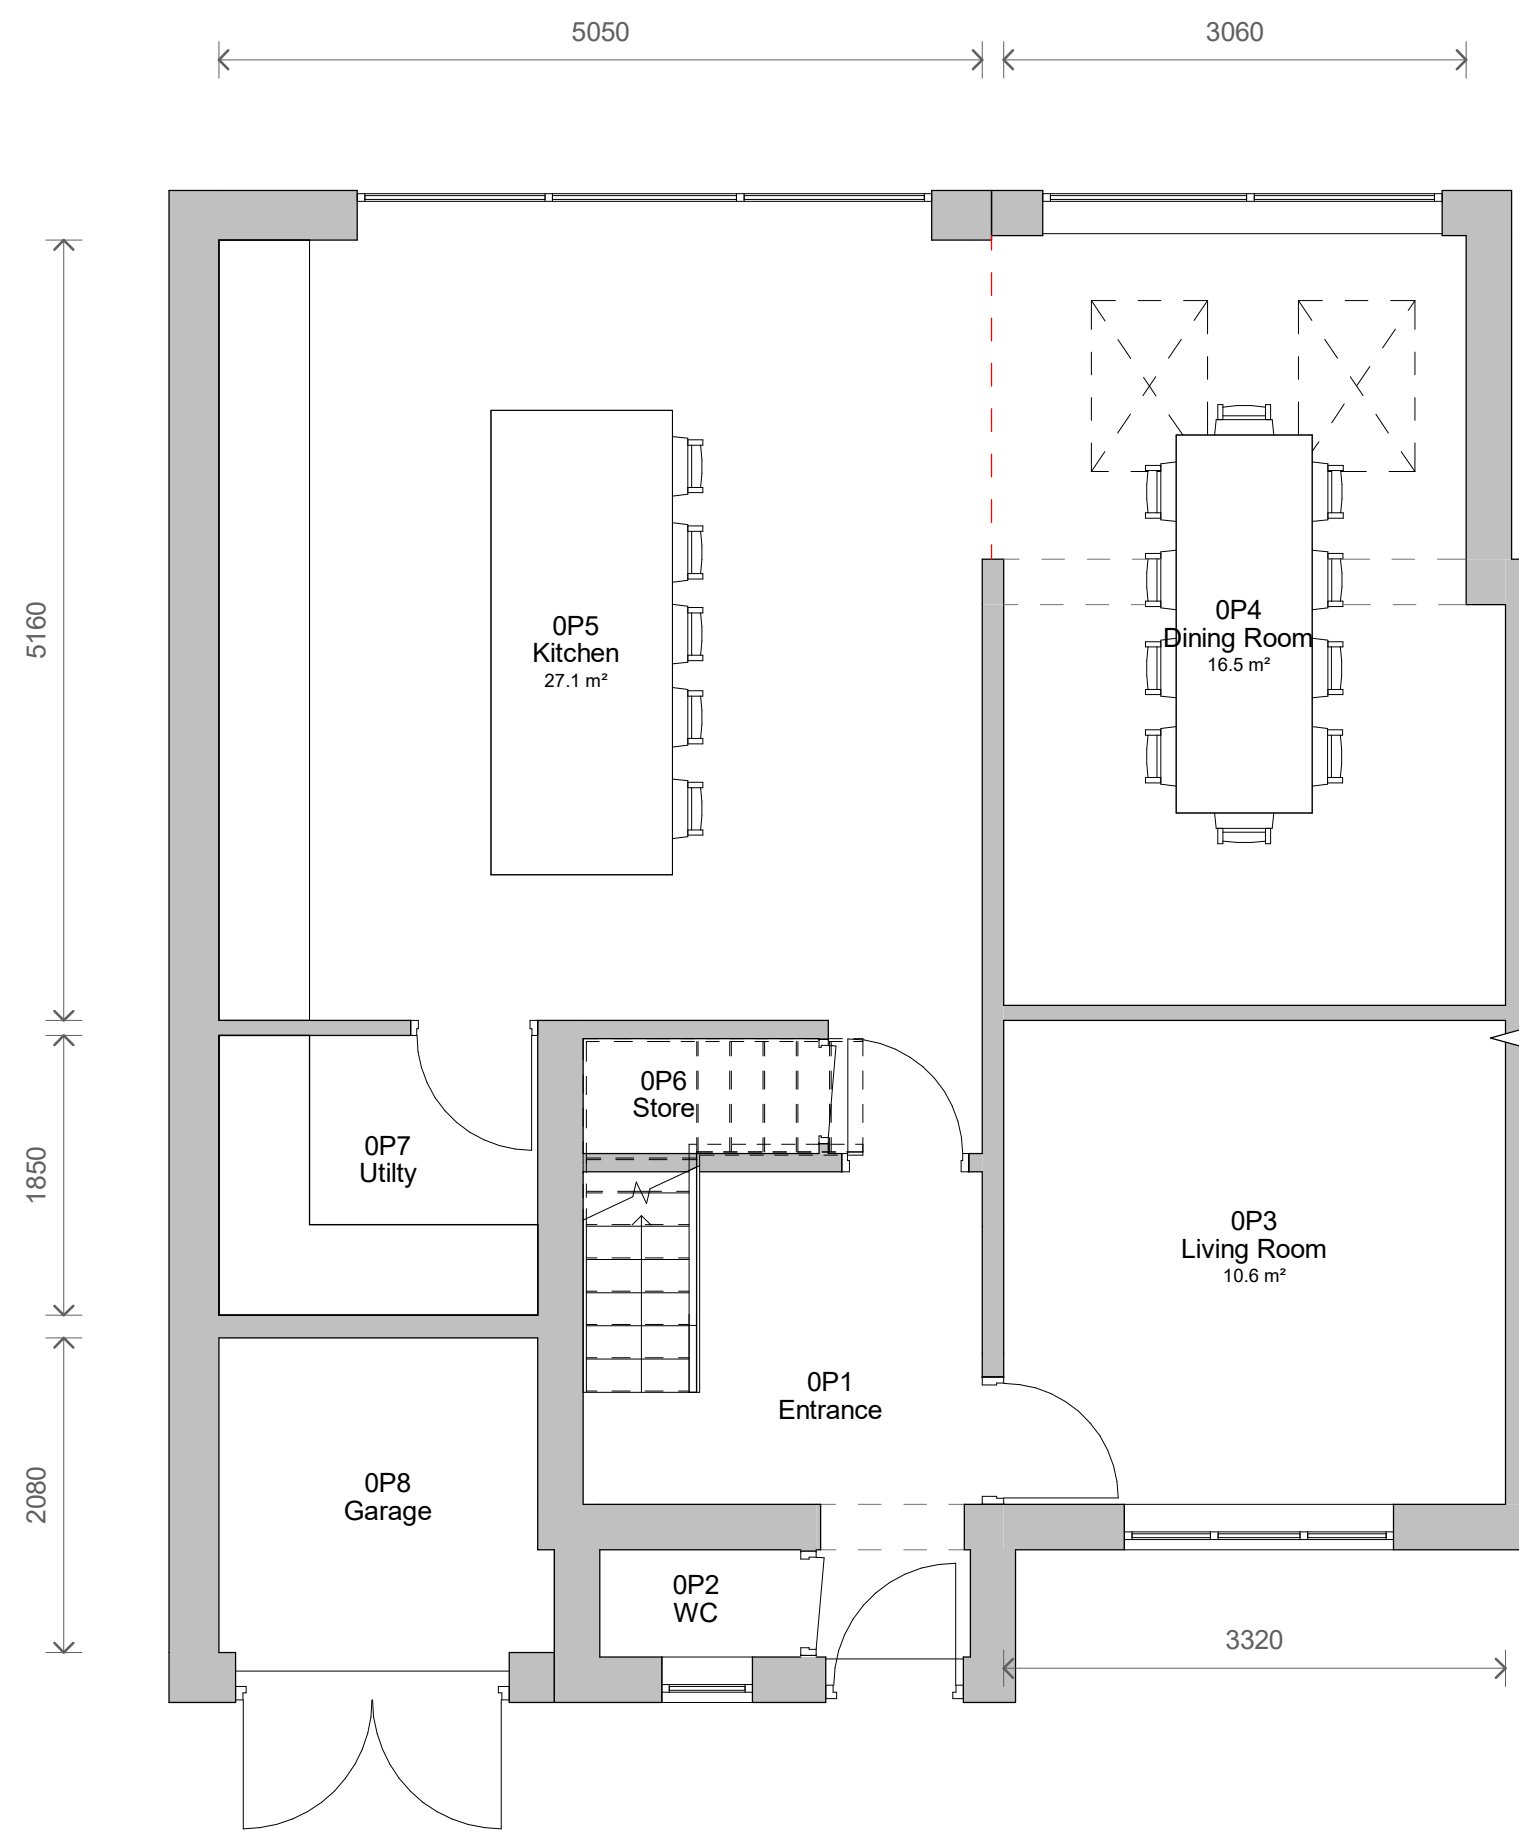


5 Level 0 - Proposed  
1 : 50

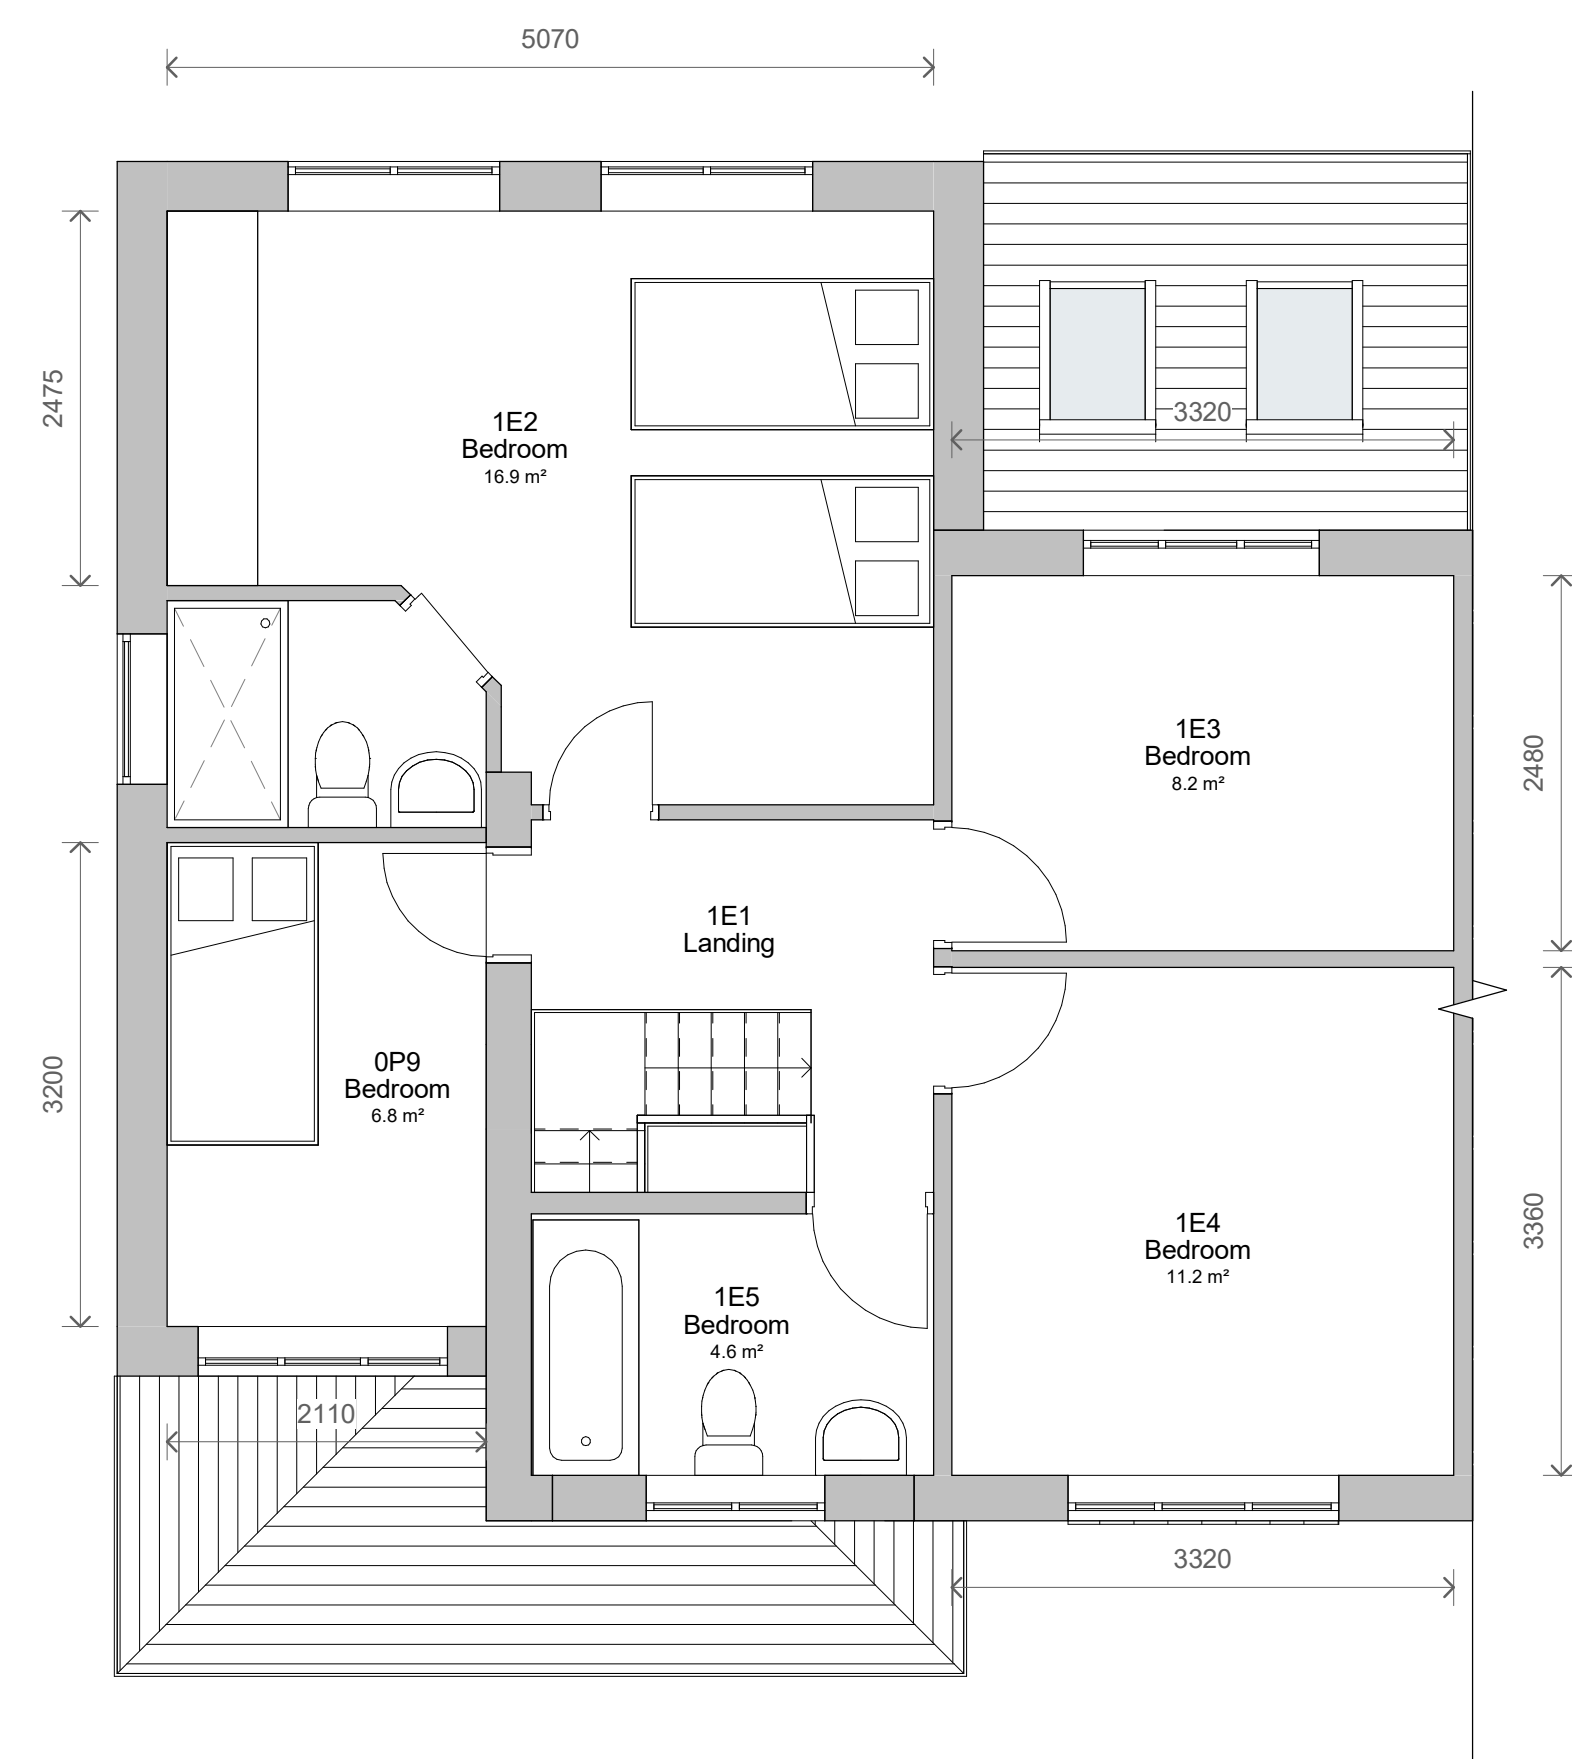

6 Level 1 - Proposed  
1 : 50

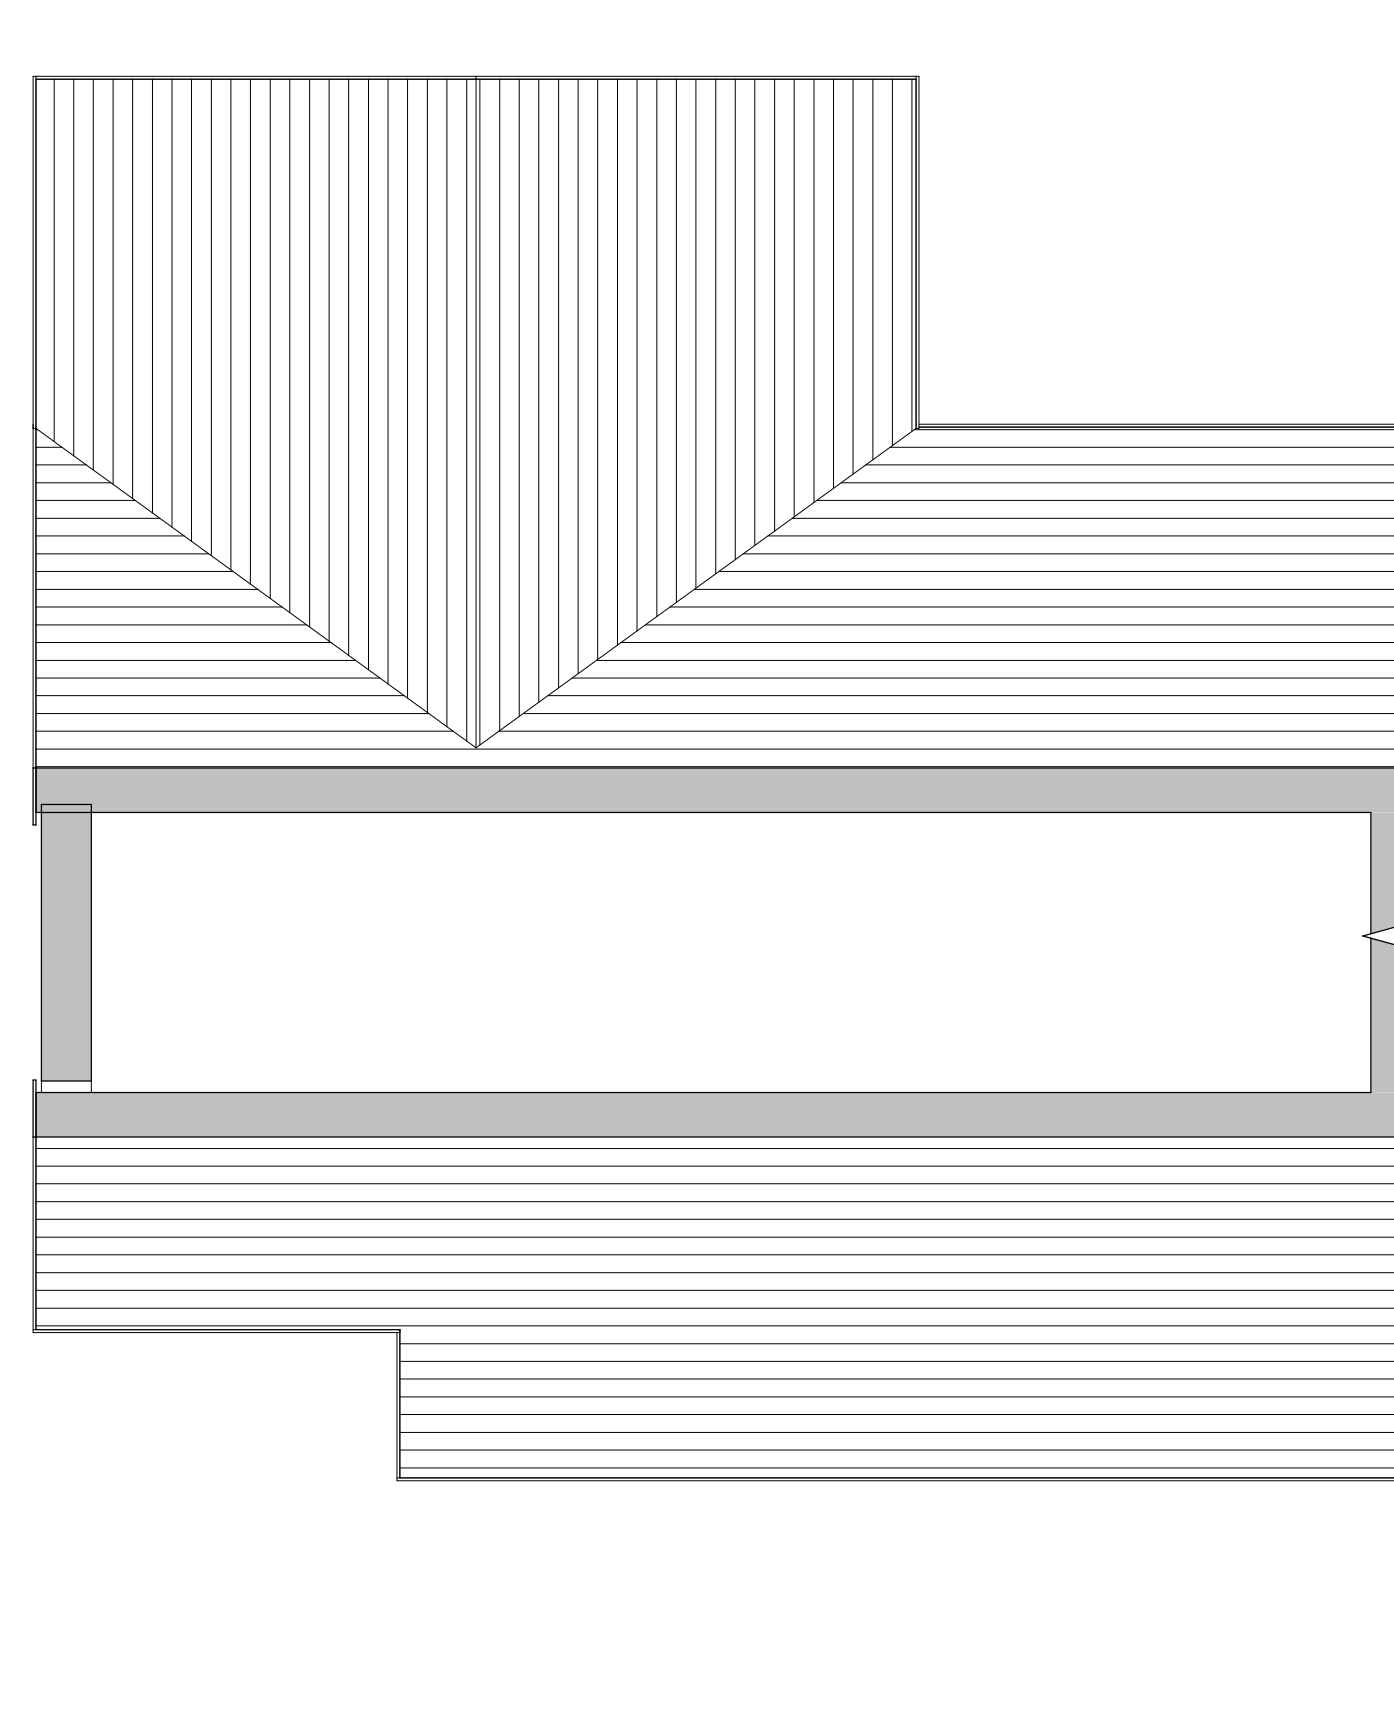

7 Level 2 - Proposed  
1 : 50

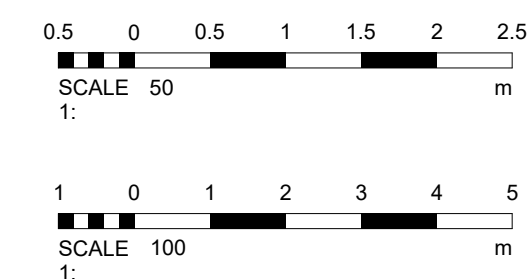

| No.   |            | Description                   | Date |
|---|------------|-------------------------------|------|
| PROJECT   |            | 53 Bland Road                 |      |
| TITLE   |            | Proposed Plans and Elevations |      |
| CLIENT   |            | Smus                          |      |
| STATUS   |            | DESIGN                        |      |
| DRAWN BY   | DATE       | SCALE (@ A1)                  |      |
| SG   | 29/11/2021 | As indicated                  |      |
| PROJECT NUMBER   |            | DRAWING NUMBER                | REV  |
| GSS21101.1   |            | 003                           |      |
| <b>GOLD SKETCH</b>   |            |                               |      |
| S T U D I O S   |            |                               |      |
| www.goldsketch.co.uk info@goldsketch.co.uk 0161 792 9595   |            |                               |      |
| <small>NOTES<br/>© COPYRIGHT ALL RIGHTS RESERVED.<br/>THIS DRAWING MUST NOT BE REPRODUCED WITHOUT WRITTEN CONSENT.<br/>DRAWING TO BE USED FOR THE STATUS INDICATED ONLY. ANY DISCREPANCIES TO BE REPORTED TO THE<br/>ALL DIMENSIONS ARE GIVEN IN METERS TO NEAREST MILLIMETER.<br/>ALL DIMENSIONS ARE TO BE IN ACCORDANCE WITH CURRENT BUILDING<br/>REGULATIONS, RELEVANT CODES OF PRACTICE AND BRITISH STANDARDS. ALL DIMENSIONS ON THIS DRAWING ARE IN METERS UNLESS<br/>OTHERWISE STATED.</small> |            |                               |      |