




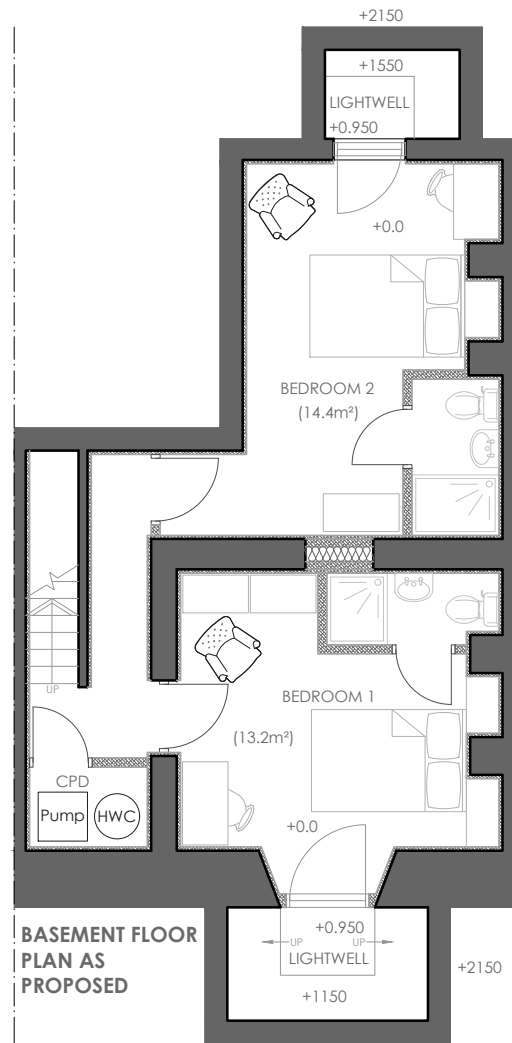


**BASEMENT FLOOR
PLAN AS
PROPOSED**

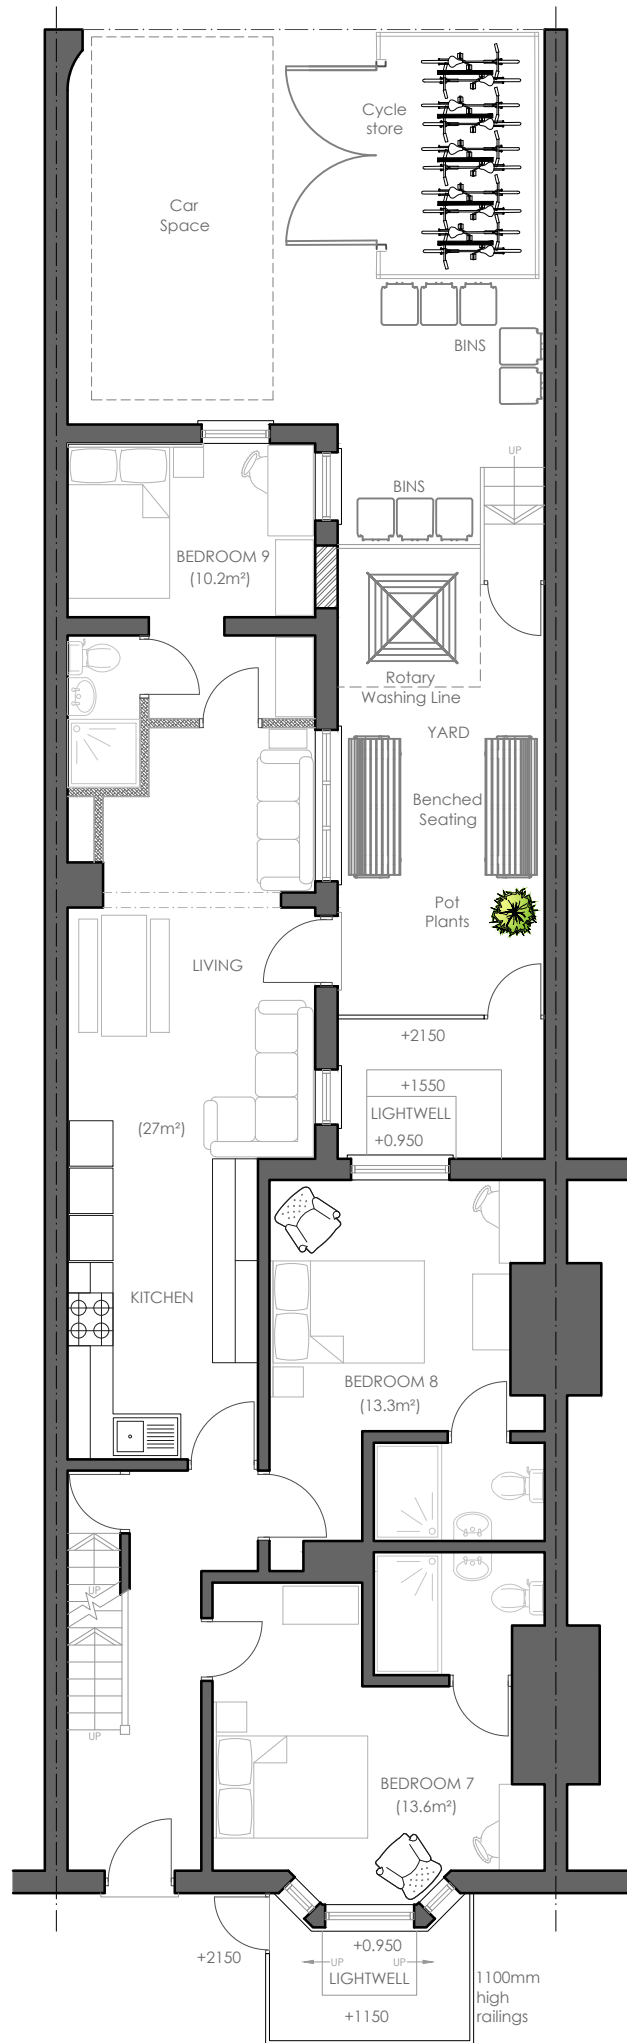


GROUND FLOOR PLAN AS PROPOSED

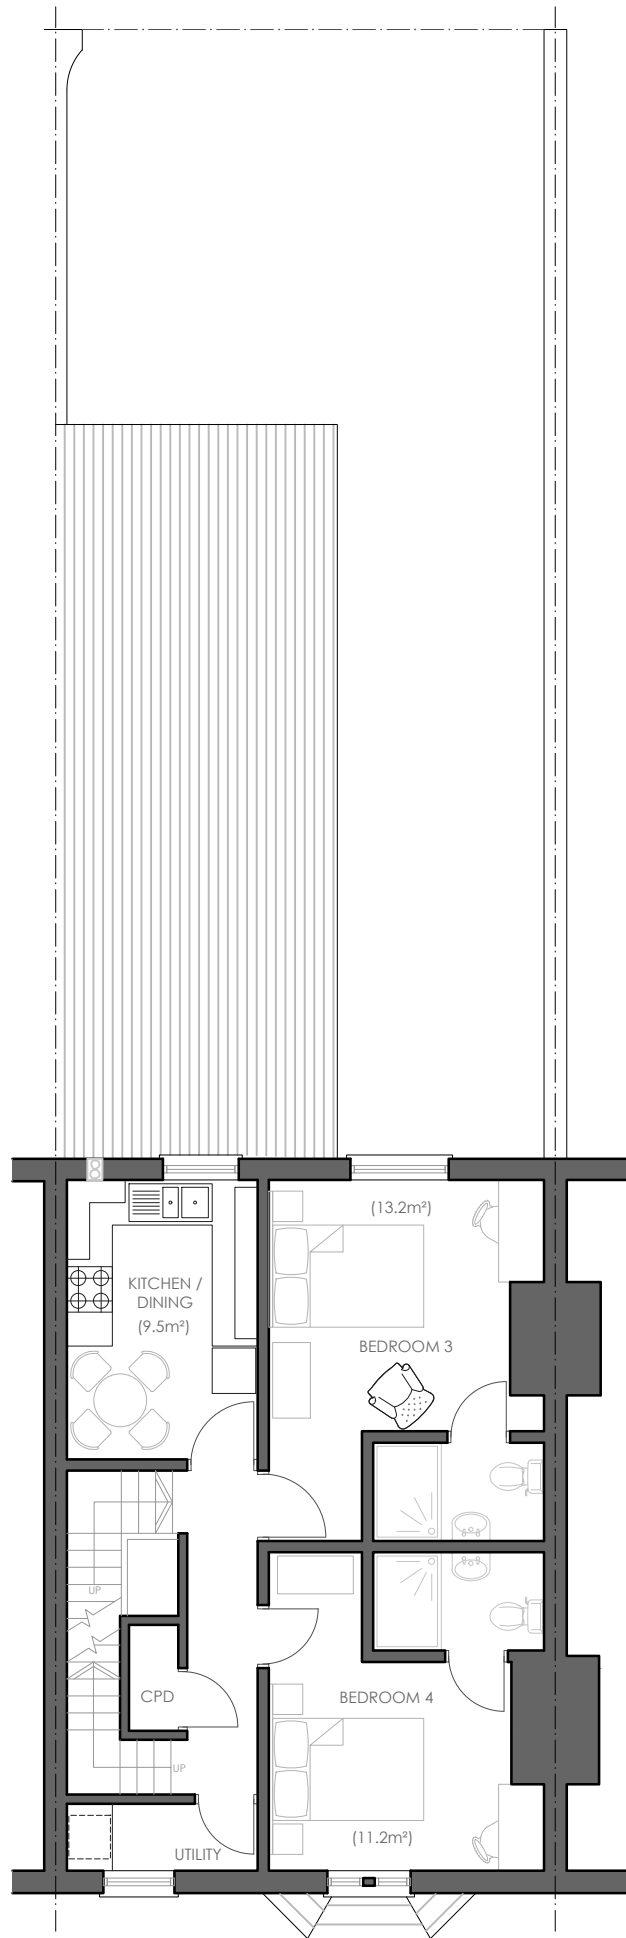

FIRST FLOOR PLAN AS PROPOSED

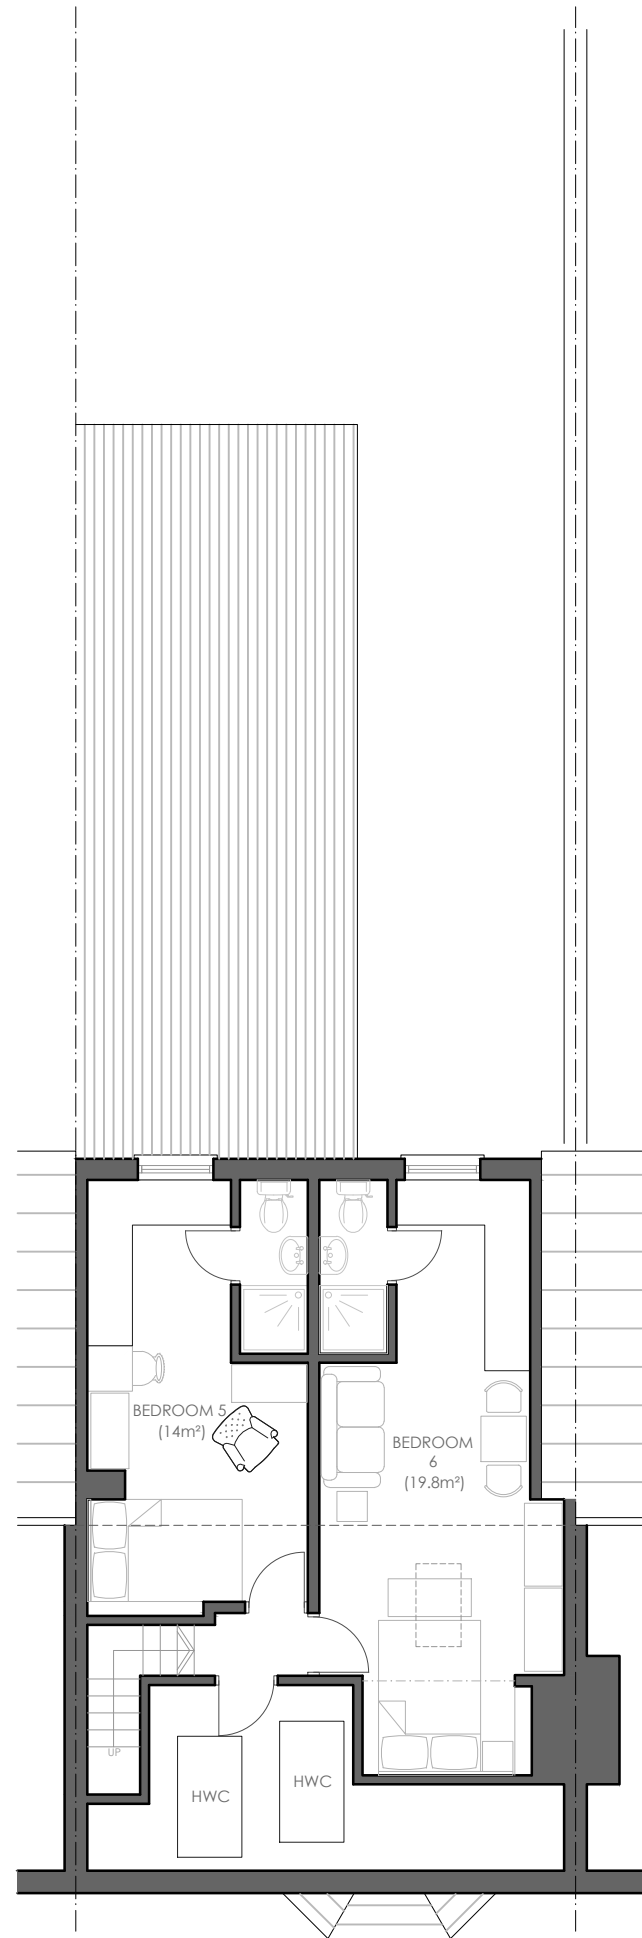

SECOND FLOOR PLAN AS PROPOSED

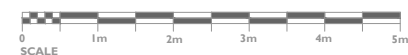

Tim Spencer Associates

Design and Project Management Consultants

12 Manley Close
Holmes Chapel
Cheshire CW4 7HL
Tel Fax: 01477 549 254
E-mail: admin@timspencerassociates.co.uk

Project: 17 Belle Vue Terrace,
Bury, BL9 0SY

Description: **PLANS AS PROPOSED**

Job no: TSA 0223 Scale: A3@1/100

Drwg no: 005 Date: 9.12.23 Rev: B

Drawing not to be scaled. Dimensions indicated must be checked on site prior to commencement of works. Any discrepancies to be reported immediately.