
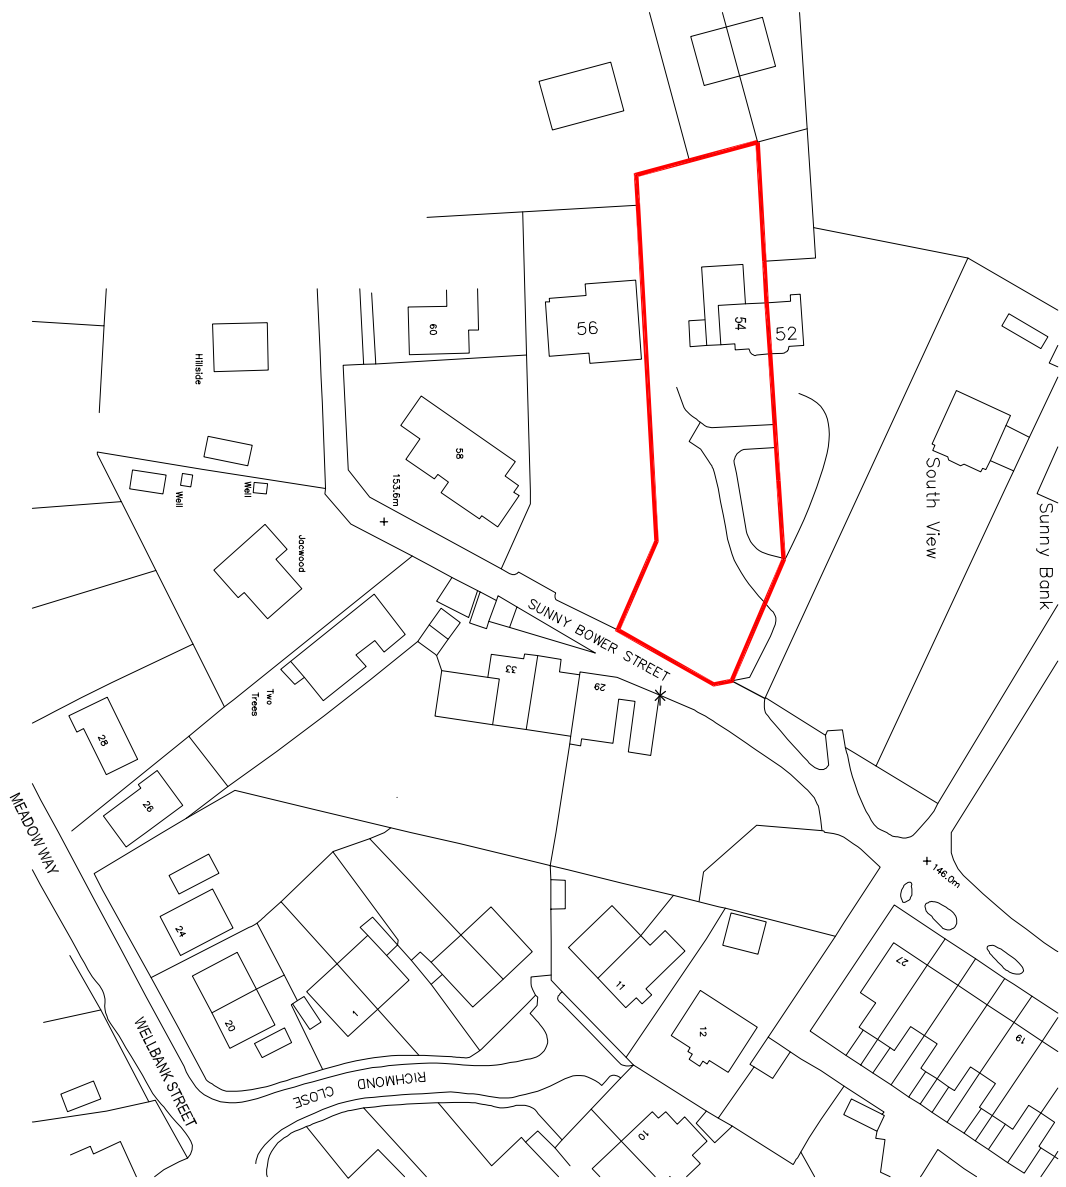


54 Sunny Bower Street, Tottington BL8 3HL

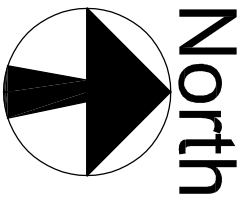

Site Location plan - 1:1250


0m

125m

Scale: 1:1250



bpd Architecture
 CIAT Registered practice
 Stichstone, Brown House Lane, Higher Wheulton,
 Chorley, Lancashire PR6 8HR
Tel: 01257 220510
 web: www.betterplan.co.uk
 email: info@betterplan.co.uk

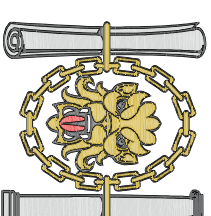

Chartered Institute of
 Architectural Technologists
 Registered Practice

Project
54 Sunny Bower Street,
Tottington, Bury BL8 3HL

Title
SITE LOCATION PLAN

Scale @ A4	Date	Ref	Drawn
1:1250	May 2022	Job 1056	MDB
Dwg No	Rev		
1056/SBS/LP	-		