
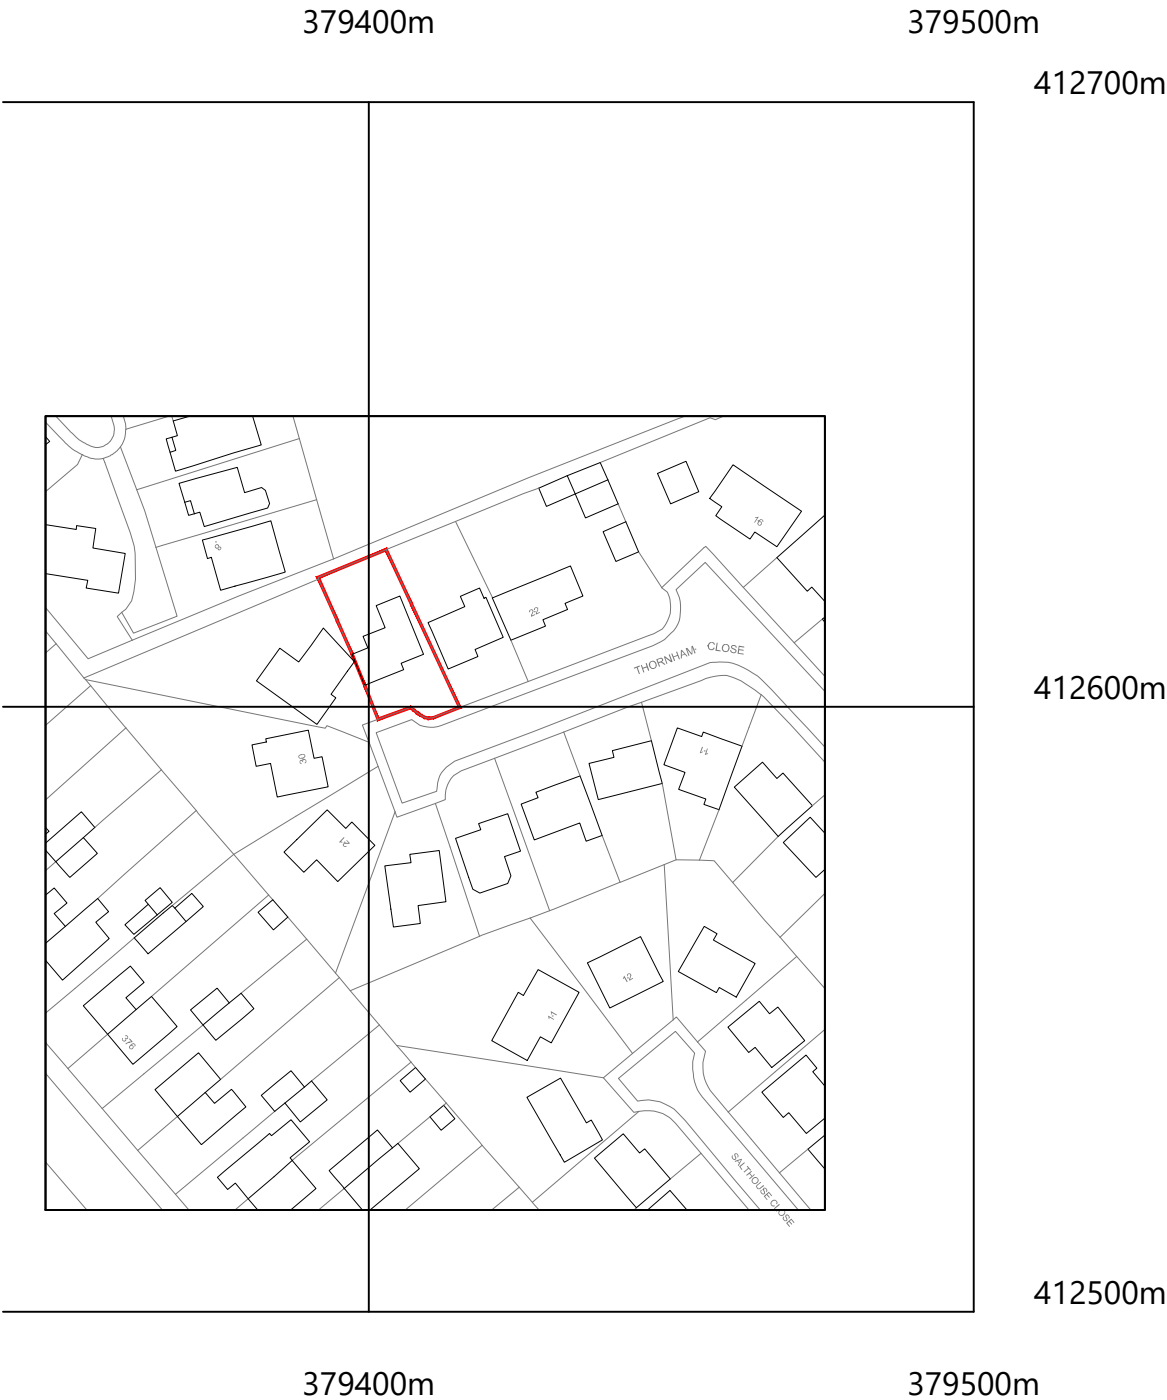


SITE LOCATION PLAN 1-1250

26 Thornham Close, Bury BL8 1HH

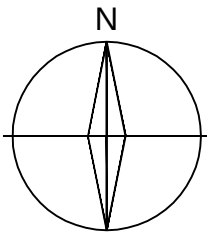

©Crown Copyright and database rights 2020 OS Licence no. 100019980

CLIENT Ian Walsh	TITLE Site Location Plan				 435-437 WALMERSLEY ROAD BURY LANCASHIRE BL9 5EU T : 0161 797 2077 F : 0161 797 2088 E : info@equilibriumarchitects.co.uk
PROJECT 26 Thornham Close, Bury BL8 1HH	SCALE 1:1250	DATE July 2020	DRAWN PB	CHECKED -	
	DRAWING NO. R-0618-SLP	CAD REFERENCE NO.		REVISION -	