


DRAWING NUMBER: 05

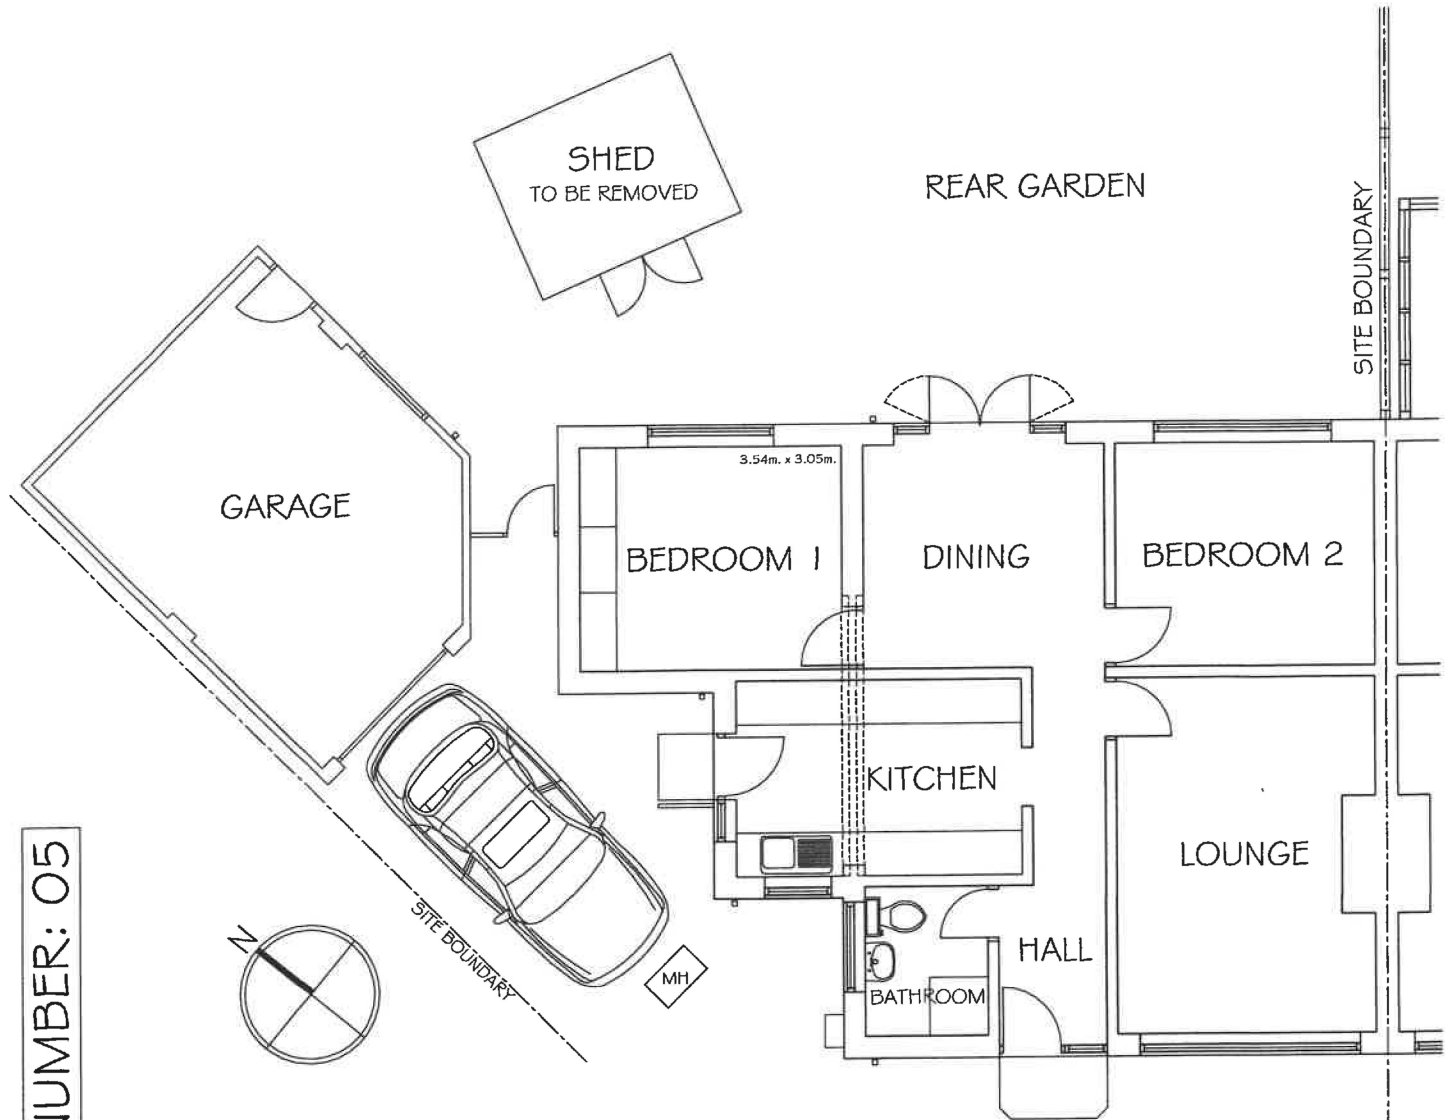

EXISTING GROUND FLOOR LAYOUT
1:100 @ A4

PROPOSED SINGLE-STOREY REAR EXTENSION:
6 CONWAY CRESCENT
GREENMOUNT
BURY
LANCASHIRE
BL8 4EG

21 August 2023