


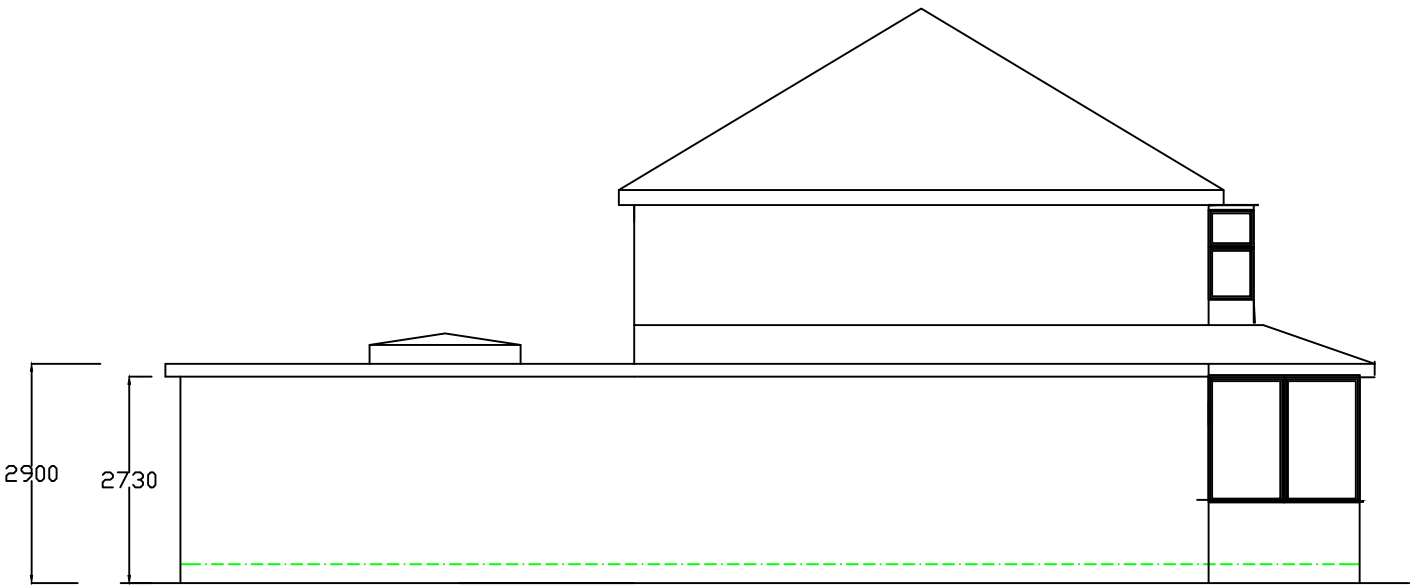

Side Elevation From No 50

The builder must check the site and the approved drawings before commencing the works and must take any working measurements as necessary. Any discrepancy in the drawing must be reported to the client .

		REVISION		initial	
no.	date	description			
H S H Engineering Design Services Ltd 428 Cheetham Hill Road Cheetham Manchester M8 9LE, UK 01617956385,07940197 333					
project title	Proposed ground floor extension to the side and at the rear to create a habitable room including out building.				
client	Mr Sandeep Kumar Mrs Seema Rani				
dwg. title	Proposed Plan & Elevations				
dwg. no.	sheet no.	scale.	job no.		
07		1:100	A3		
52 Oaklane Whitefield M45 8ET					
drawn by.	checked by.	approved by.	date		
TZ		-	June 2021		