


3 Front - Existing
1 : 100


4 Left Side - Existing
1 : 100

5 Rear - Existing
1 : 100


6 Right Side - Existing
1 : 100

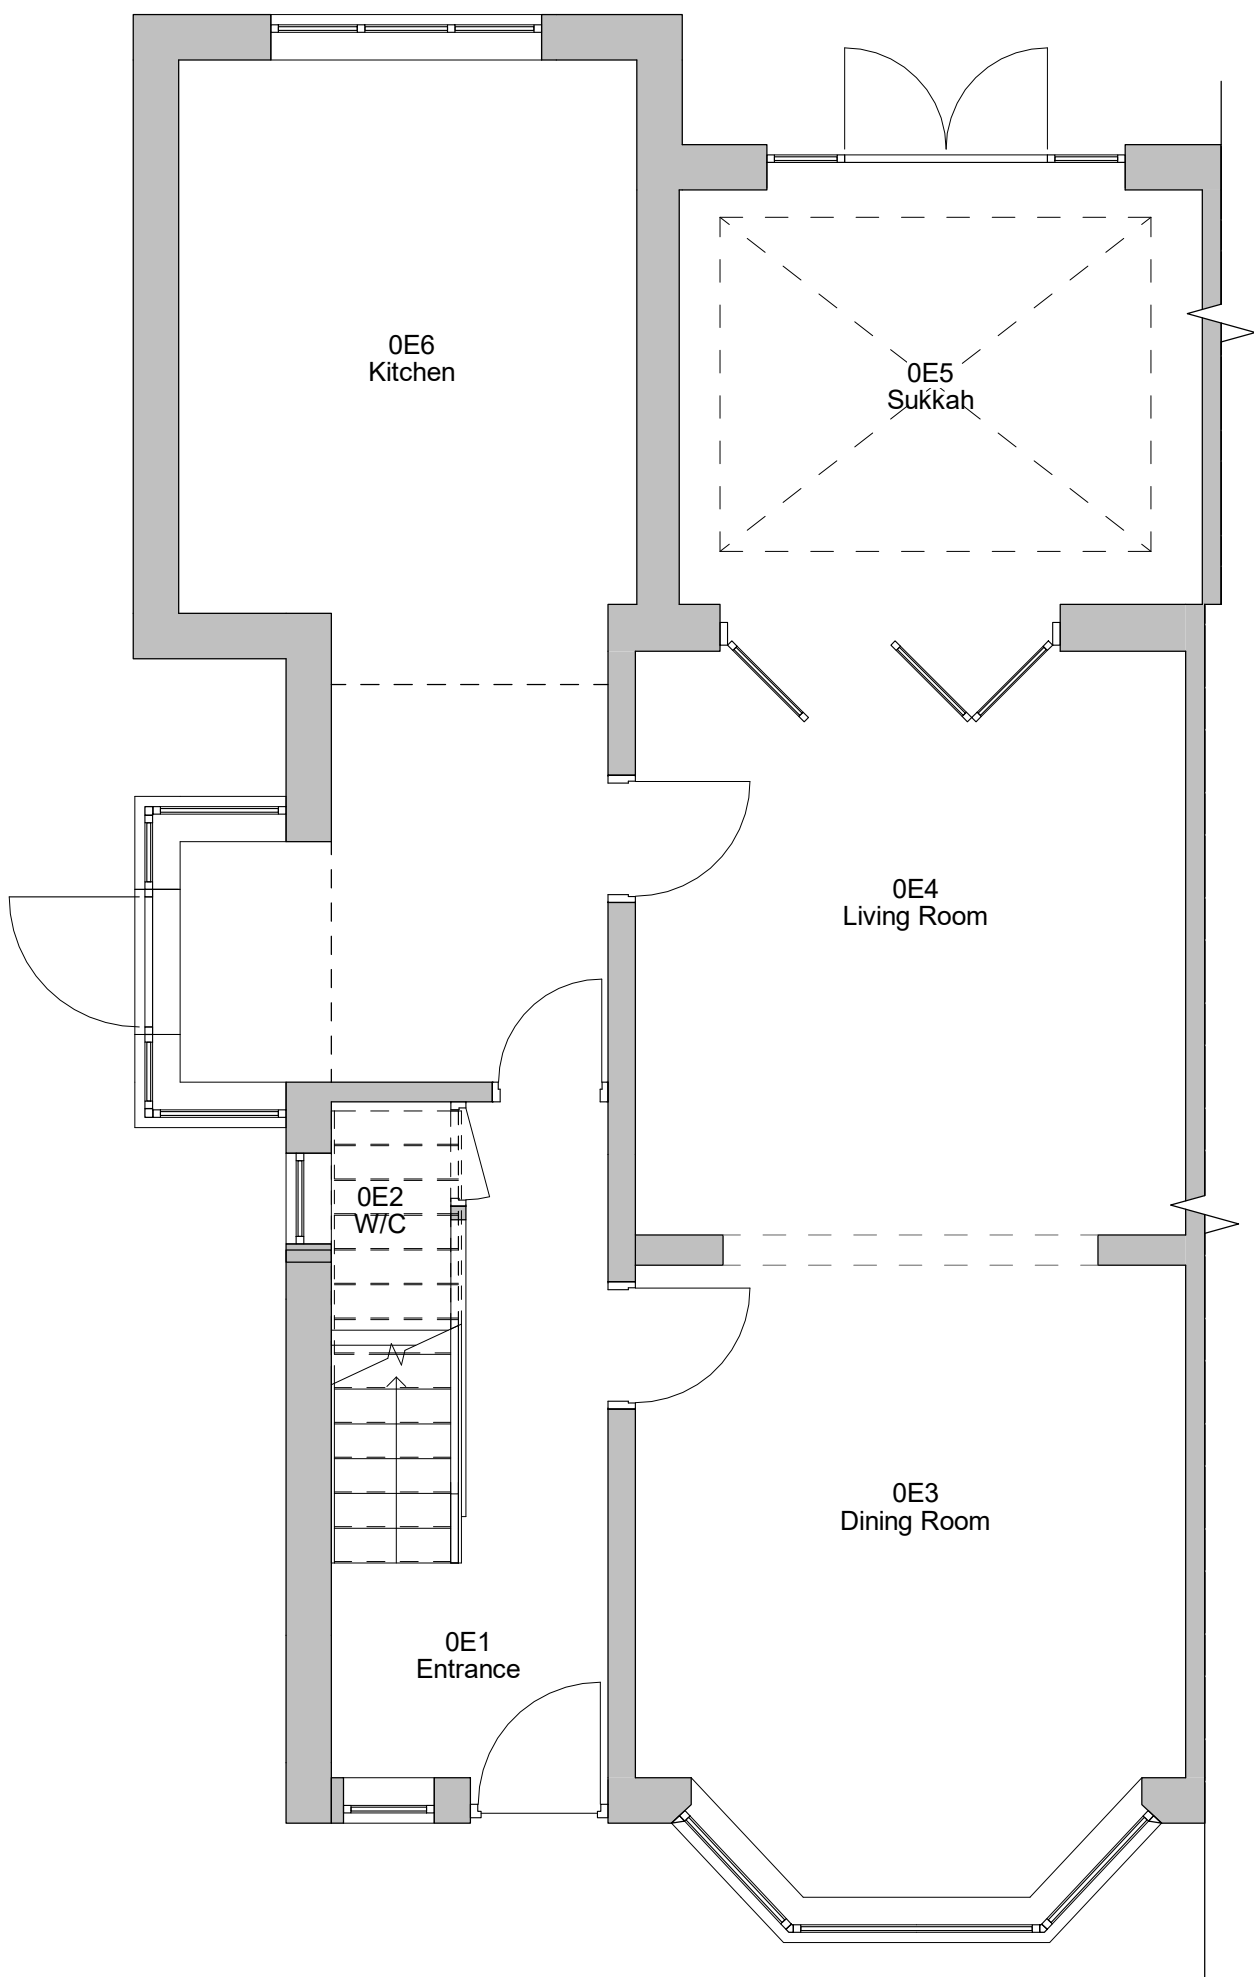

1 Level 0 - Existing
1 : 50

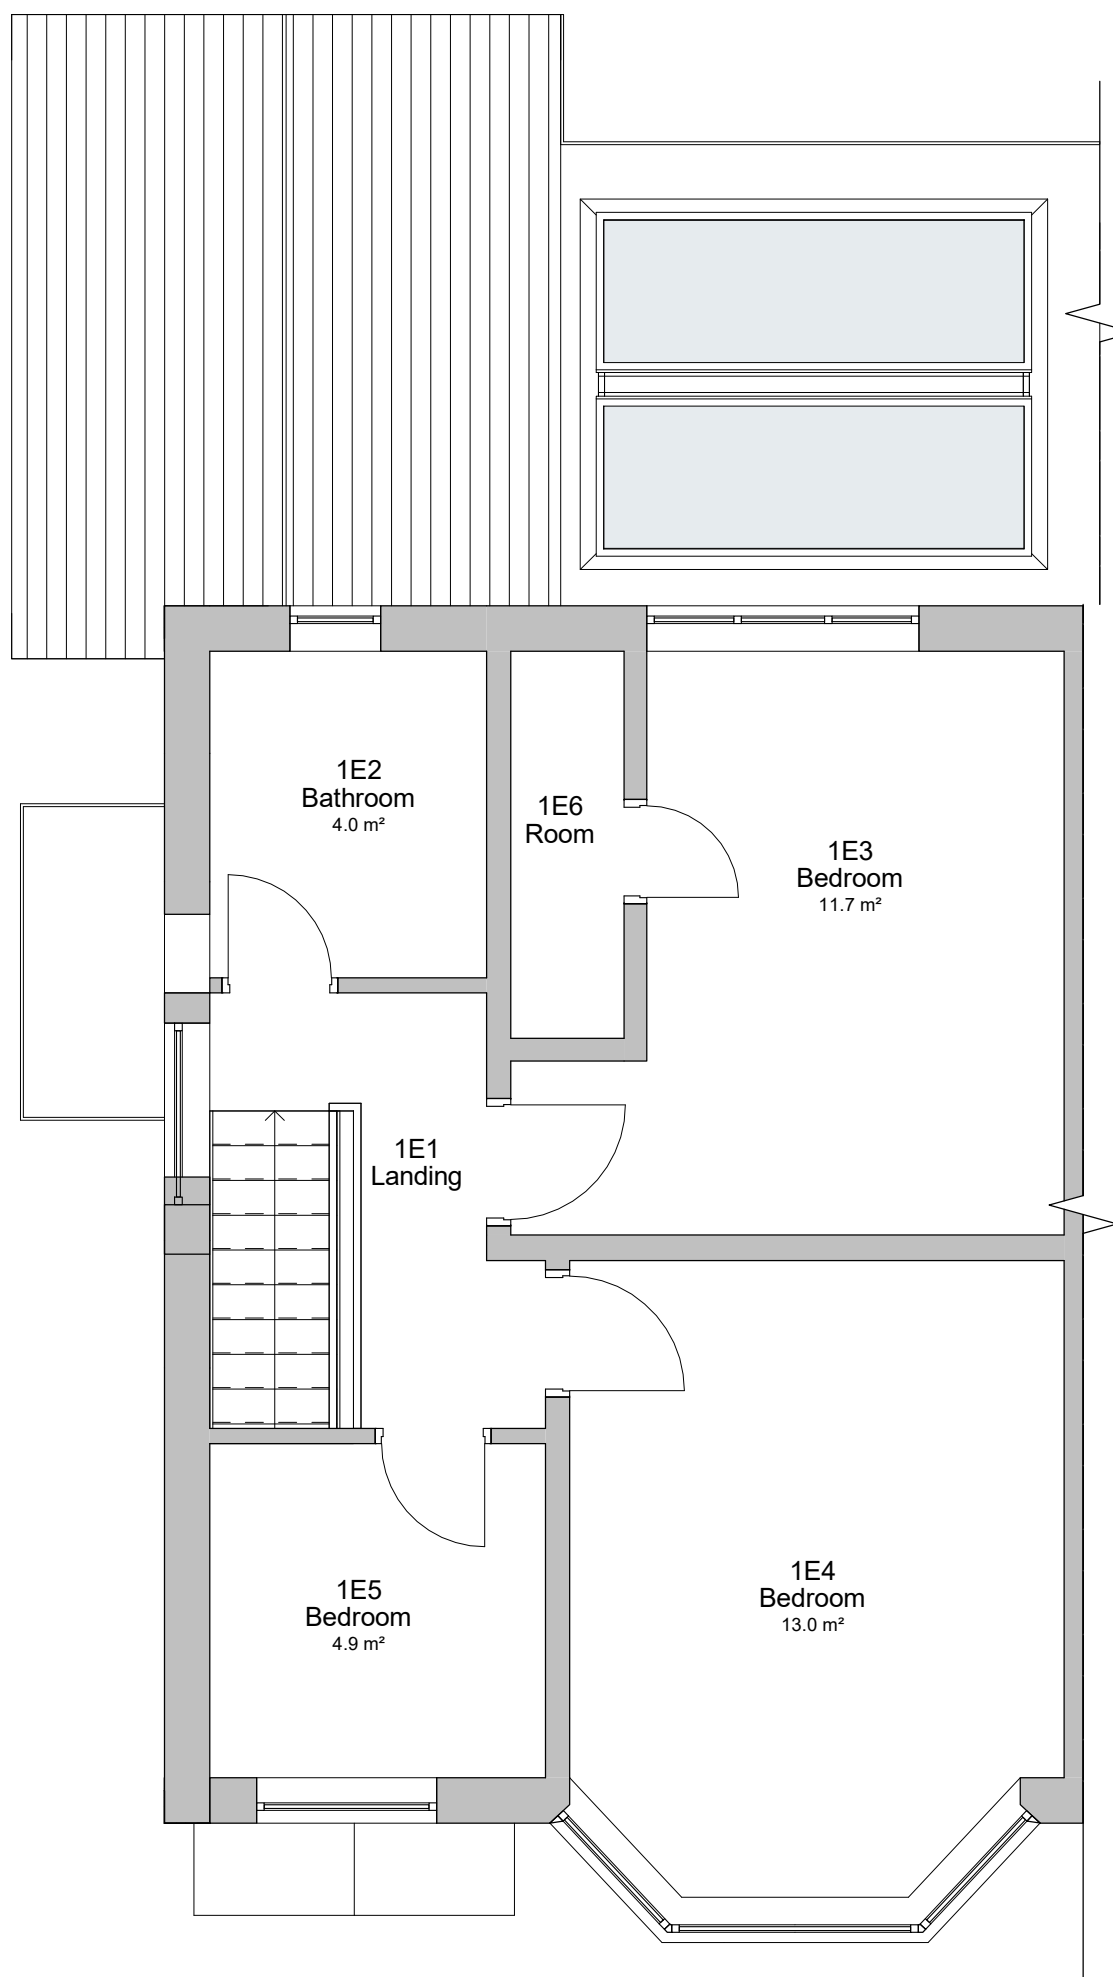

2 Level 1 - Existing
1 : 50

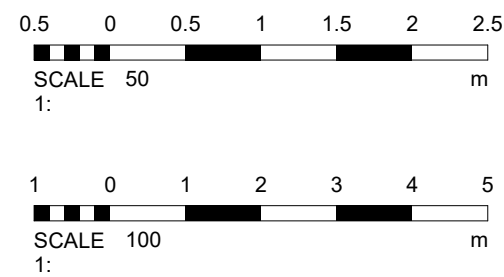

1	PLANNING	16/05/2022
No.	Description	Date

PROJECT 4 Parkway		
TITLE Existing Plans and Elevations		
CLIENT Cope		
STATUS PLANNING		
DRAWN BY TP	DATE 07/04/2022	SCALE (@ A1) As indicated
PROJECT NUMBER GSS22019	DRAWING NUMBER 002	REV 1
GOLD SKETCH S T U D I O S www.goldsketch.co.uk info@goldsketch.co.uk 0161 792 9595		
NOTES © COPYRIGHT ALL RIGHTS RESERVED. THIS DRAWING MUST NOT BE REPRODUCED WITHOUT WRITTEN CONSENT. DRAWING TO BE USED FOR THE SITE AS INDICATED ONLY. ALL DIMENSIONS MUST BE TAKEN FROM THE DIMENSIONS AND COORDINATES ON SITE. ANY DISCREPANCIES TO BE REPORTED TO THE CLIENT IMMEDIATELY. LEGISLATION, BUILDING CODES OF PRACTICE AND BRITISH STANDARDS. ALL DIMENSIONS ON THIS DRAWING ARE IN MILLIMETERS (UNLESS OTHERWISE STATED).		