





EXISTING FRONT ELEVATION

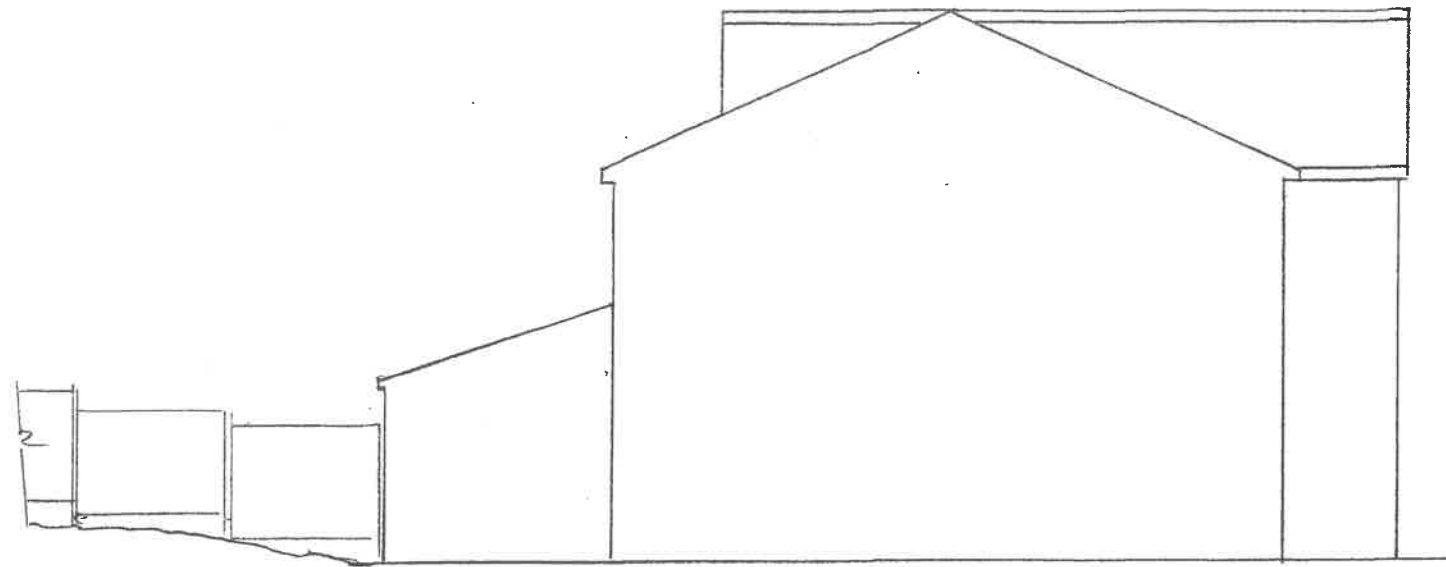

EXISTING SIDE ELEVATION FROM N° 25



EXISTING REAR ELEVATION

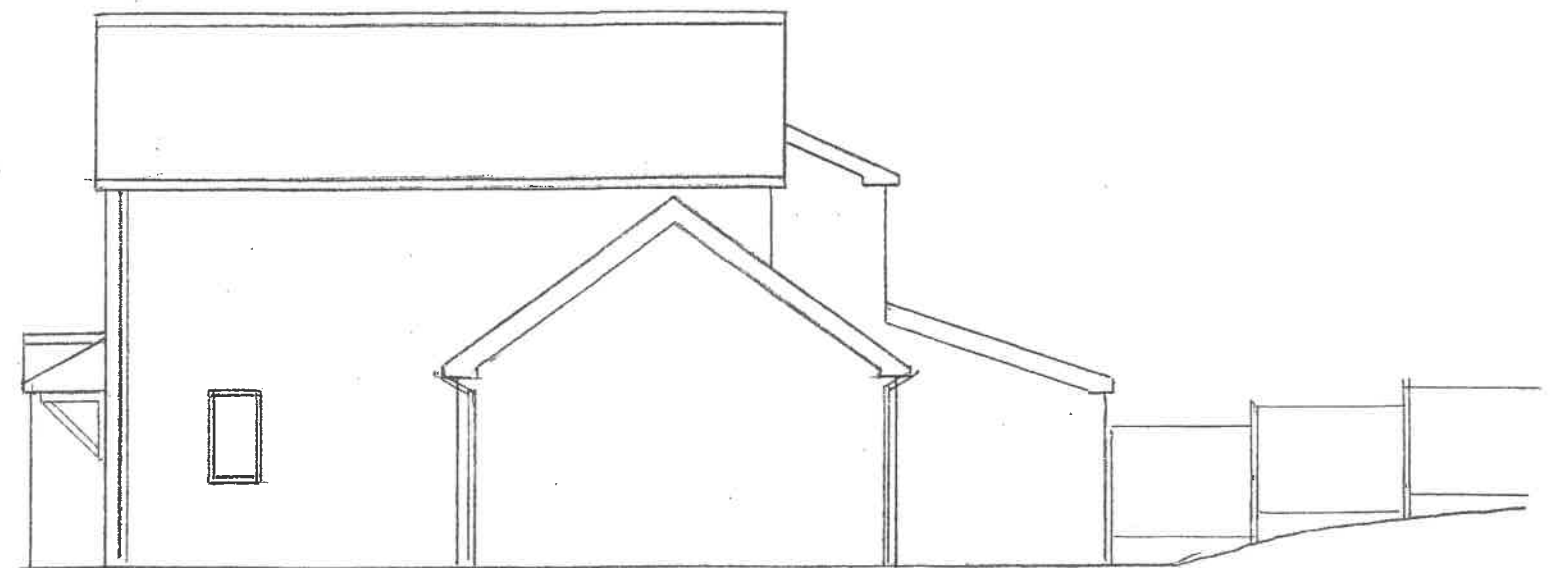

EXISTING SIDE ELEVATION