



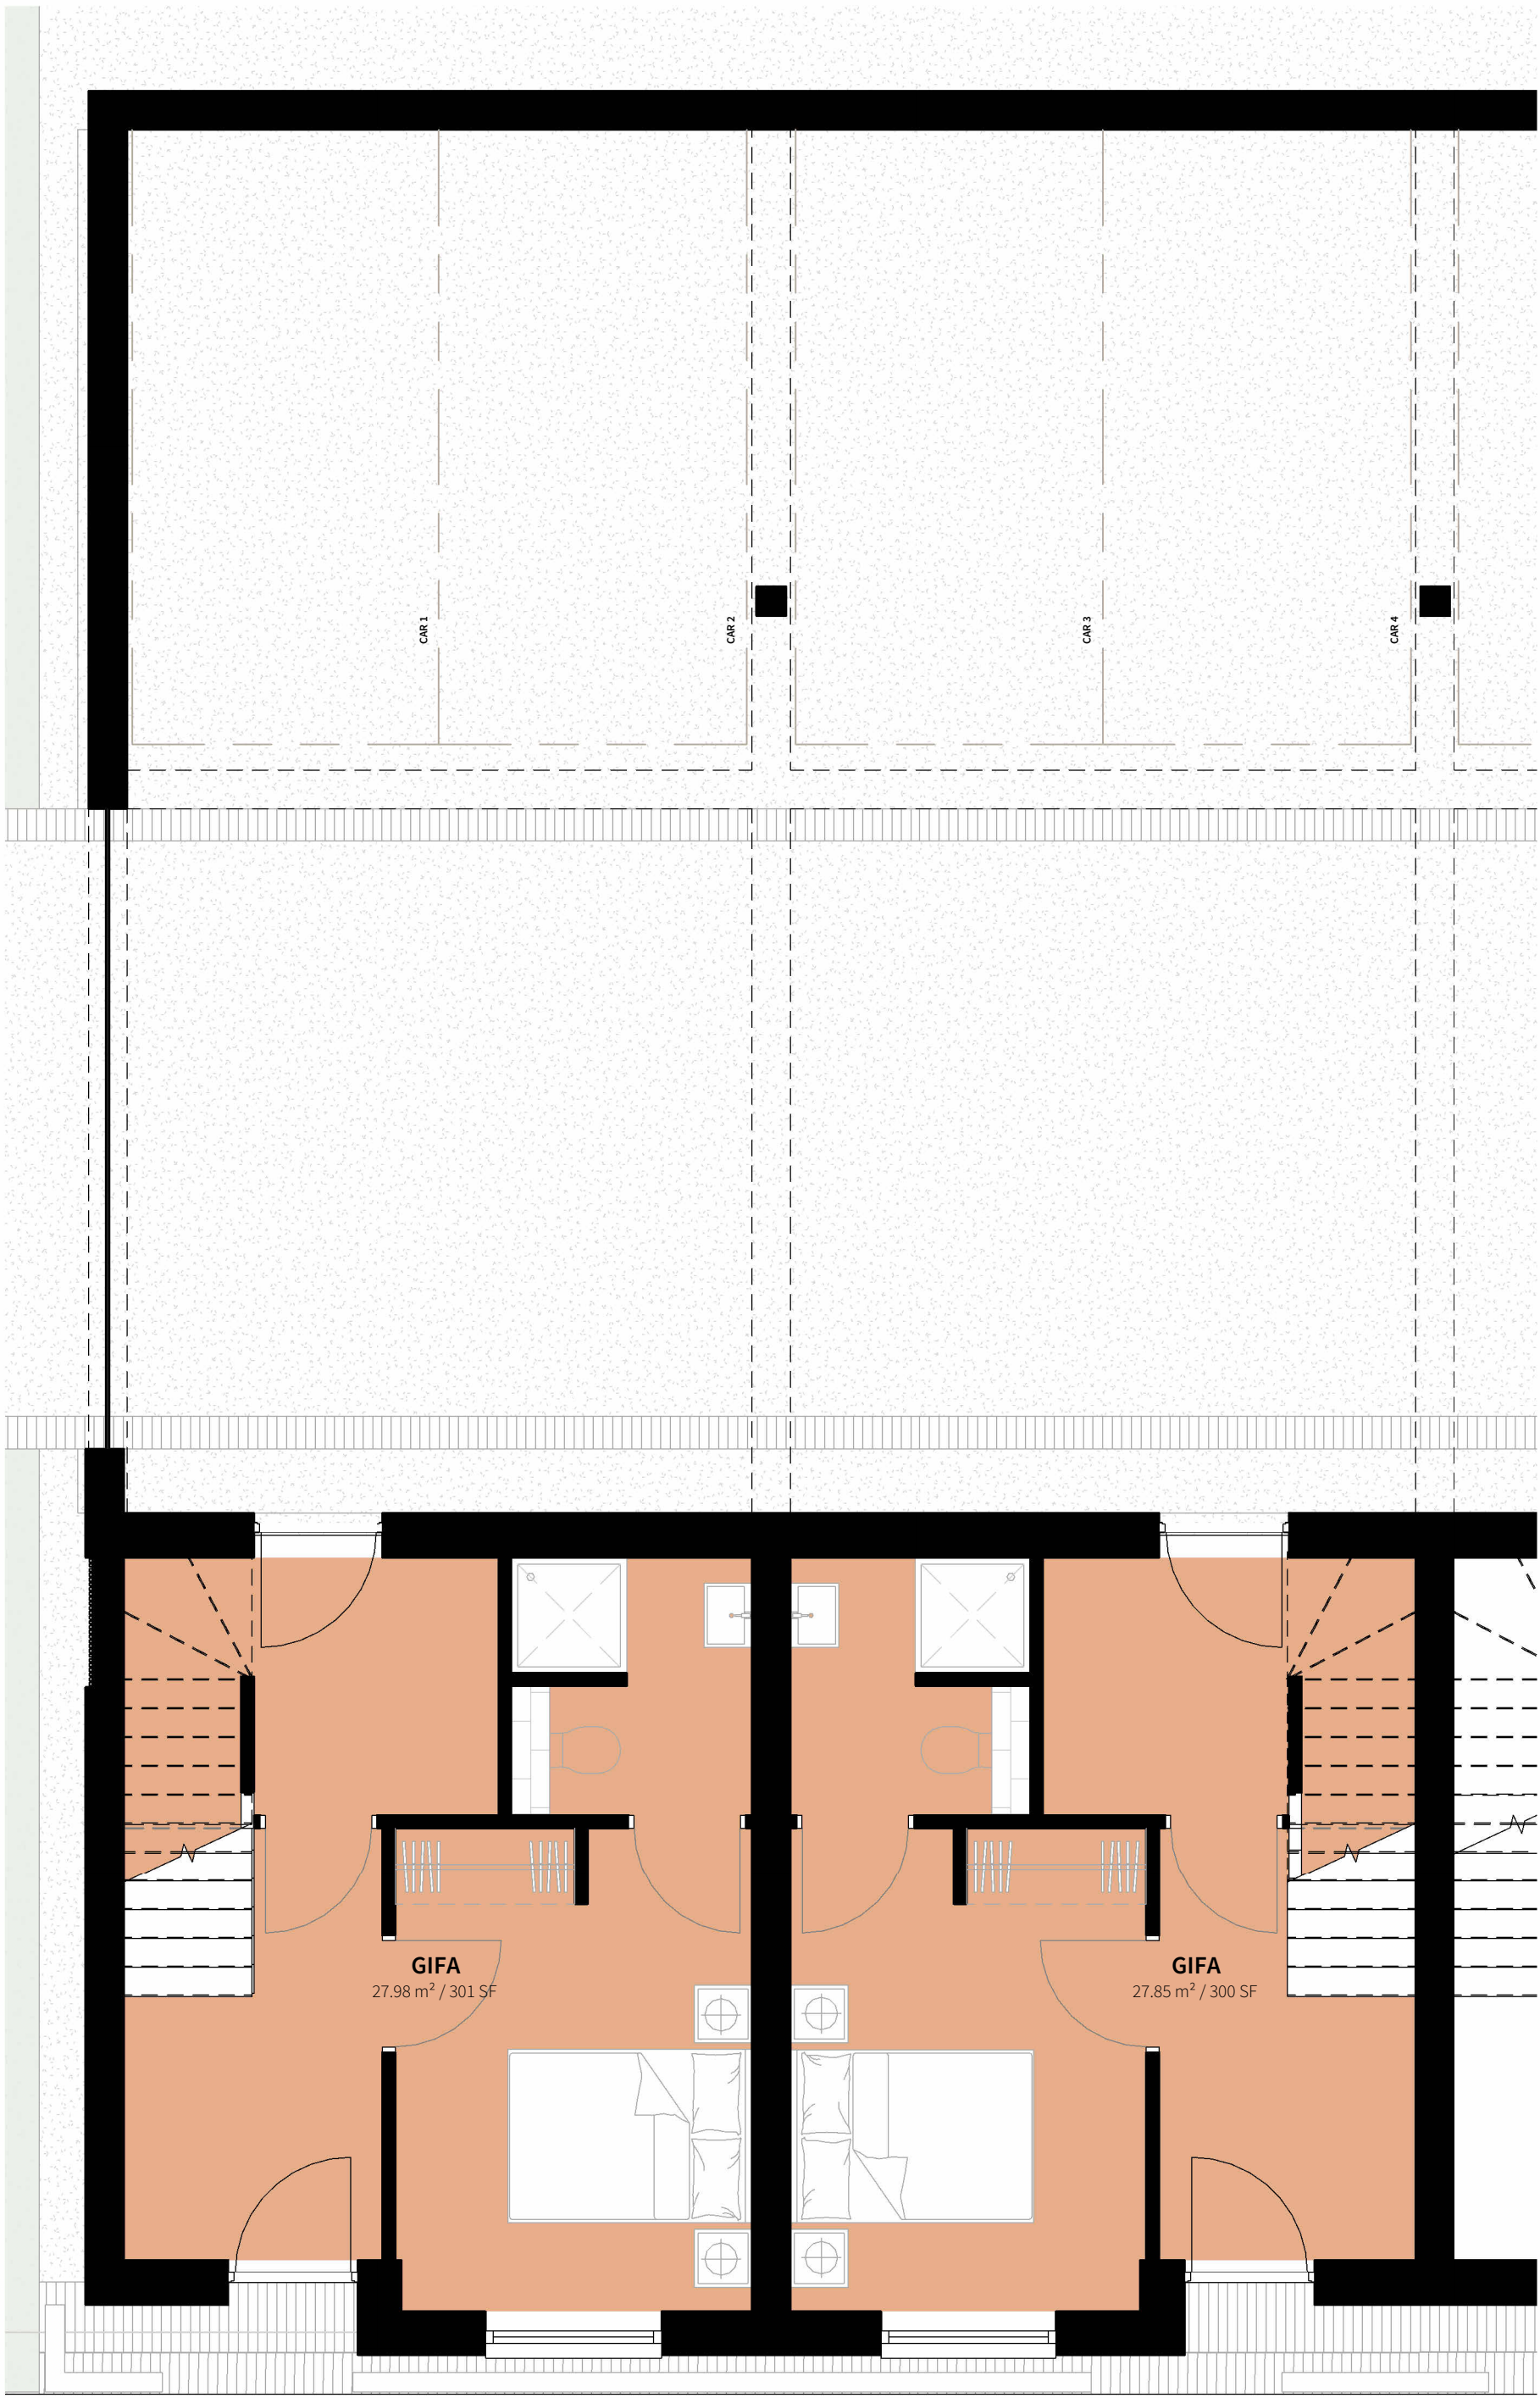

1 GROUND FLOOR GIFA
1:50



2 FIRST FLOOR GIFA
1:50

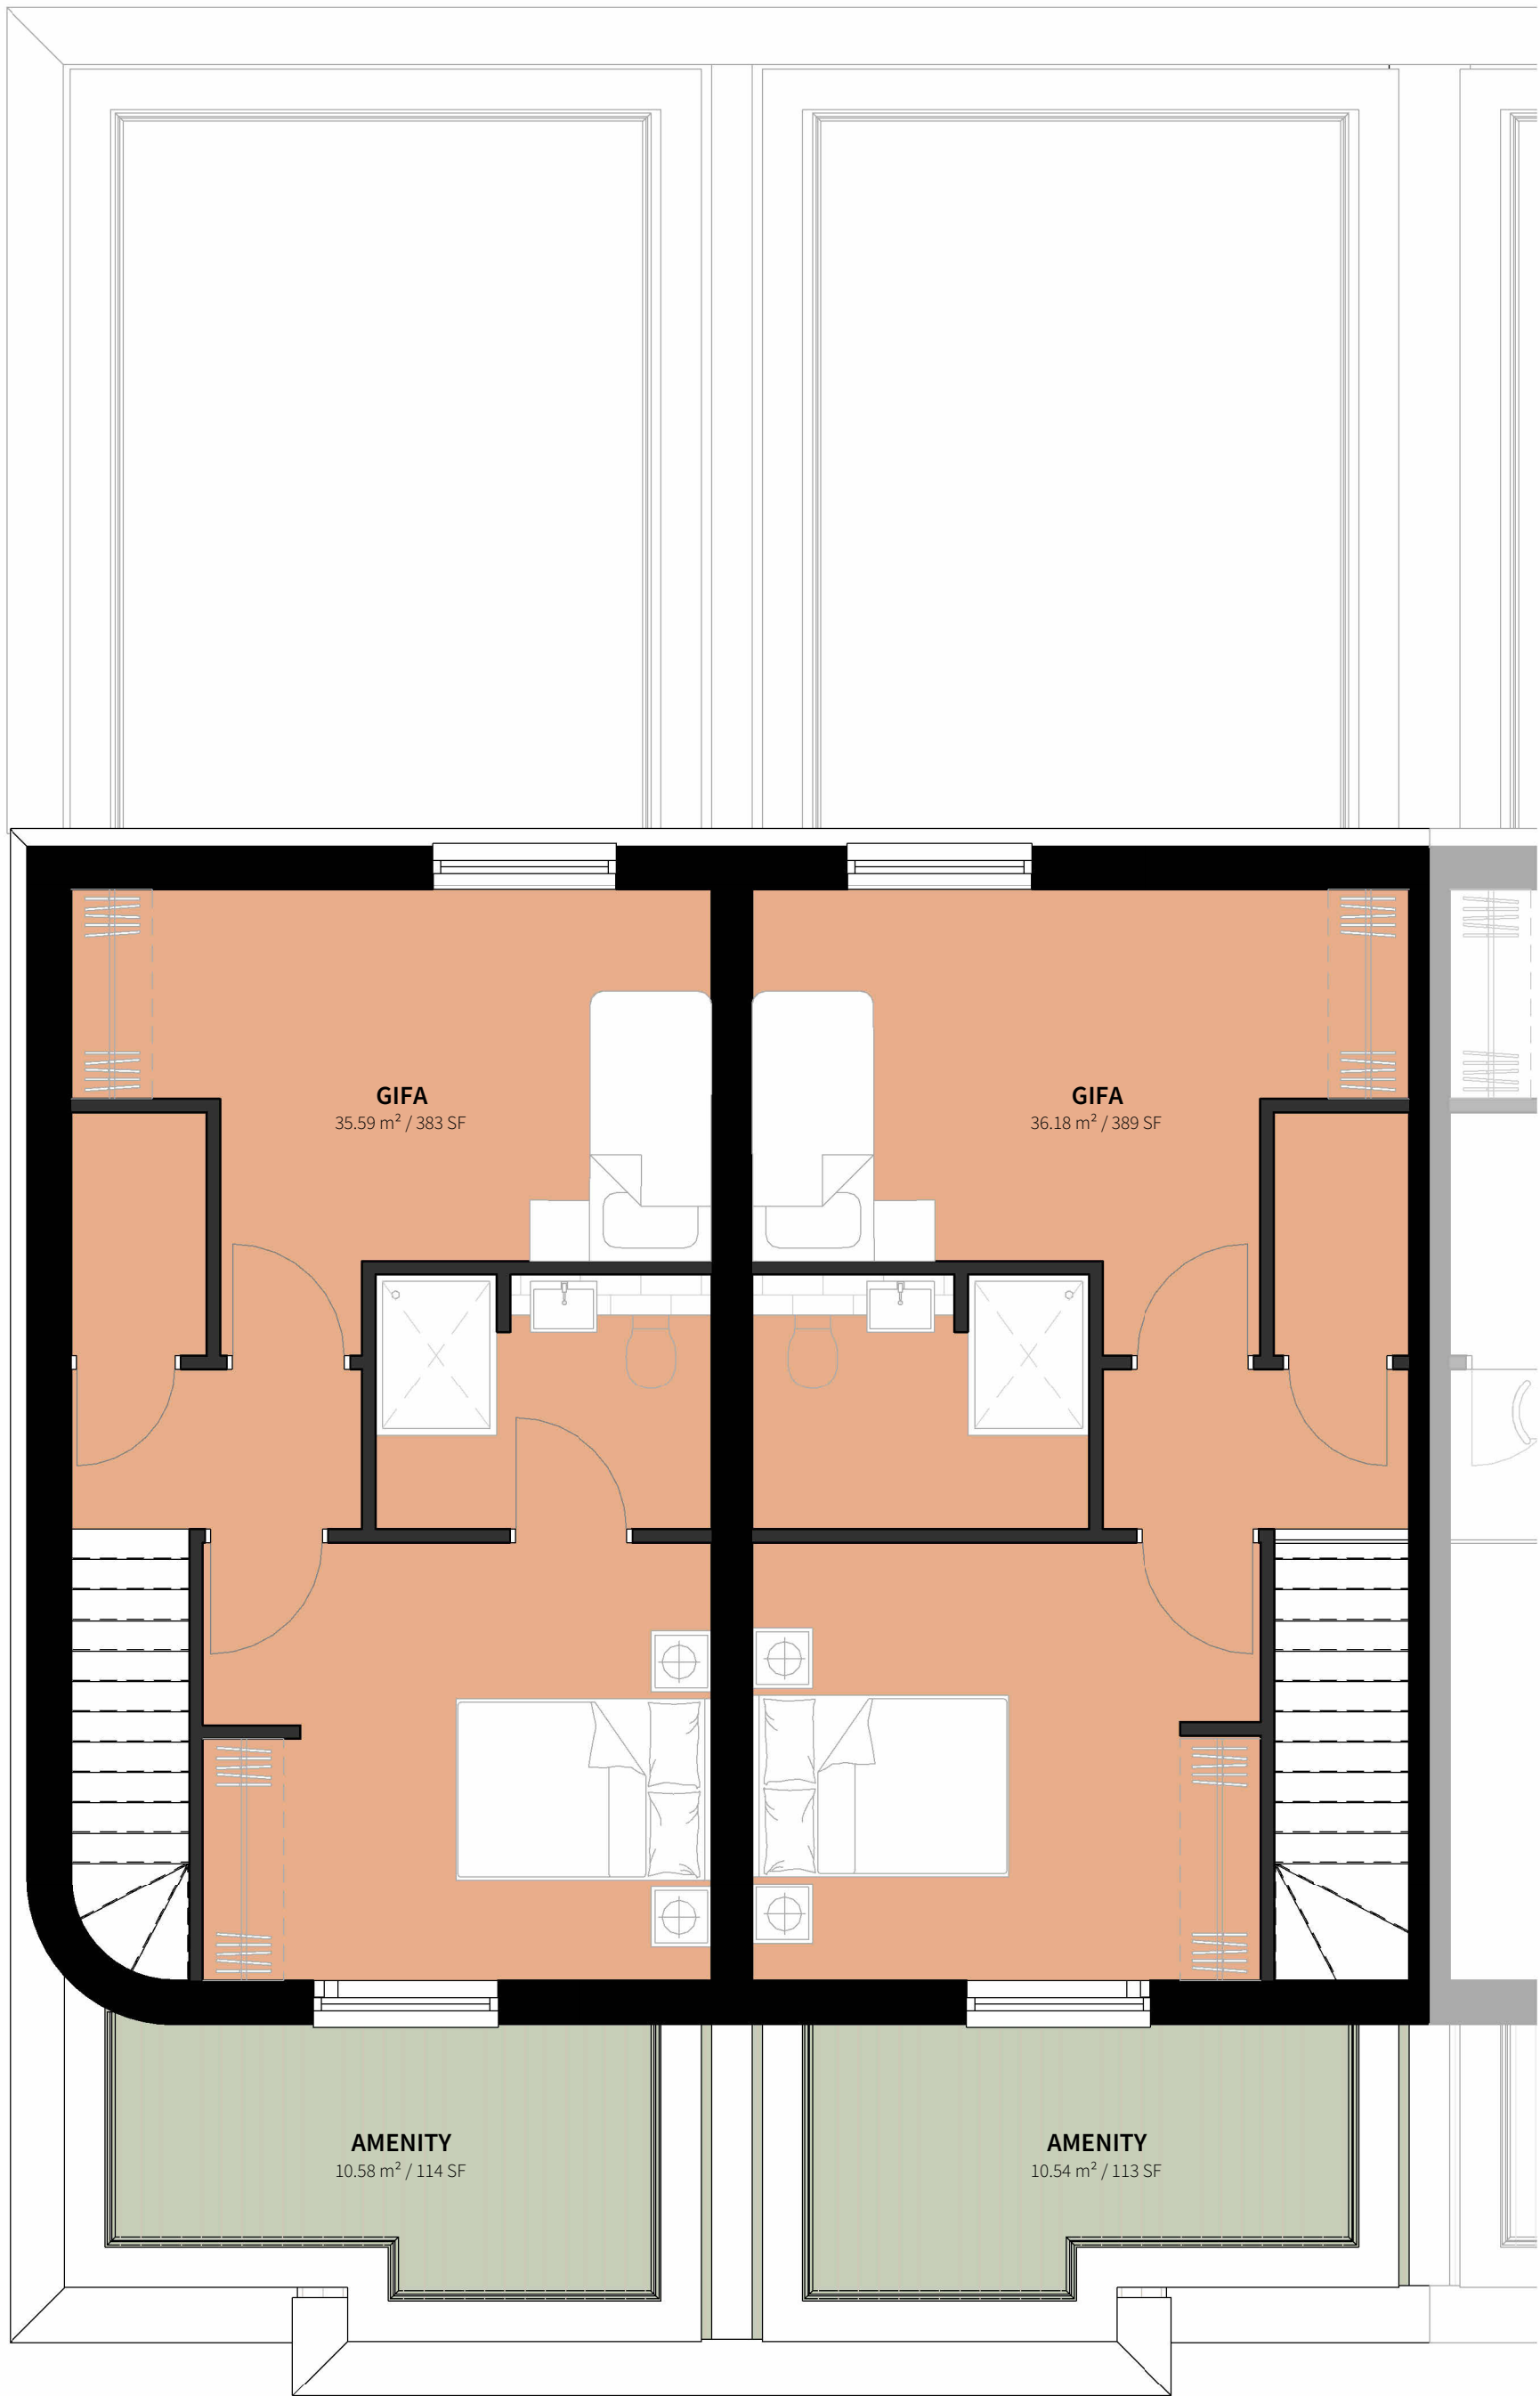

3 SECOND FLOOR GIFA
1:50