




Elevation

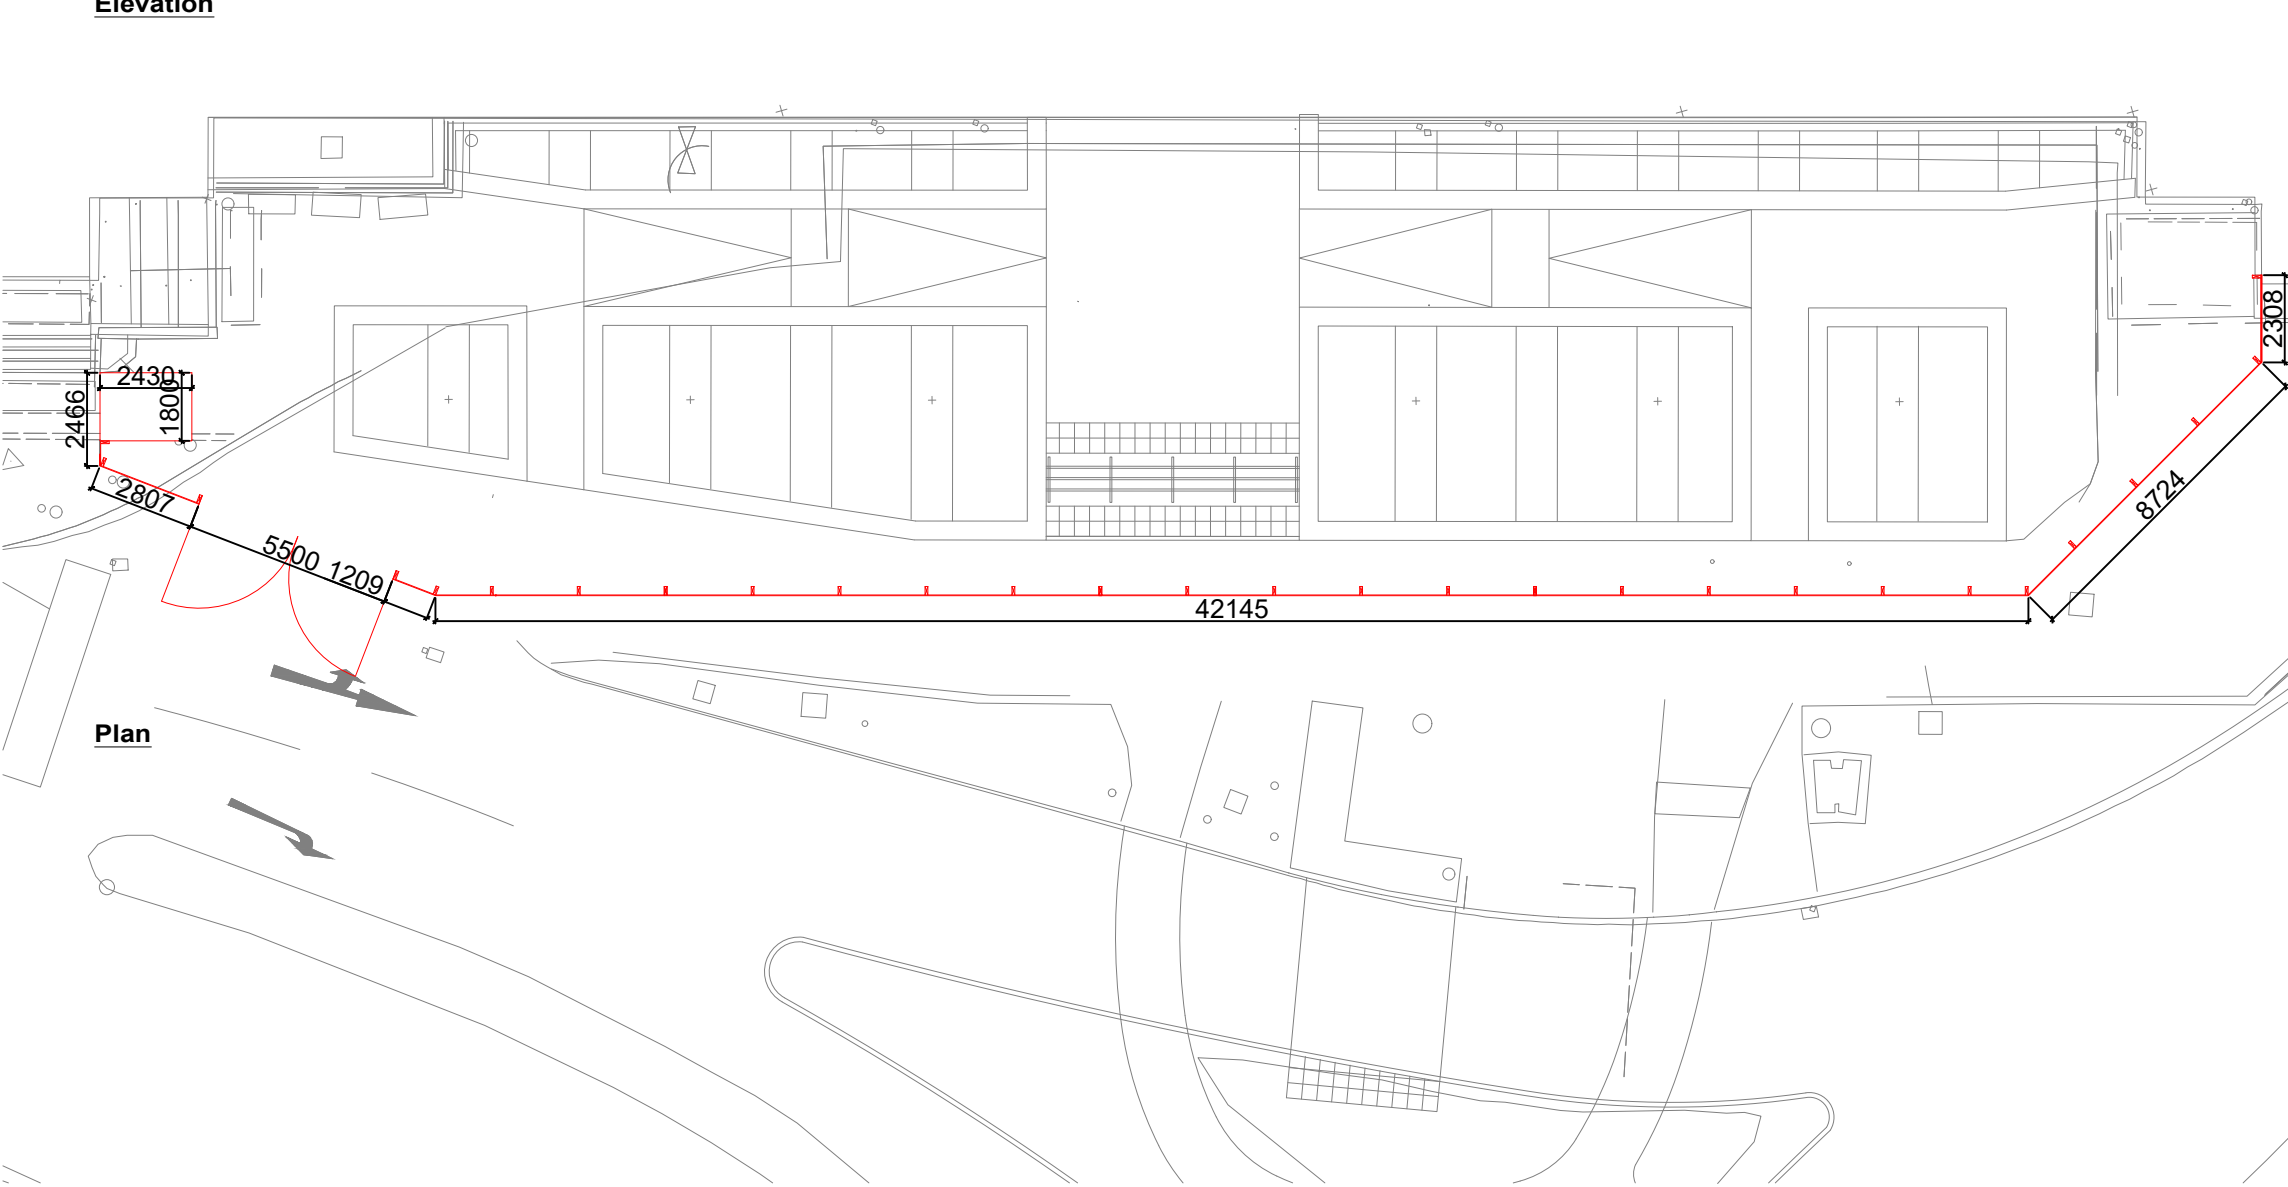

Plan

<u>REV:</u>		<u>NOTE:</u>		<u>DATE:</u>
<u>PROJECT NAME:</u>				
Bury College				
<u>TITLE NAME:</u>				
Proposed Main Road Hoarding Plan & Elevation				
<u>DATE:</u>	<u>SCALE:</u>	<u>SHEET:</u>	<u>ISSUE TYPE:</u>	
March 2024	1:500	A3		
<u>DRAWING NO:</u>		<u>REVISION:</u>	<u>DRAWN BY:</u>	
584-01			MDS	

