


No.	Revisions/Issues	Date

Prep Name and Address
Steve Costello
76 Riverside Drive
Stoneclough Prestolee
Manchester M26 1HY
Tel: 0780 6777251

Project Name and Address
Proposed Site Layout / Location
1 Pair Of Semi Detached Houses
Rear Of 69 Sandy Lane
Prestwich
M25 9PS

Project Site Layout	Sheet
Date 26th June 2024	3
Scale 1 : 500	

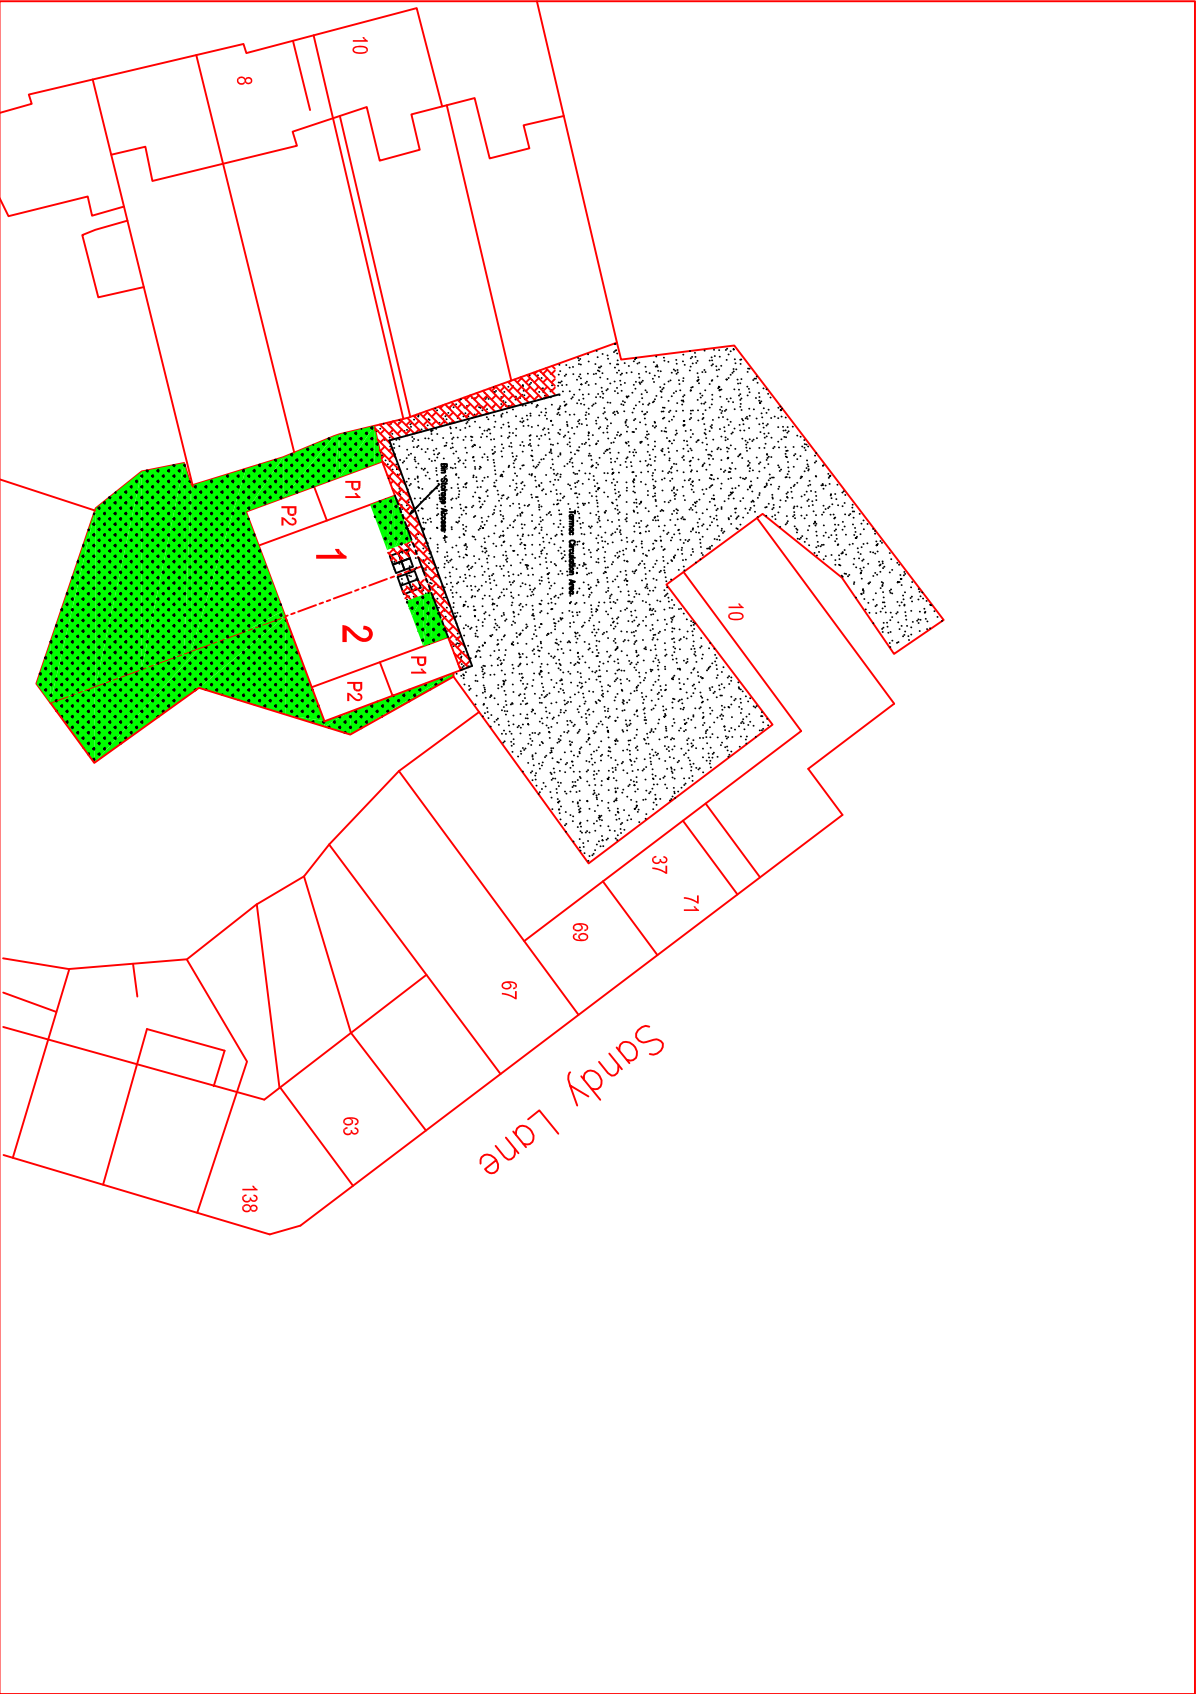

Proposed Site Layout / Location