


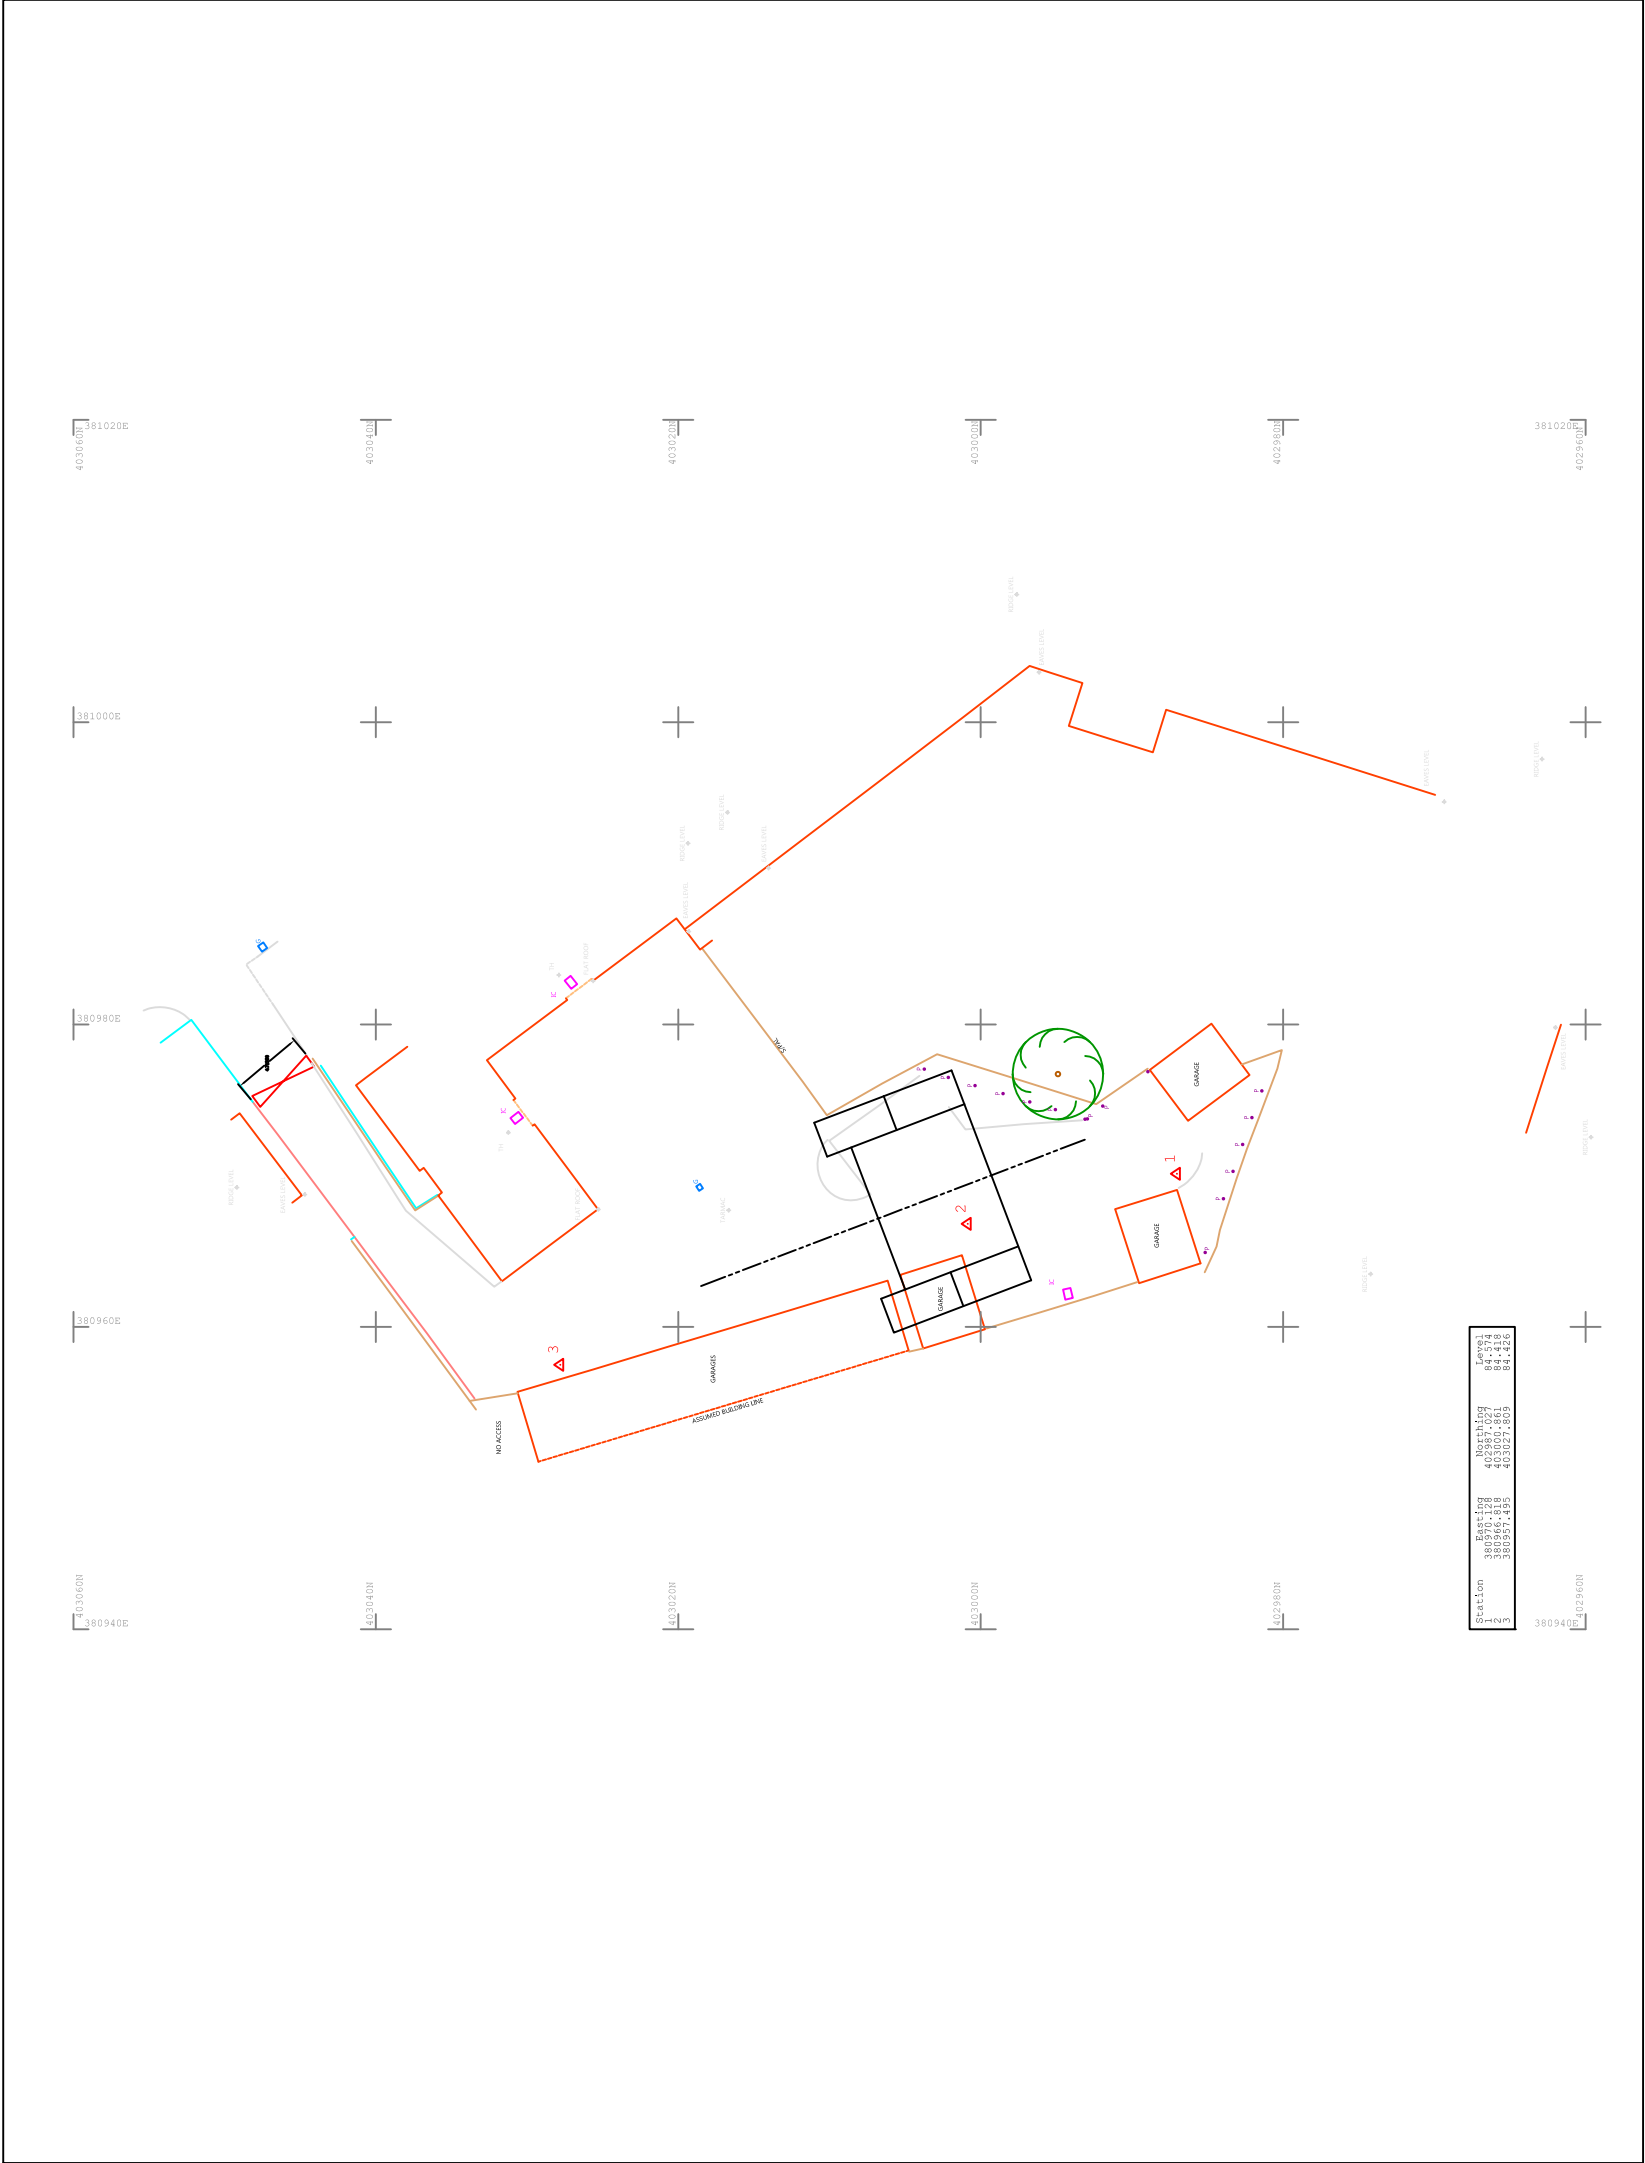

Topographical Survey

General Notes

No.	Revision/Issue	Date

Firm Name and Address
Steve Castello
76 Riverside Drive
Stoneclough Prestolee
Manchester M26 1HY
Tel: 0780 6777251

Project Name and Address
Topographical Survey
1 Pair Of Semi Detached Houses
Rear Of 69 Sandy Lane
Prestwich
M25 9PS

Project	Topographical Survey	Sheet
Date	25th June 2024	5
Scale	1 : 500	