


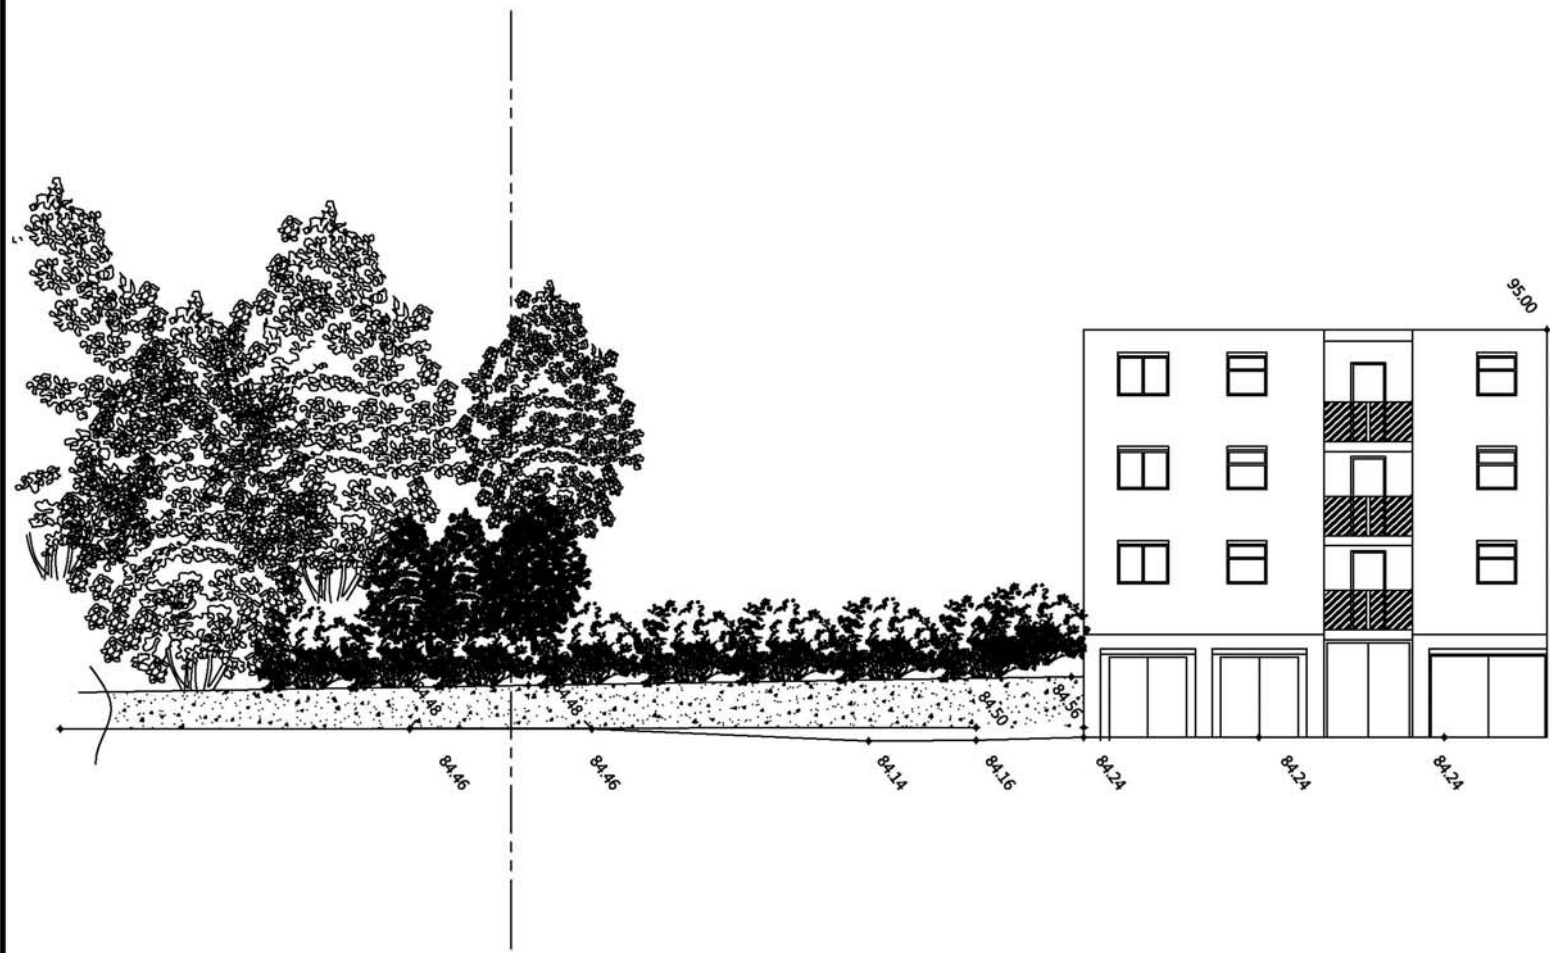

West To East Section

General Notes		
No.	Revisions/Issues	Date
Site Name and Address Steve Costello 76 Riverside Drive Stoneclough Prestolee Radcliffe M26 1HY		
Project Name and Address 1 Pair Of Semi Detached Houses Rear Of 69 Sandy Lane Prestwich M25 9PS		
Project 1 Pair Semi Detached Date 25th June 2024 Scale 1 : 1250	Sheet 7	