


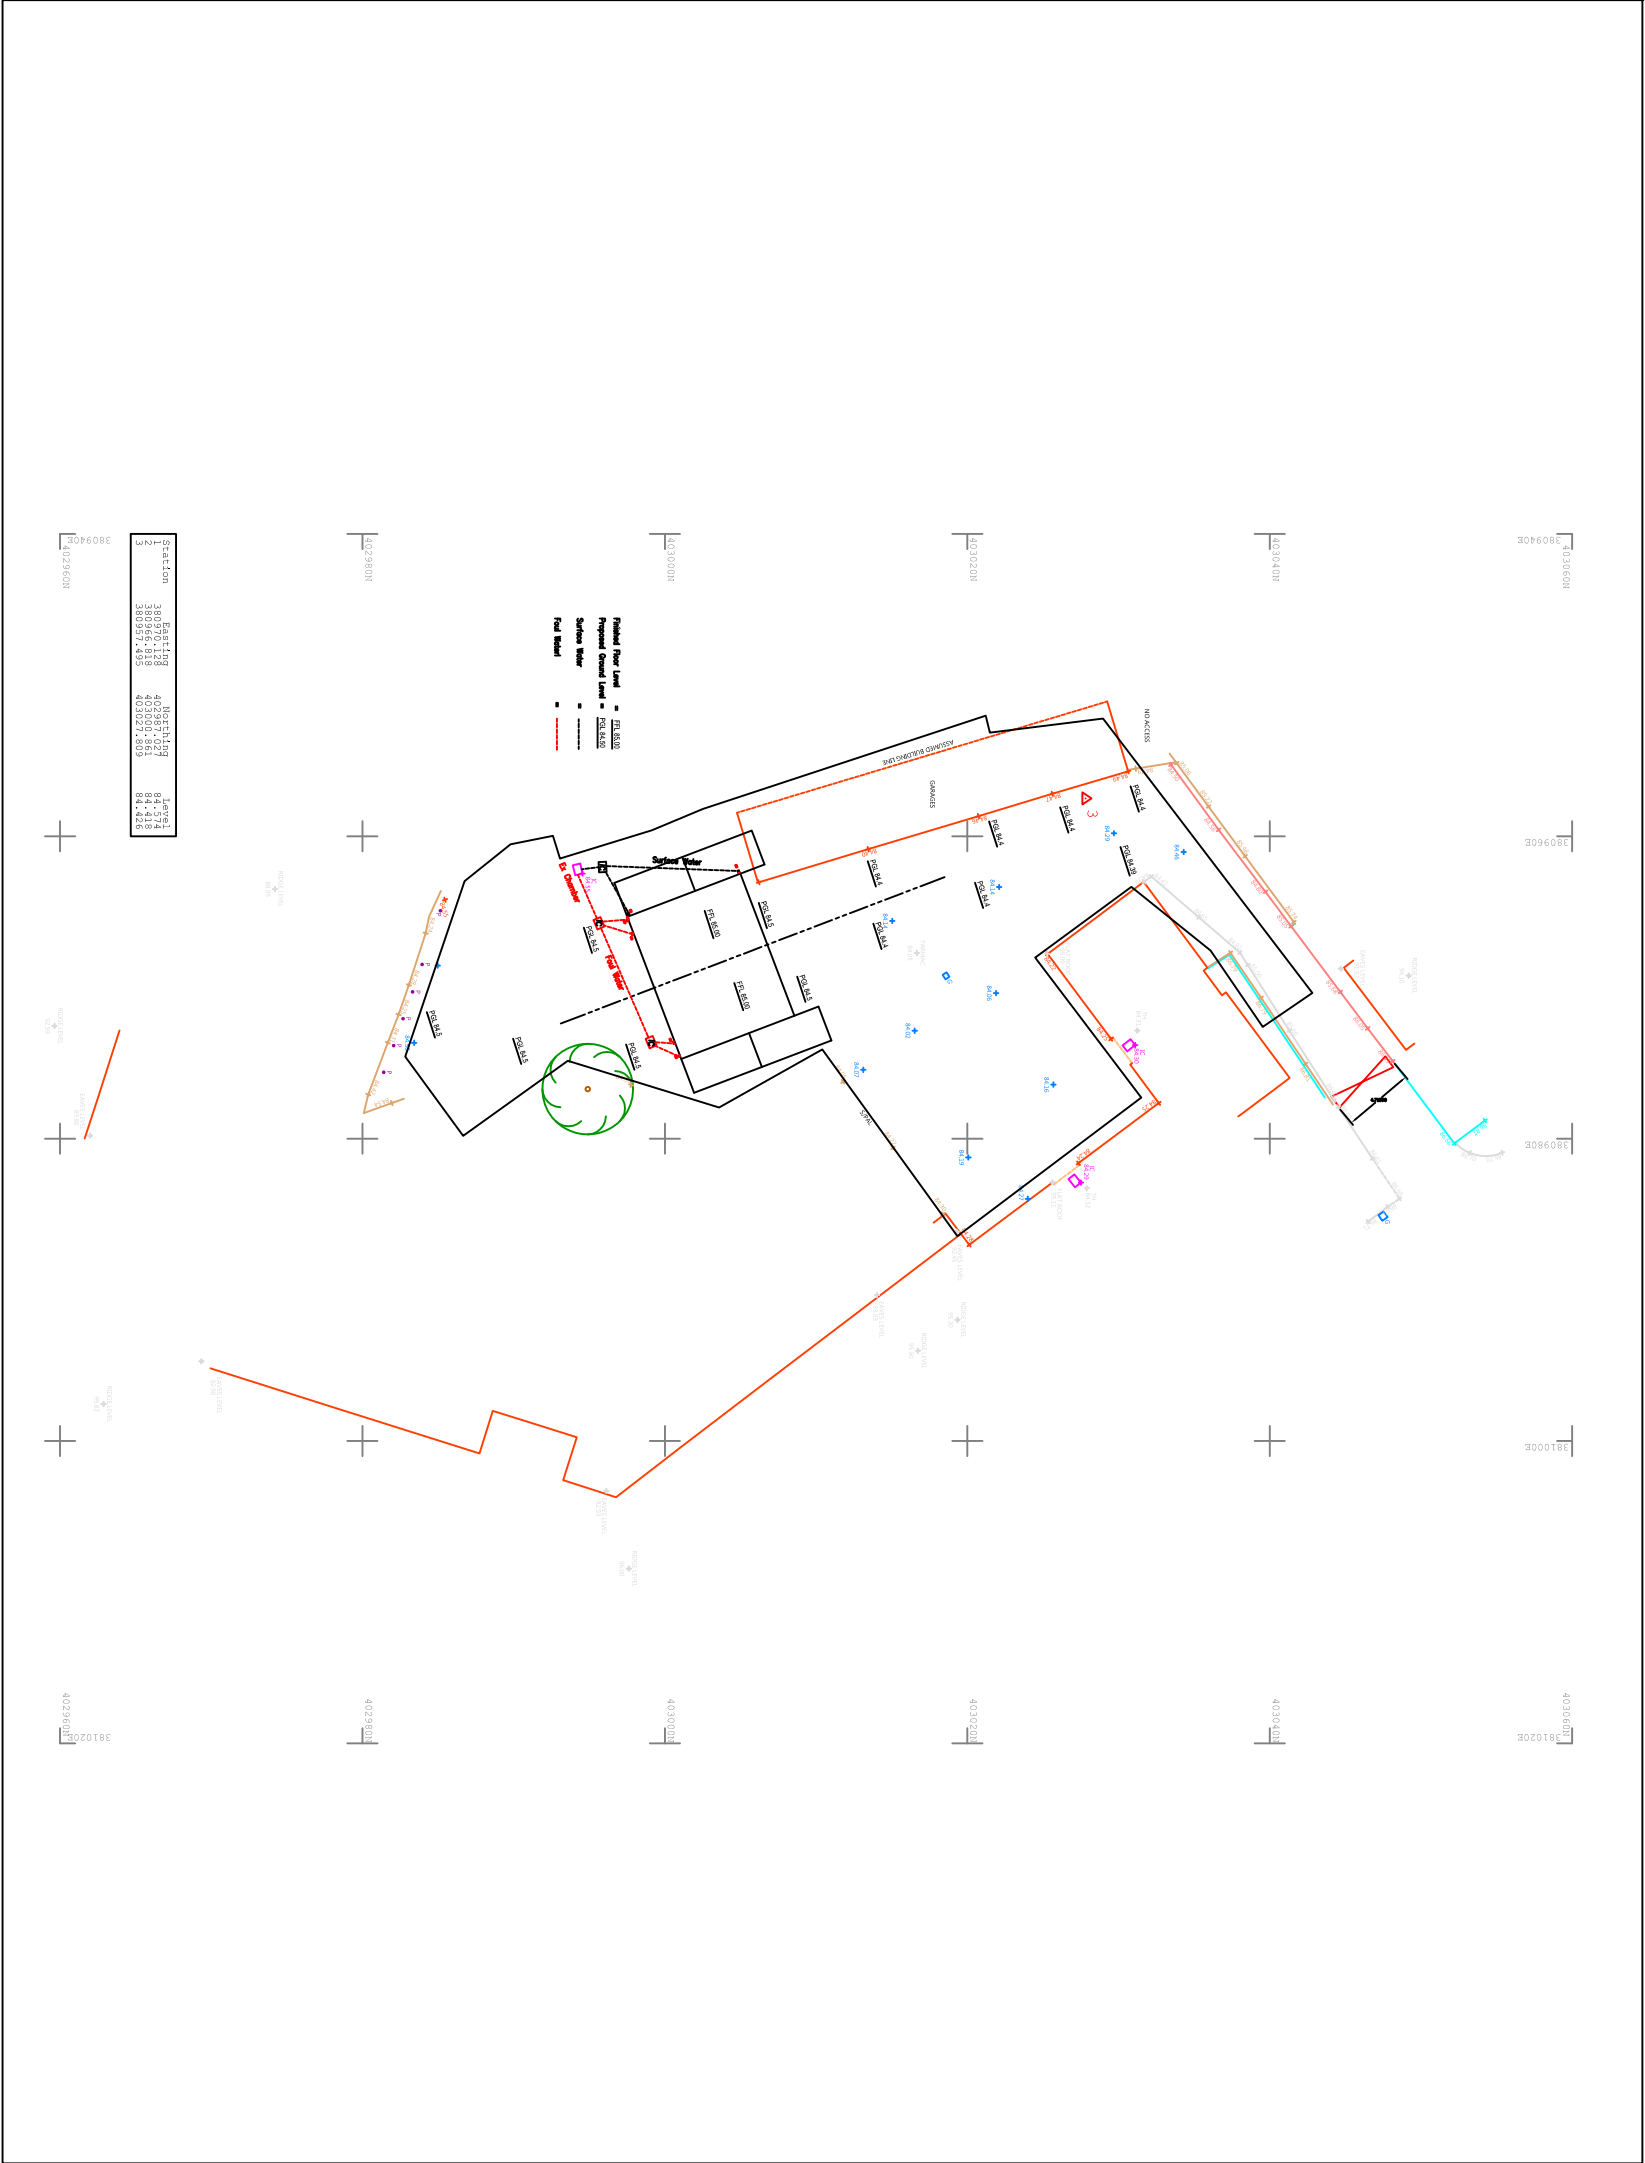

Surface / Foul Drainage

General Notes

Project Name and Address

Steve Costello
76 Riverside Drive
Stonecough Prestolee
M26 1HY
Tel: 0780 6777251

Project Name and Address

Drainage
1 Pair Of Semi Detached Houses
Rear Of 69 Sandy Lane
Prestwich
M25 9PS

Project

Topographical Survey

Sheet

9

No.

Revision/Issue

Date