


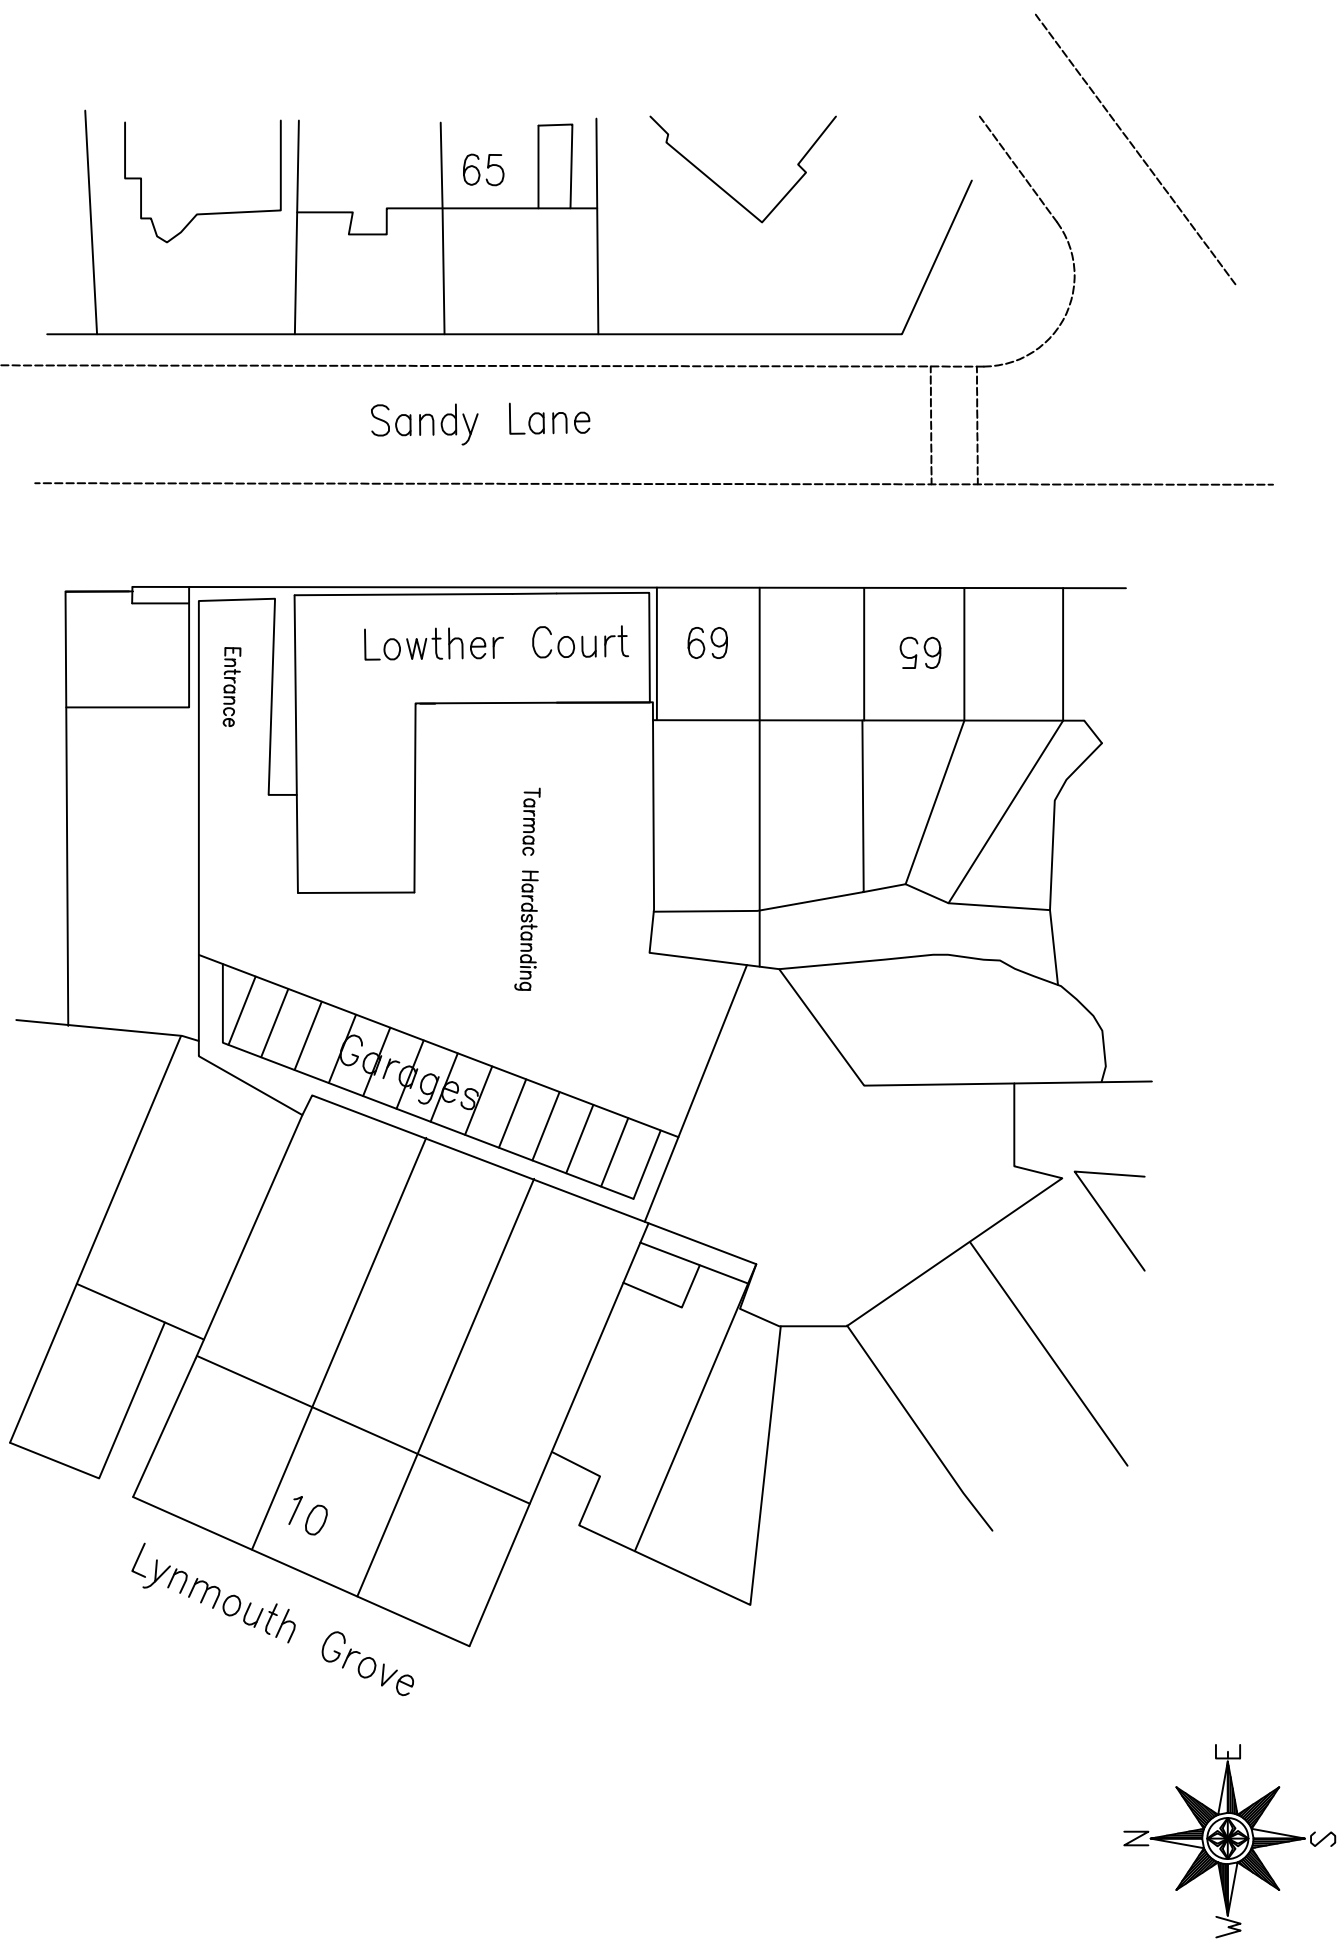

Existing Site Layout

General Notes

Project Name and Address

Steve Costello
76 Riverside Drive
Stoneclough Prestolee
Manchester M26 1HY
Tel: 0780 6777251

Project Name and Address

Existing Site Layout
1 Pair Of Semi Detached Houses
Rear Of 69 Sandy Lane
Prestwich
M25 9PS

Project

Existing Site Layout

Date

1th September 2024

Scale

1 : 500

Sheet

10

No.	Revision/Issue	Date