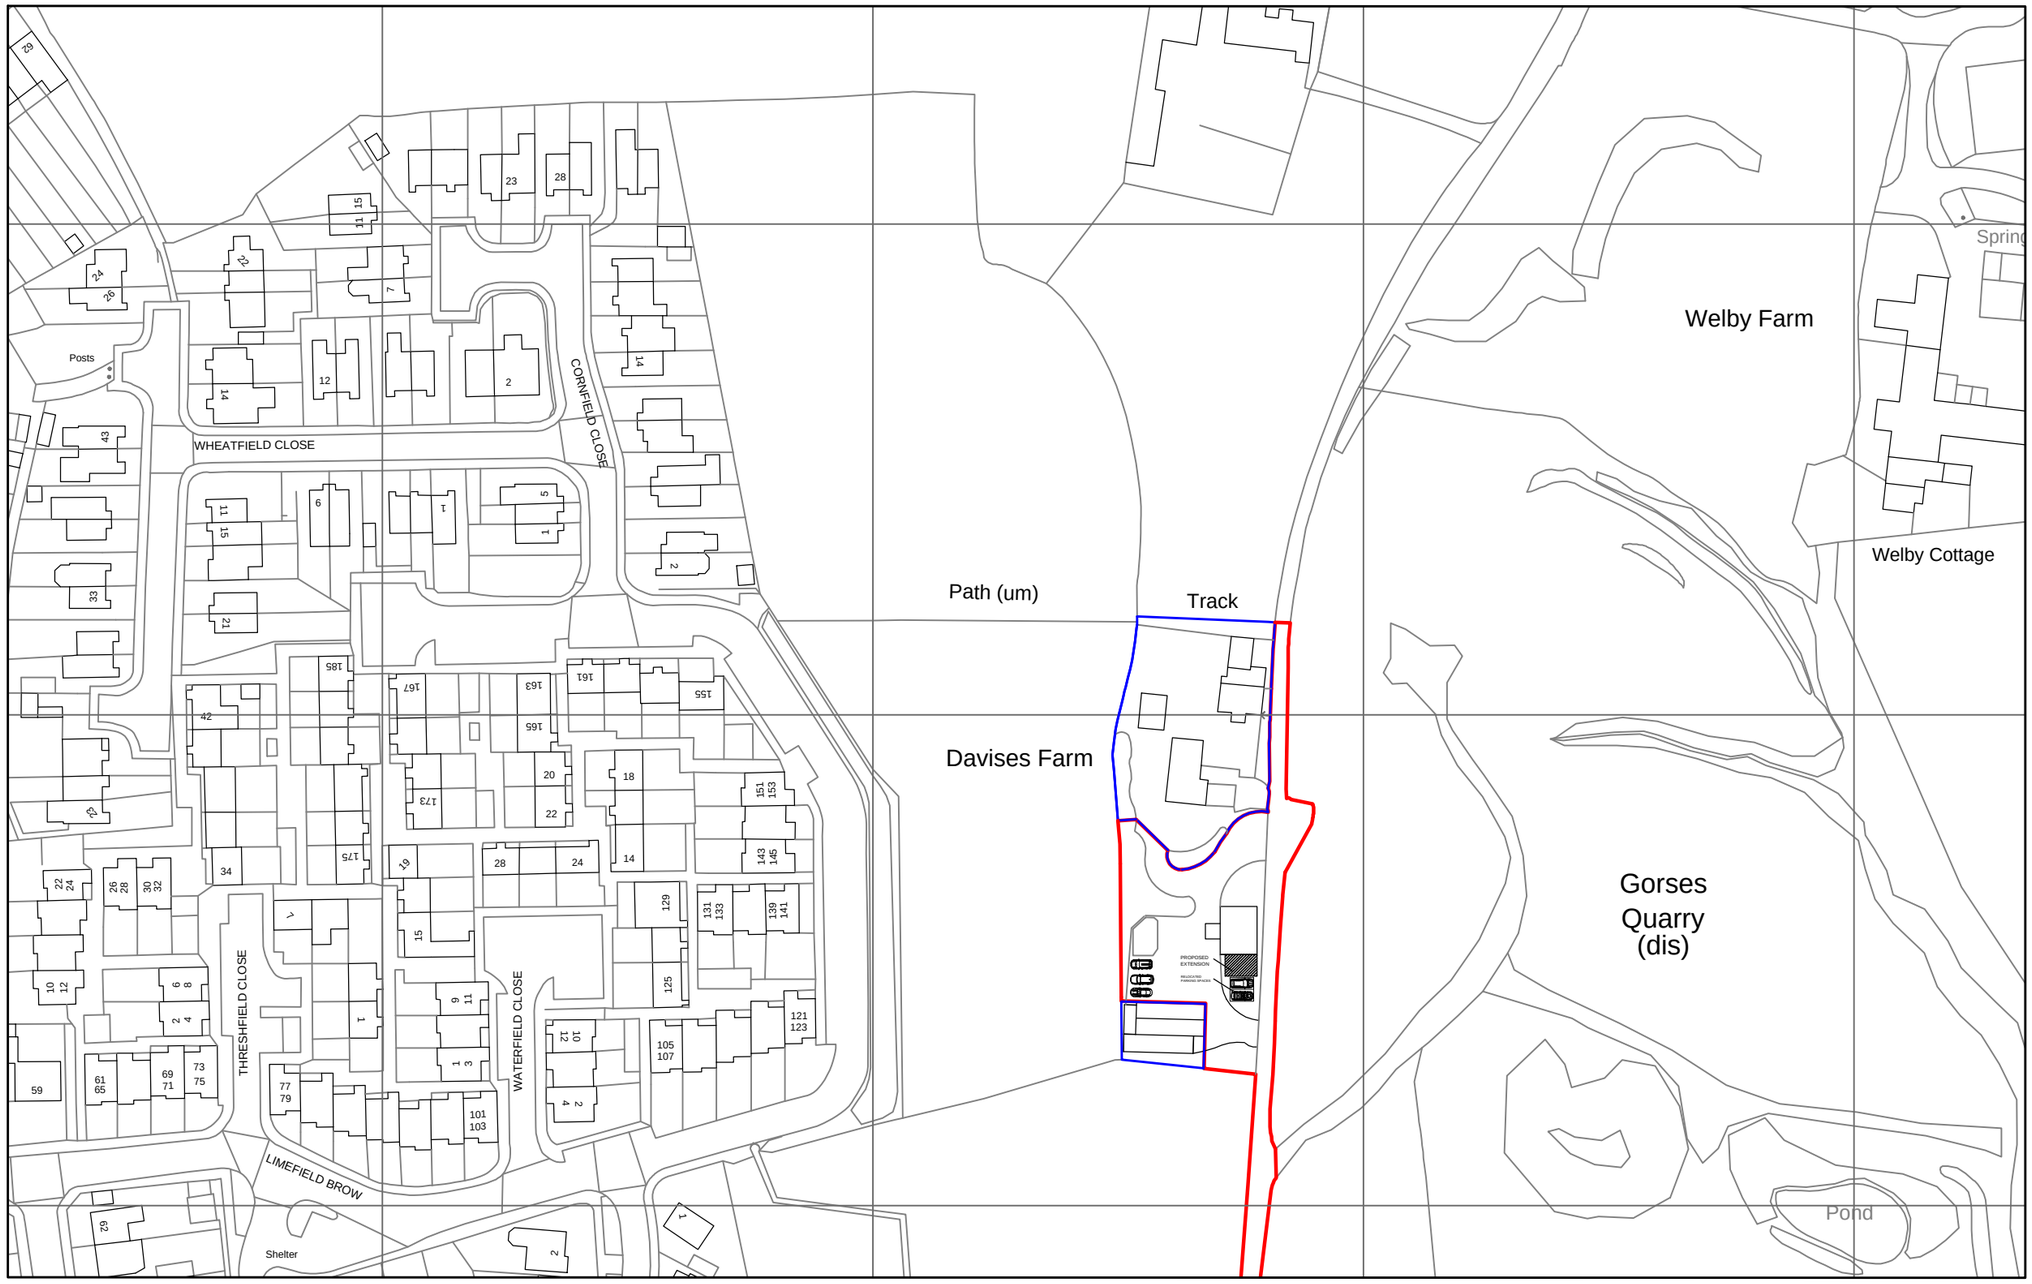

LOCATION PLAN
THE VIEW DAVISES FARM
MATHER LANE, BURY
BL9 6TJ

N

1:1250