


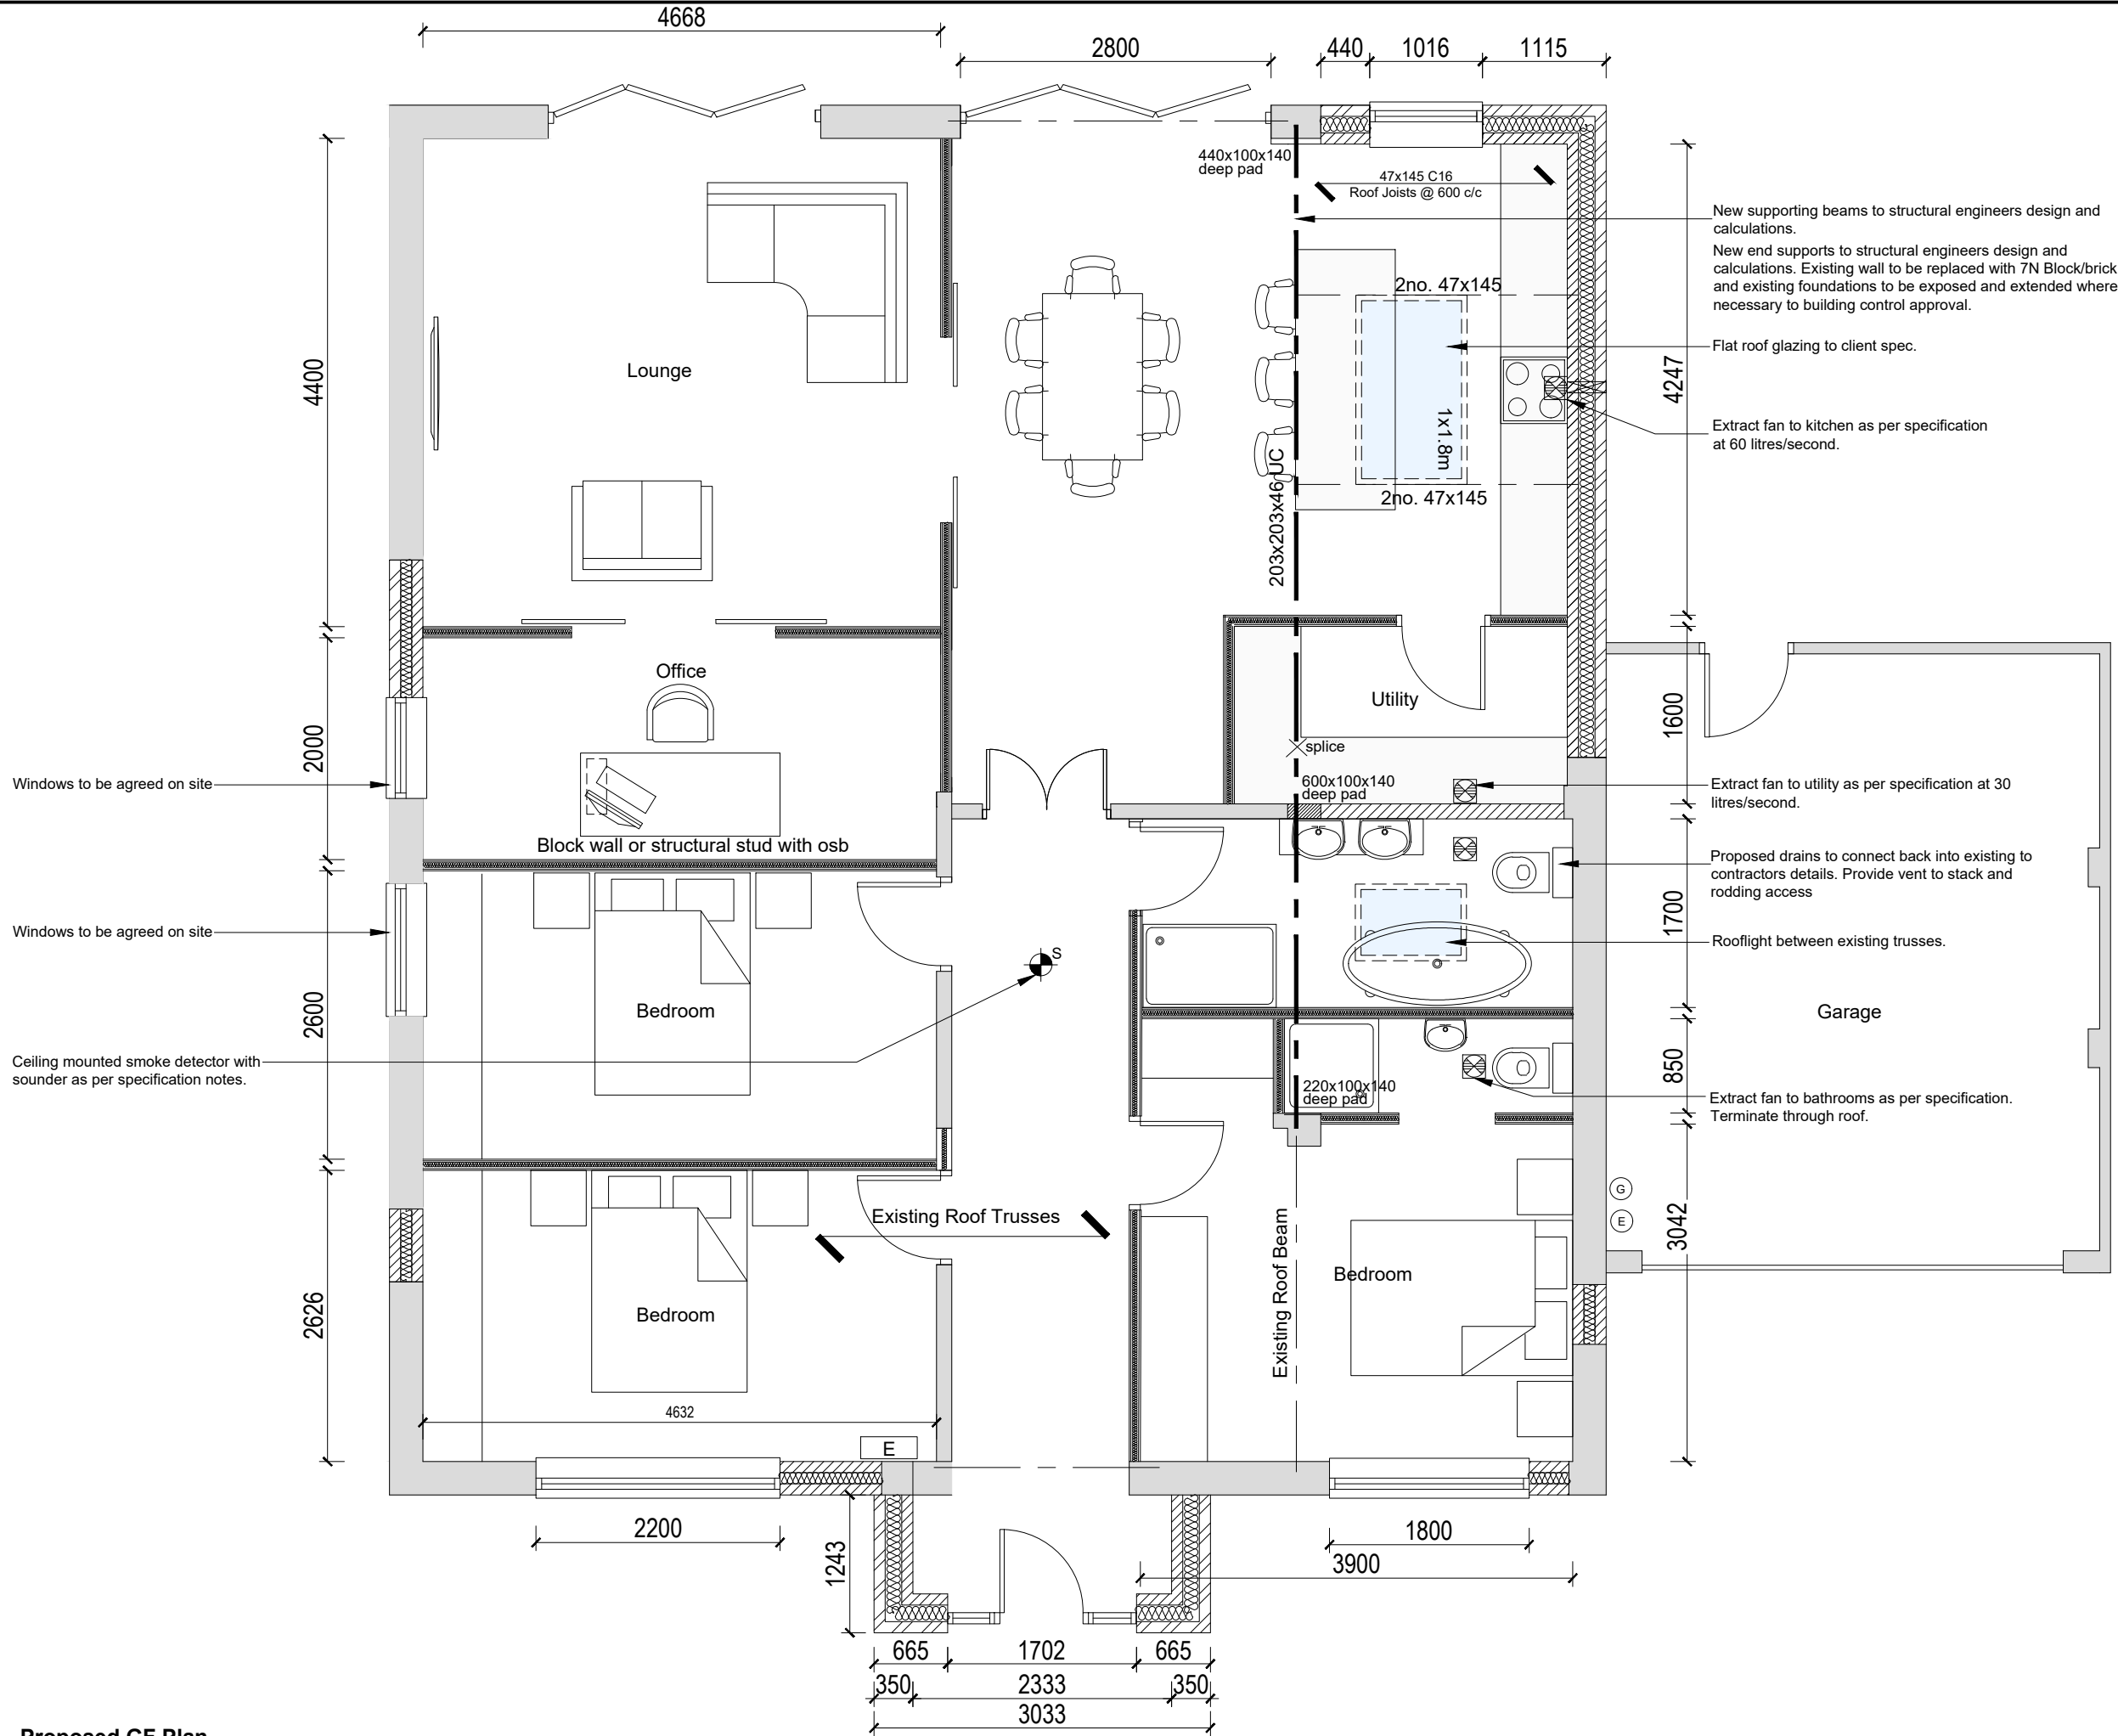

Proposed GF Plan

This drawing is to be read in conjunction with all related drawings. All dimensions must be checked and verified on site before commencing any work or material production. The originator should be notified immediately of any discrepancy.

Ronson
building design
Tel: 07926826016
craig@ronsonbuildingdesign.co.uk

New supporting beams to structural engineers design and calculations.
New end supports to structural engineers design and calculations. Existing wall to be replaced with 7N Block/brick and existing foundations to be exposed and extended where necessary to building control approval.

Flat roof glazing to client spec.

Extract fan to kitchen as per specification at 60 litres/second.

Extract fan to utility as per specification at 30 litres/second.

Proposed drains to connect back into existing to contractors details. Provide vent to stack and rodding access

Rooflight between existing trusses.

Extract fan to bathrooms as per specification. Terminate through roof.

Rev	Date	Description
Issued For: INFORMATION PURPOSES ONLY		
Client		
Project		
14 Hillstone Close		
Scheme - Drawing Title		
Proposed Plans		
-/	04	Date 06-05-2025
Project No.	Drawing No.	Revision
		Scale @A3