



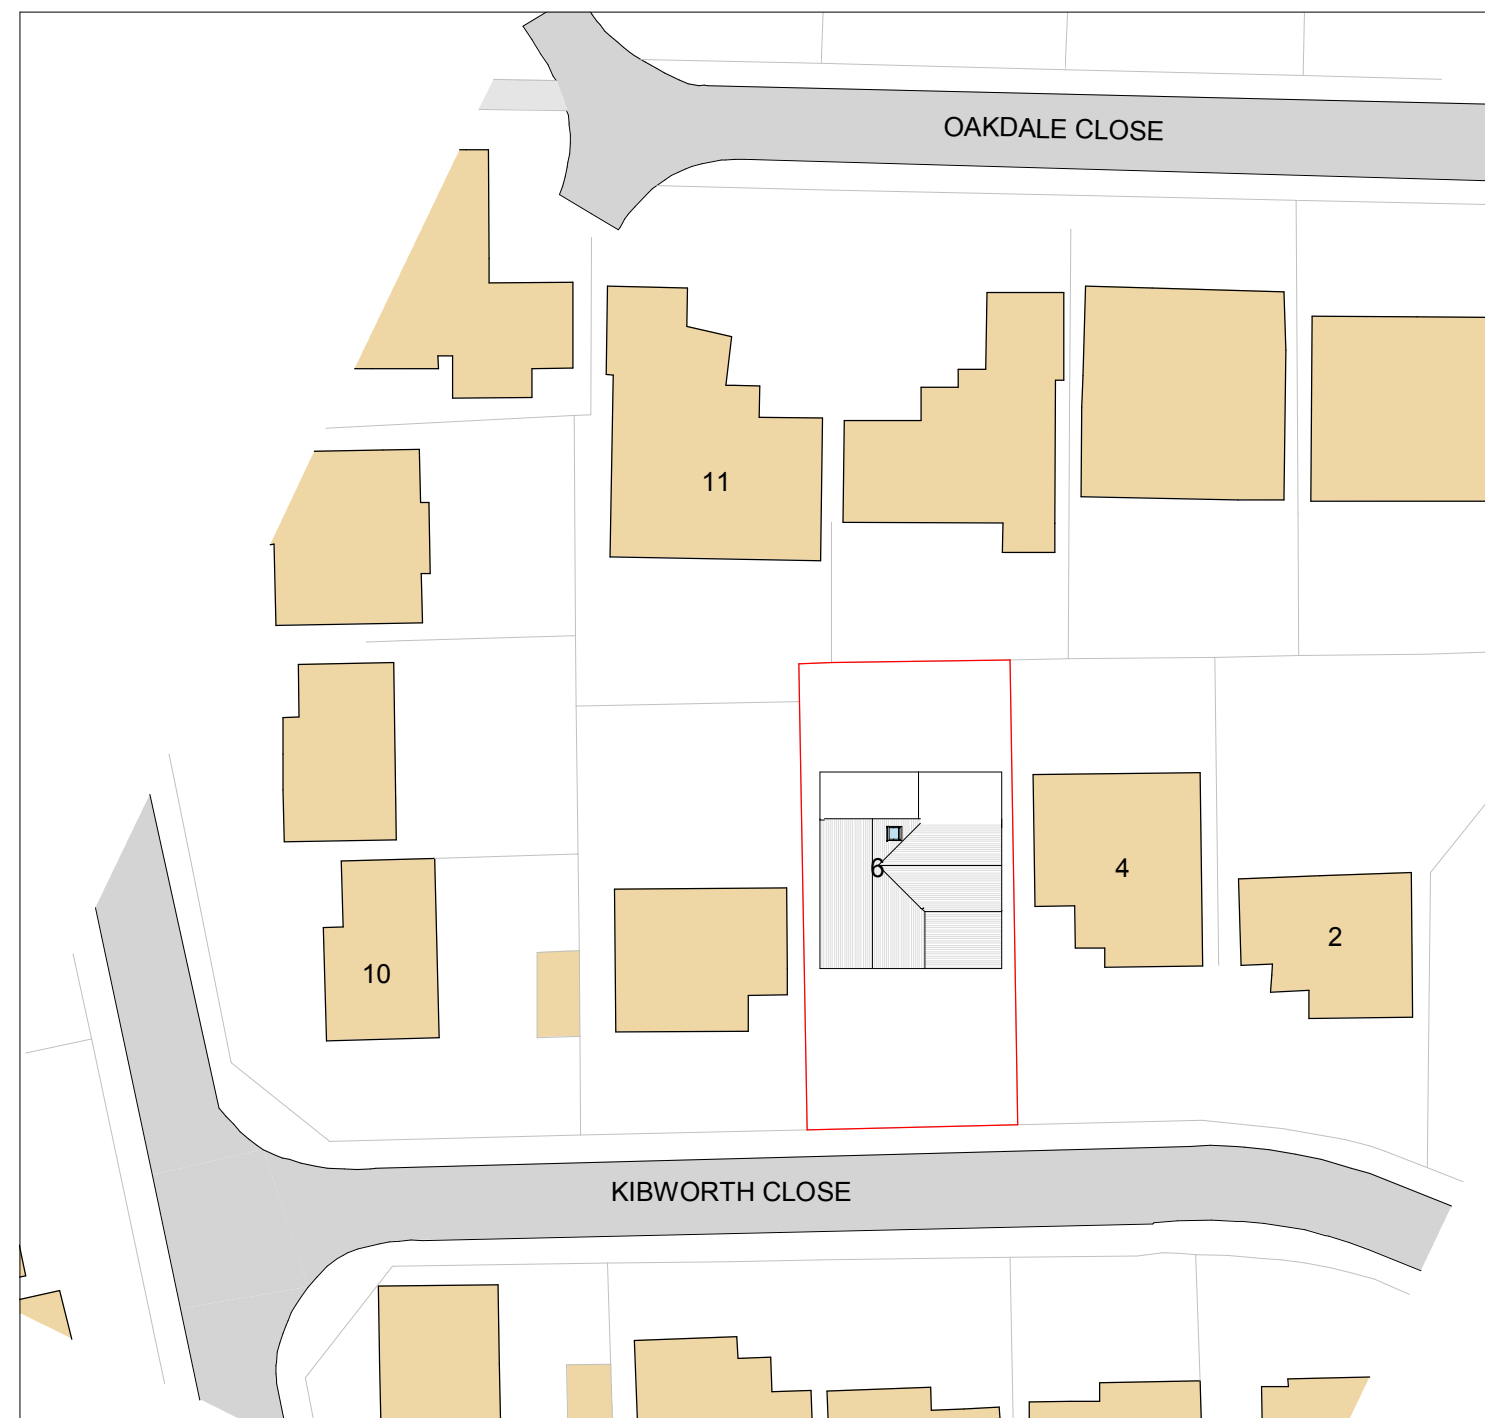

1. Site - Block Plan


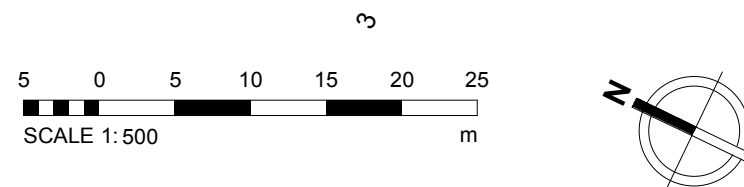


Notes - Boundaries

A Application site boundary determined using OS Data.



2. Site - Location Plan

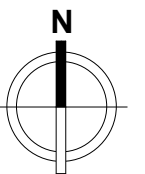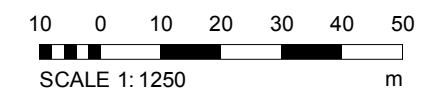

REV.	DESCRIPTION	BY	DATE
		office@radnorarchitecture.co.uk	
PROJECT		6 Kibworth Close	
PROJECT NO.		RA25028.	
CLIENT			
DATE		14 JUL 2025	
DRAWN BY		ER	
SHEET NO.		REV.	
001.			
SCALE @ A3		As indicated	
NOTES © COPYRIGHT : ALL RIGHTS RESERVED. NO PART OF THIS PUBLICATION MAY BE REPRODUCED, IN ANY FORM OR BY ANY MEANS WITHOUT PRIOR WRITTEN PERMISSION FROM THE DESIGNER. ALL DIMENSIONS AND SETTING OUT ARE TO BE CHECKED AND CONFIRMED ON SITE BEFORE COMMENCEMENT OF WORK. ANY VARIATION IS TO BE REPORTED TO THE DESIGNER PRIOR TO THE COMMENCEMENT OF ANY WORK. ALL WORK AND MATERIALS TO BE IN ACCORDANCE WITH CURRENT STATUTORY LEGISLATION, RELEVANT CODES OF PRACTICE AND BRITISH STANDARDS. ALL DIMENSIONS ON THIS DRAWING ARE IN MILLIMETRES UNLESS STATED OTHERWISE.			