


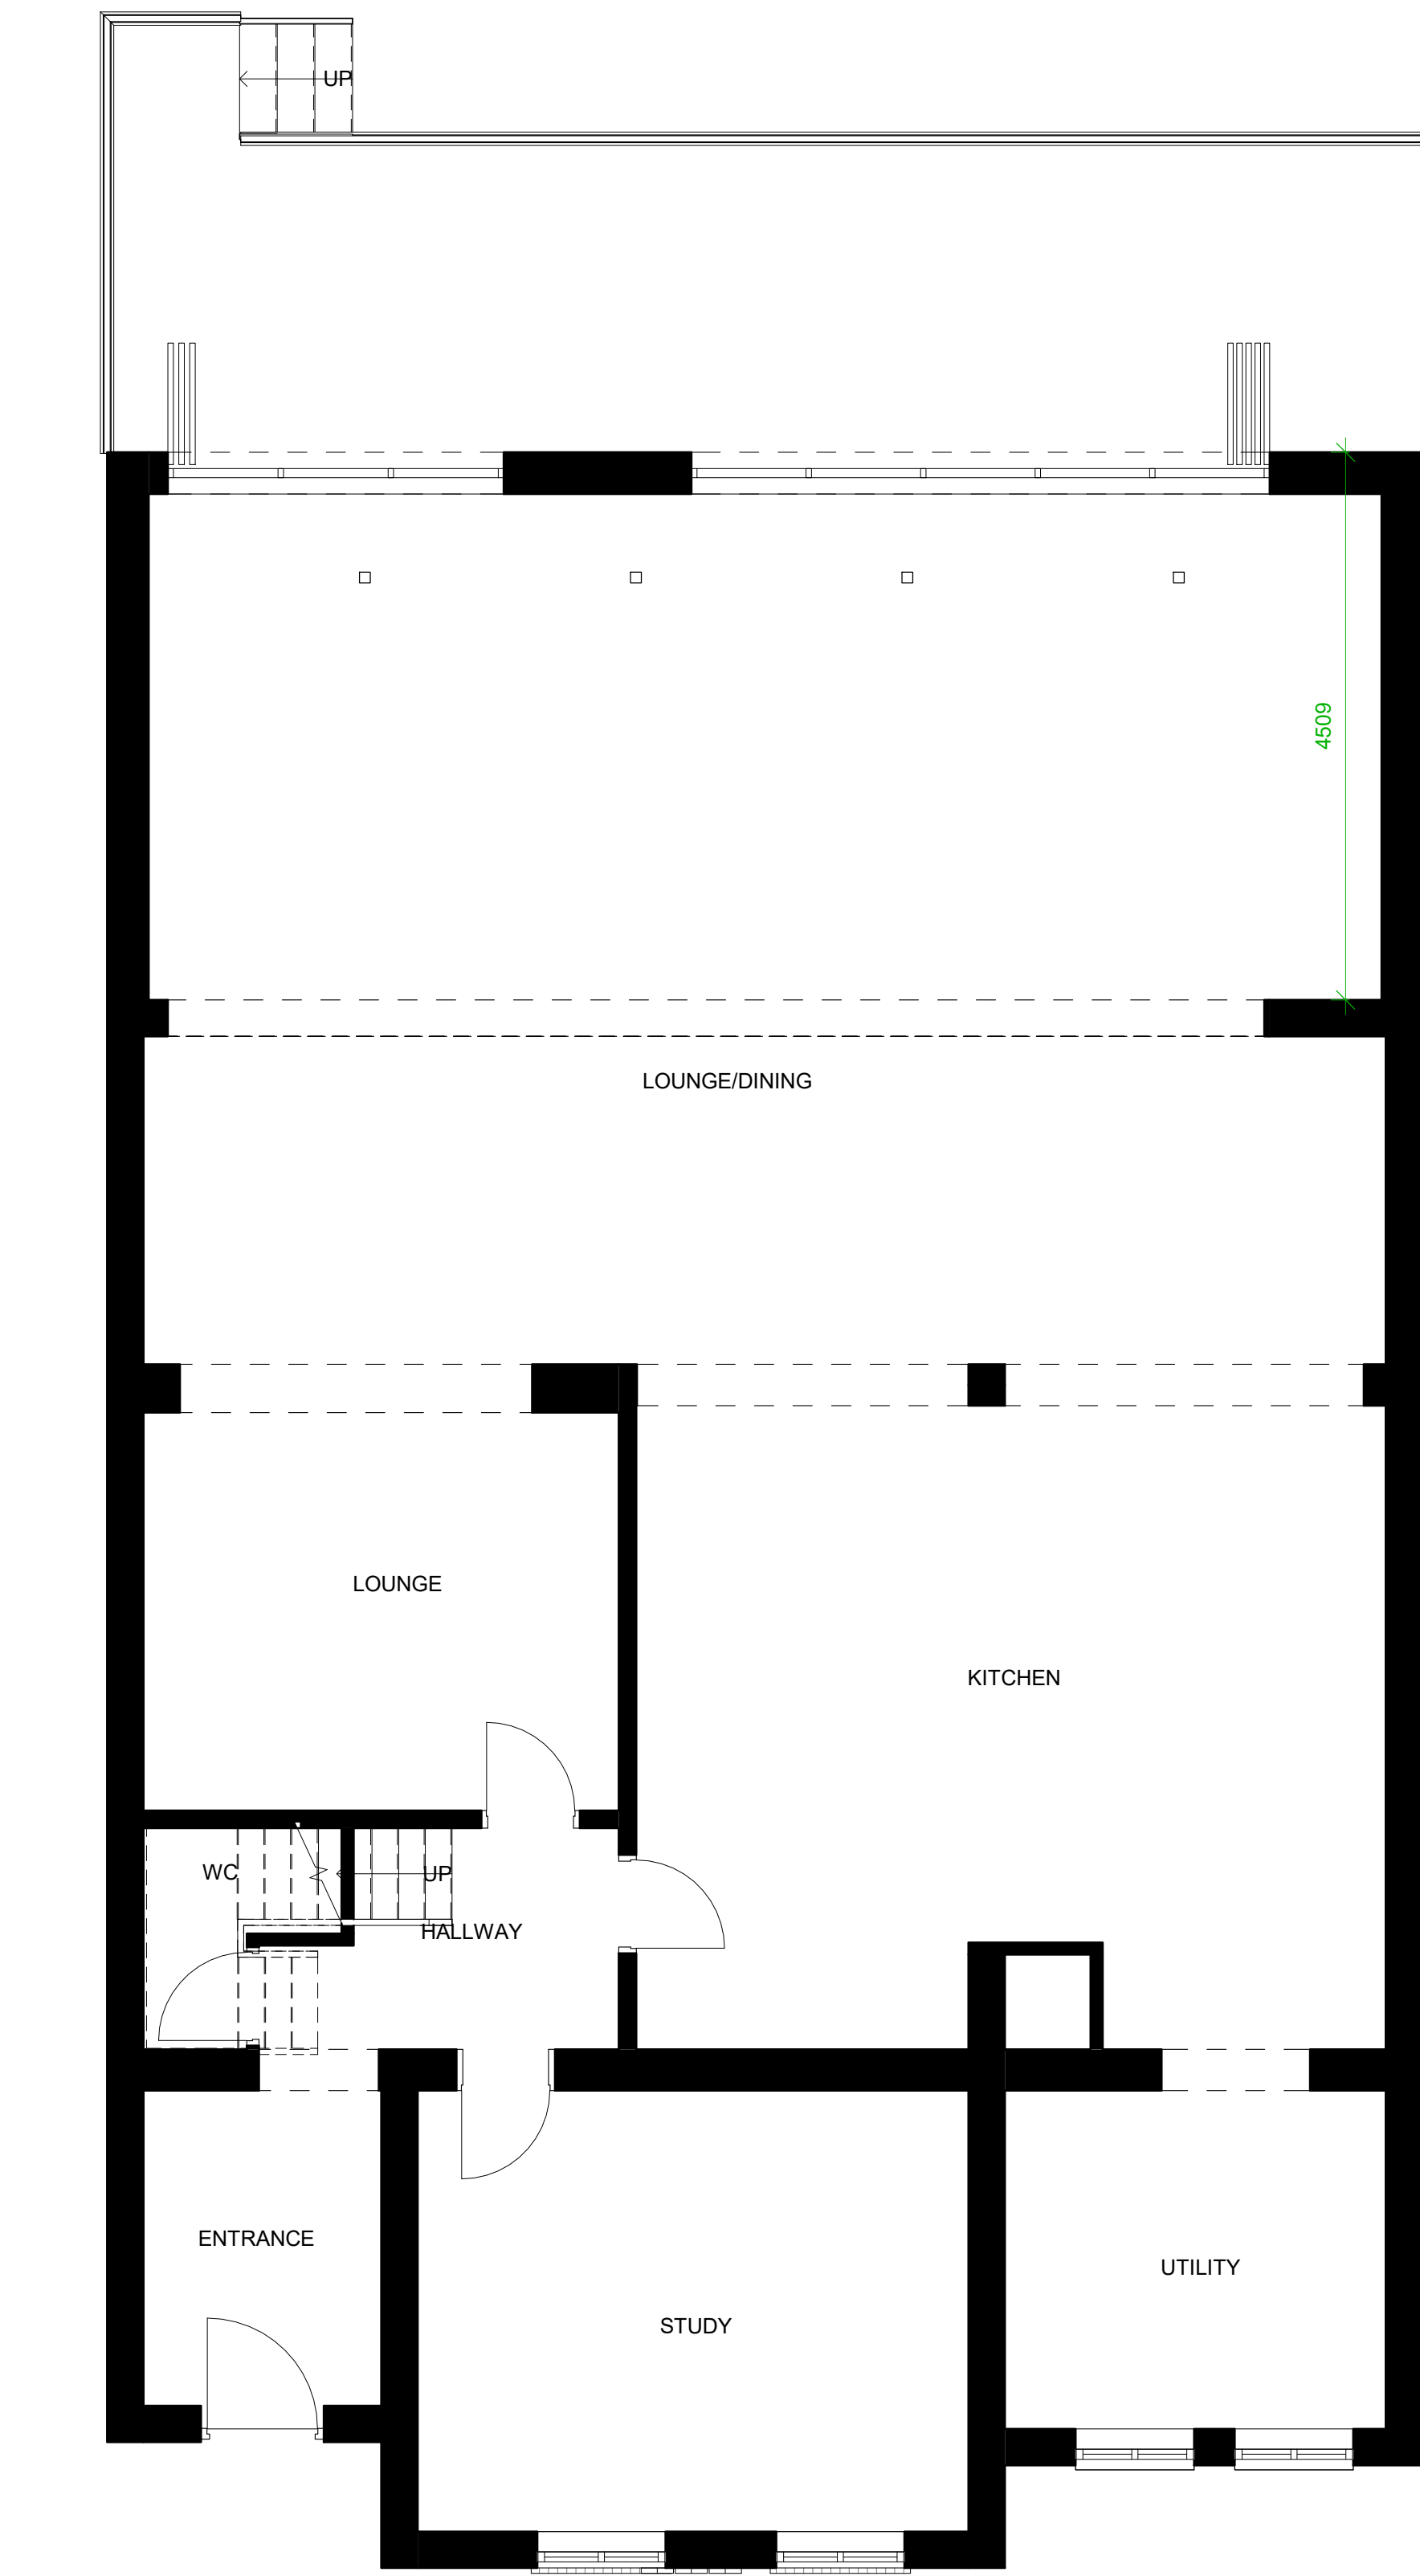

① Level 0 - GA Proposed
1 : 50



④ Rear - Proposed
1 : 100



⑤ Right Side - Proposed
1 : 100




② Front - Proposed
1 : 100



③ Left Side - Proposed
1 : 100



⑥ 3D - Proposed Rear

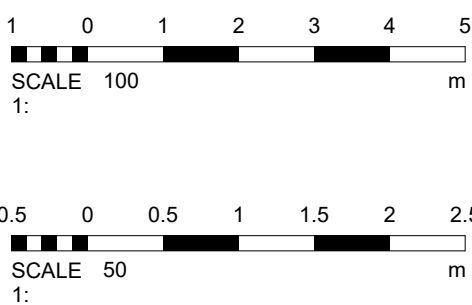

CLIENT	Mr Dardick	TITLE	Proposed GA Plans and Elevations	DATE	10 SEP 2020
PROJECT	2 Old Hall Road				
PROJECT NO.	DDS5005.1.	DRAWING NO.	003.	REV.	STATUS
© COPYRIGHT - THIS DRAWING AND THE IDEAS AND BUILDING WORKS DEPICTED ARE THE COPYRIGHT OF DUBAI DESIGN STUDIO AND MAY NOT BE USED AND COPIED OR AMENDED WITHOUT WRITTEN PERMISSION. NOTIFIED OF ANY DISCREPANCIES. SEWER INVERT LEVELS MUST BE VERIFIED BEFORE WORK COMMENCES. THIS DRAWING MUST BE CHECKED AGAINST ANY OTHER STRUCTURAL/SPECIALIZED DRAWINGS PROVIDED. THIS DRAWING MUST NOT BE USED FOR CONSTRUCTION UNLESS ISSUED FOR CONSTRUCTION. ALL DIMENSIONS ON THIS DRAWING ARE IN MILLIMETRES UNLESS OTHERWISE STATED.					