


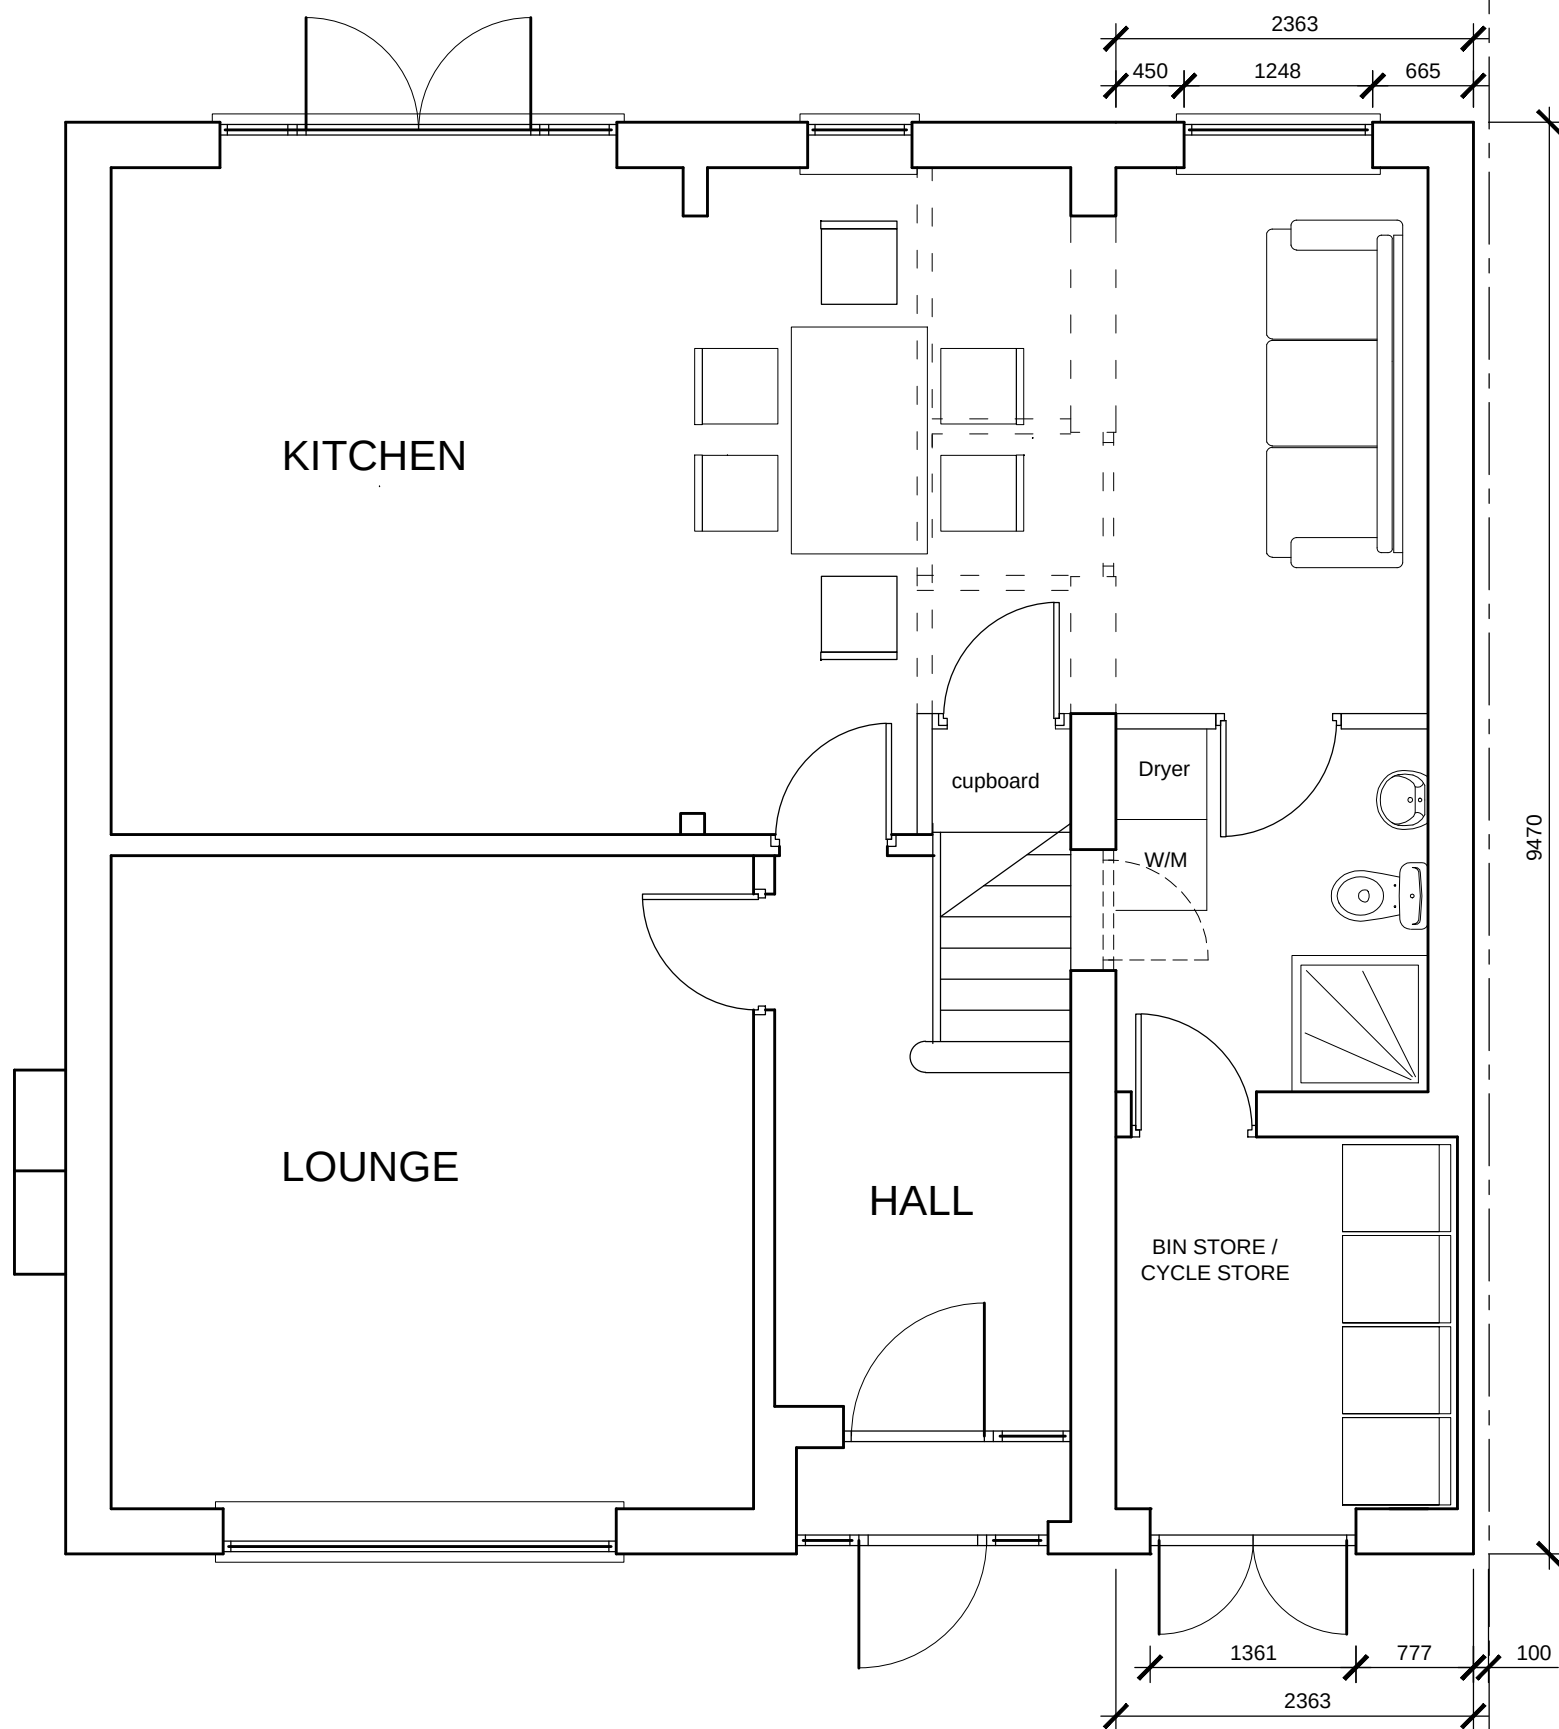

PROPOSED GROUND FLOOR

PLANNING

REV	DATE	AMENDMENTS	INT
Harry Jackson Surveyors Limited			
Unit 4A Farnworth Park Industrial Estate Wellington Street, Farnworth, Bolton BL4 7BY Tel: 01204 701740 Mobile: 07931 321879			
CLIENT		Mr & Mrs Chivers	
ADDRESS		7 Burndale Drive Bury BL9 8EN	
PROJECT		Two Storey Side Extension	
TITLE		Existing GF Plan	
DRAWING No.	2	REV	
SCALES	1:50	DATE	March 2022
DRAWN BY	BE	SHEET SIZE	A3
CHECKED BY	HJ	COPYRIGHT	©

