


ALL DIMENSIONS ARE FOR REFERENCE
PURPOSES ONLY DISCRPENCIES ARE TO BE
REPORTED TO THE DRAWINGS AUTHOR. DO NOT
SCALE FROM DRAWING.

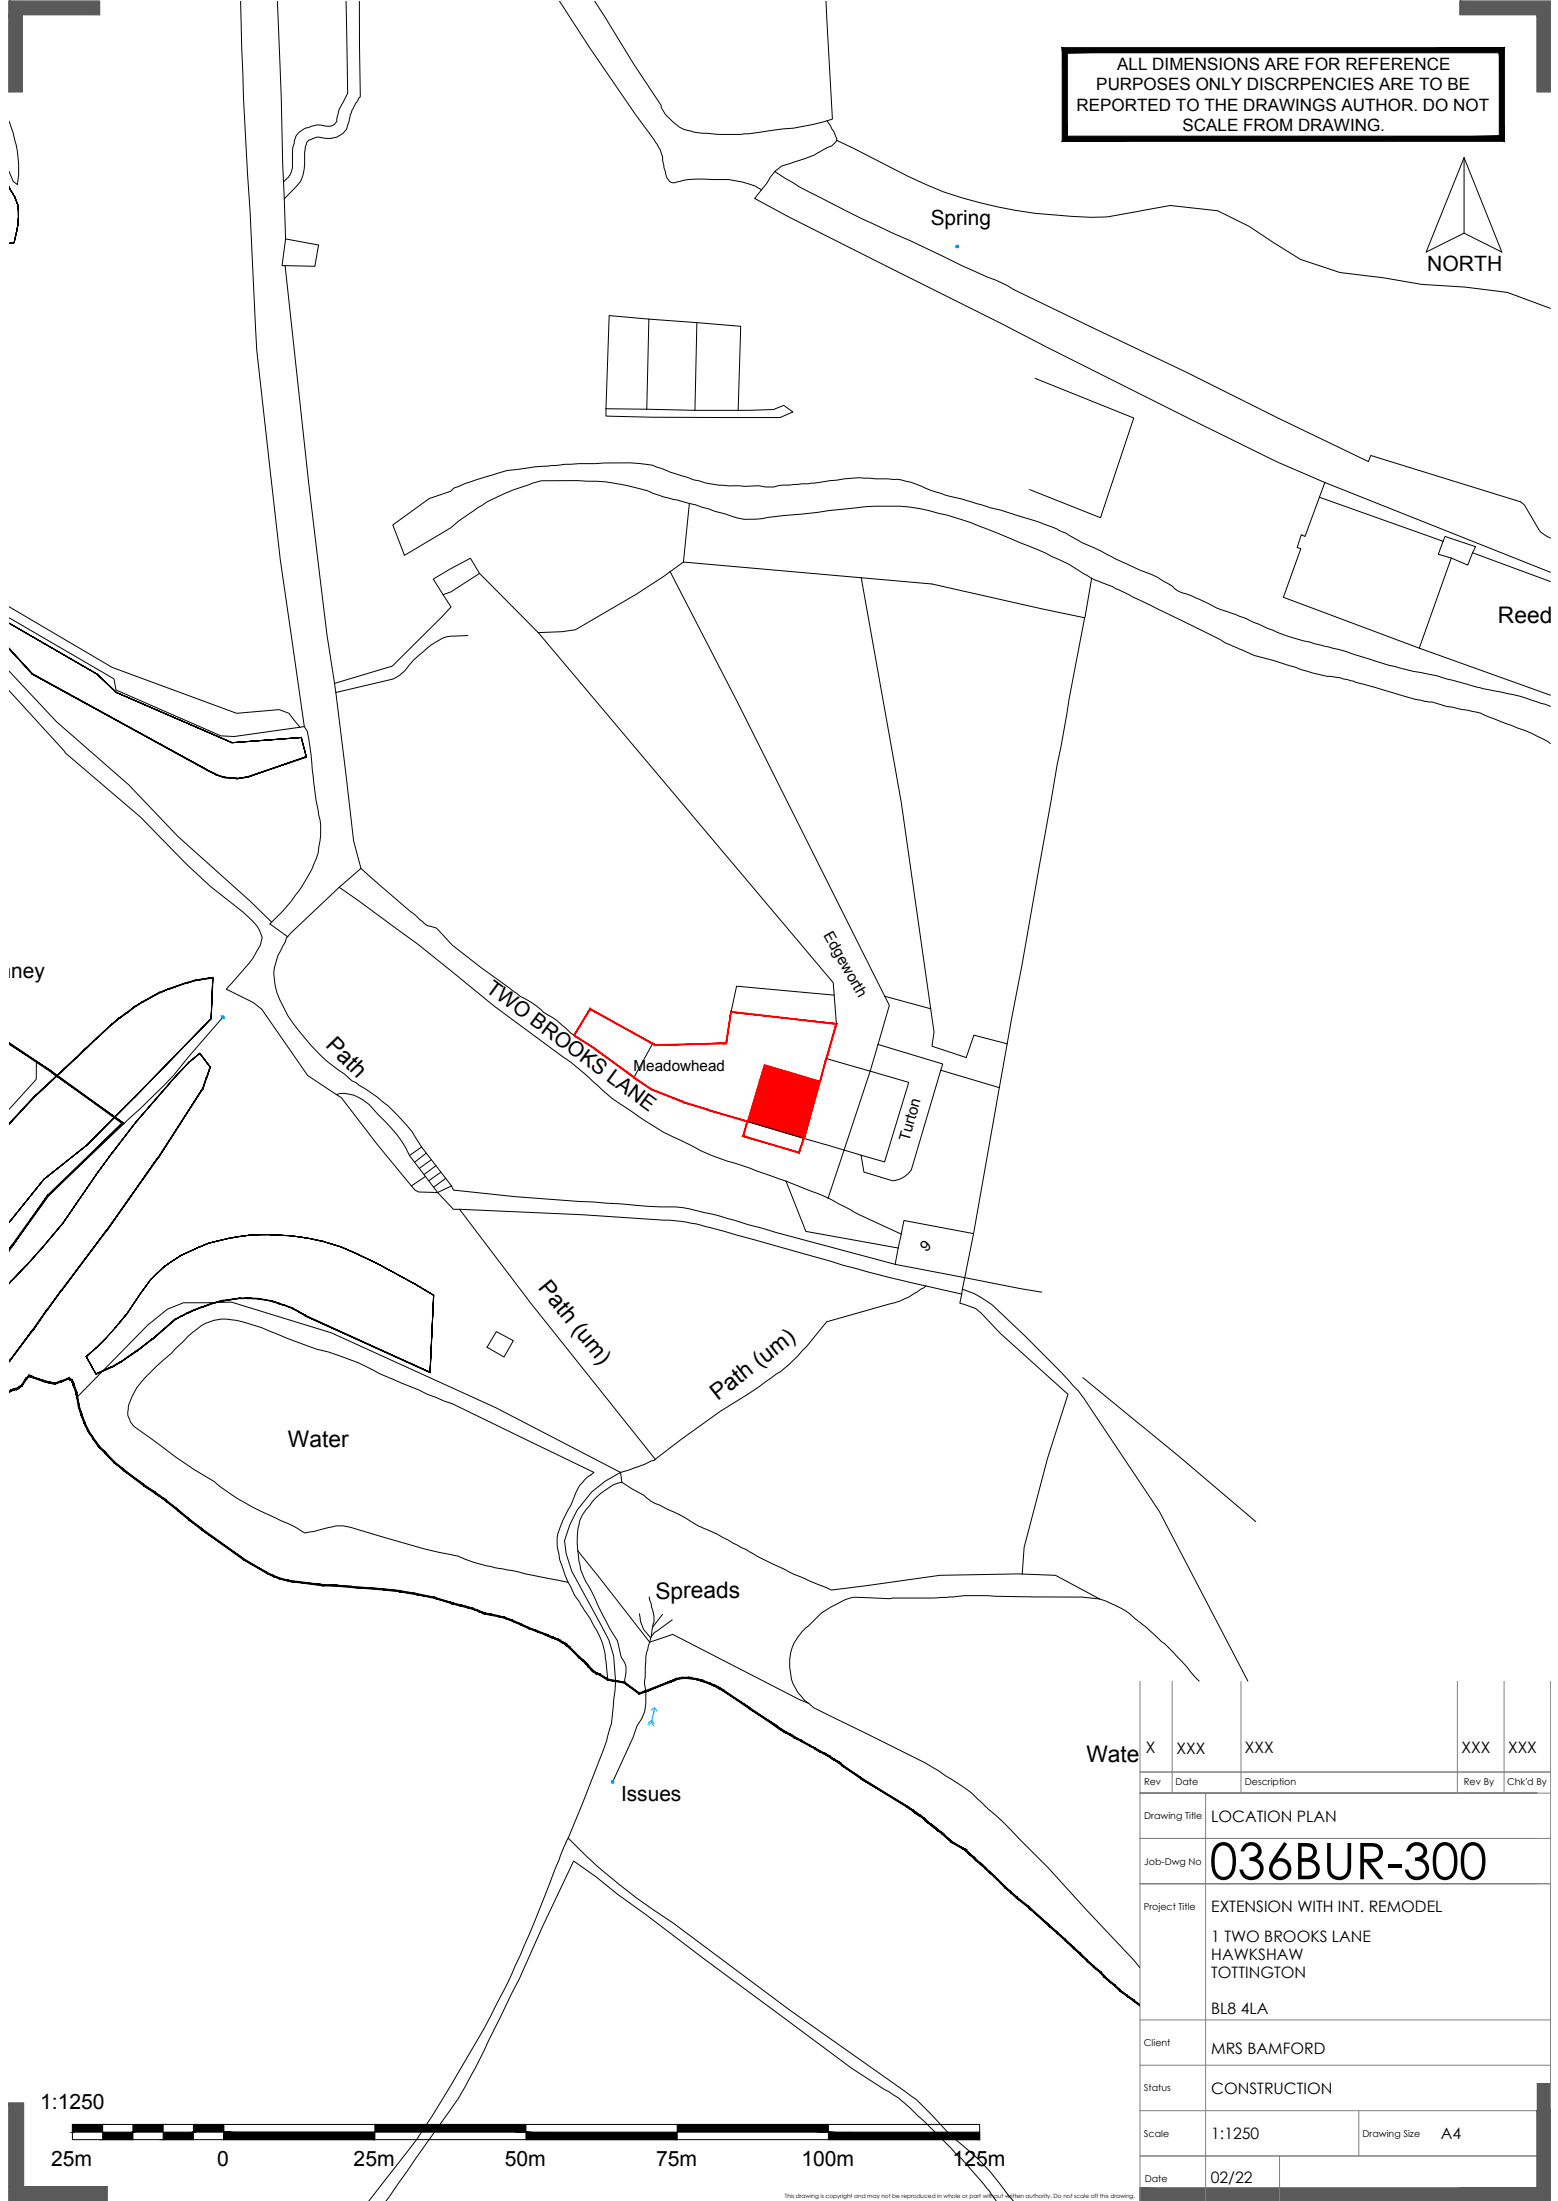

Rev	Date	Description	Rev By	Chk'd By
X	XXX	XXX	XXX	XXX
Drawing Title				
LOCATION PLAN				
Job-Dwg No				
036BUR-300				
Project Title				
EXTENSION WITH INT. REMODEL 1 TWO BROOKS LANE HAWKSHAW TOTTINGTON BL8 4LA				
Client				
MRS BAMFORD				
Status				
CONSTRUCTION				
Scale		1:1250	Drawing Size	A4
Date		02/22		

