


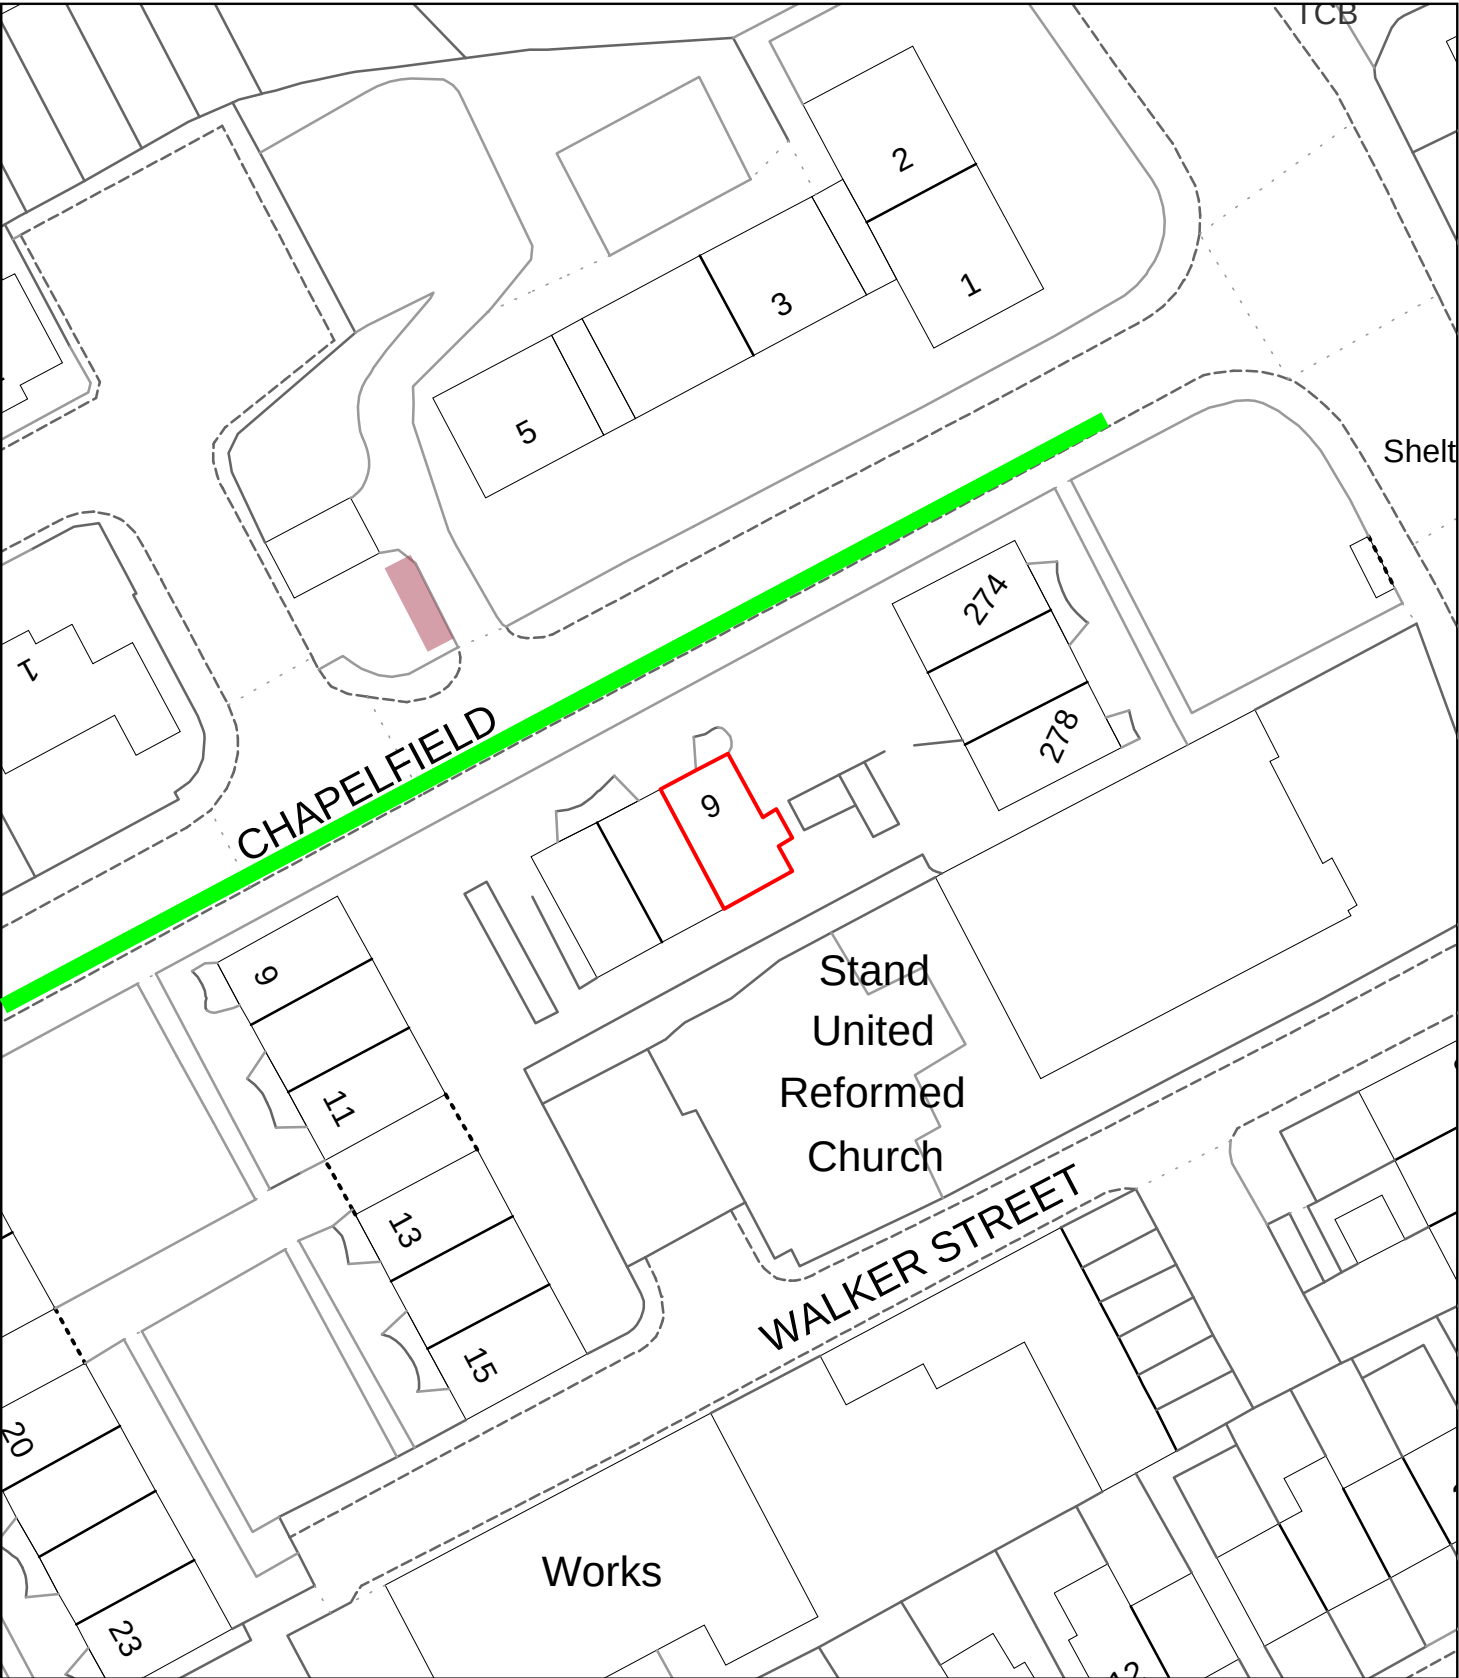

PLAN            6 Chapelfield Radcliffe M26 1JH  
                  **EXISTING SITE PLAN**  
SCALE          1:500  
DATE           11/08/2022

|                                                                                      |                      |
|--------------------------------------------------------------------------------------|----------------------|
|  | Communal Bin Storage |
|  | On-Street Parking    |