
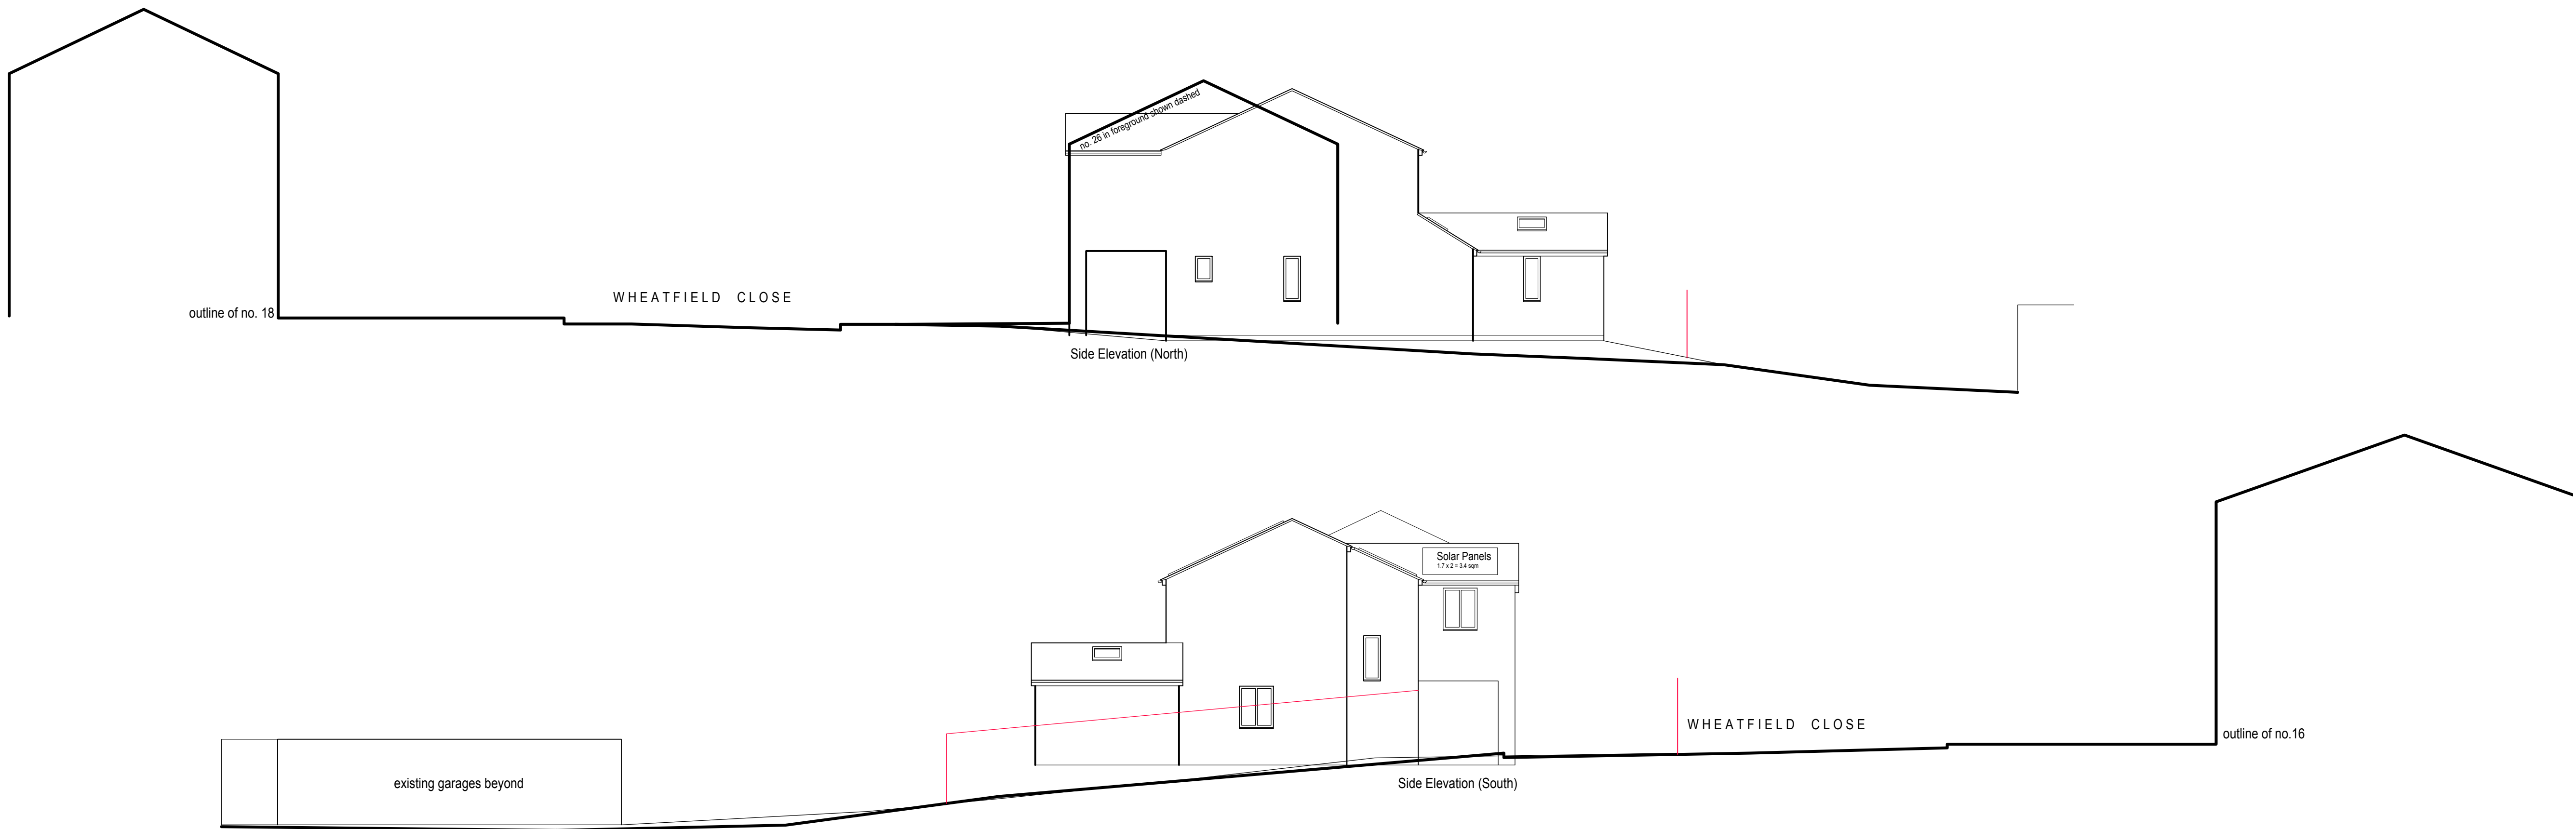


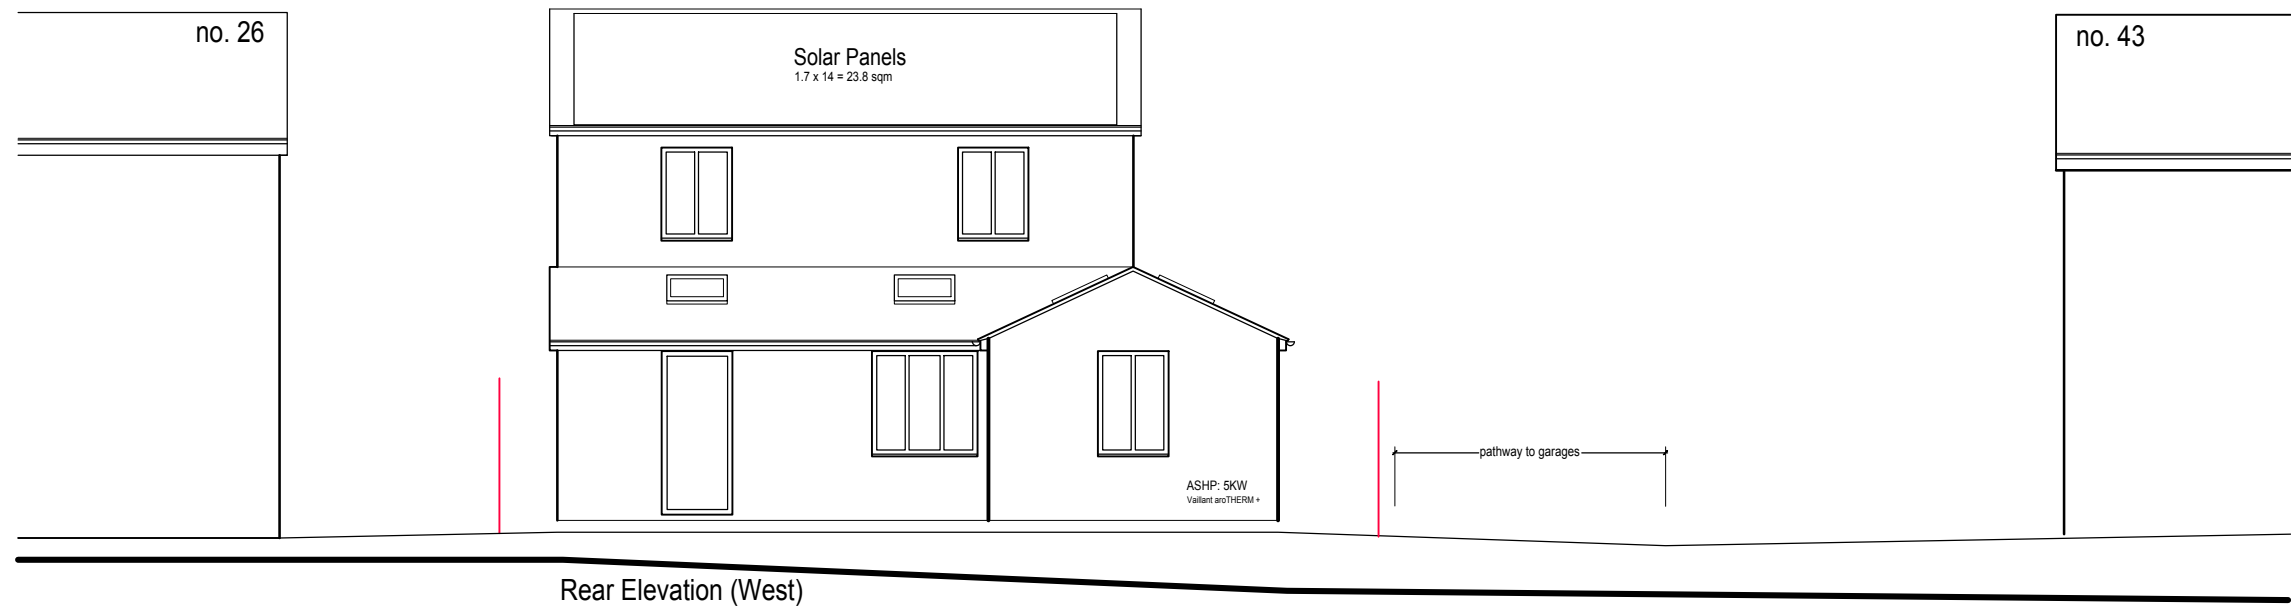

MATERIALS

Roof
Red concrete pantile roof to match adjacent properties.

Walls
Sandy red facing brick to match adjacent properties.

Windows & Doors
White UPVC.

Fascia Boards
Self finished off-white composite board or treated timber with off-white gloss paint finish.

Rainwater Goods
Black UPVC.

Boundary Fencing
Horizontal lapped timber panels.

C Solar and ASHP location indicated.
Elevations further refined. 07.04.26

B Site boundary corrected, study area
revised at ground floor. 13.08.25

A Planning submission. 15.02.24

CLIENT
Haleem Enterprises Ltd

PROJECT
Detached House

LOCATION
**Land adjacent to
26 Wheatfield Close
BL9 6XD**

DRAWING TITLE
**Proposed
Elevations**

Scale@A1
1:100

Project Ref. Drawing No.
2230 EL01

Status
PA

Rev.
C