


REV.	DESCRIPTION	DATE	BY	DATE
A	for client comment	12.10.21	MV	TW
B	planning issue	12.10.21	MV	TW

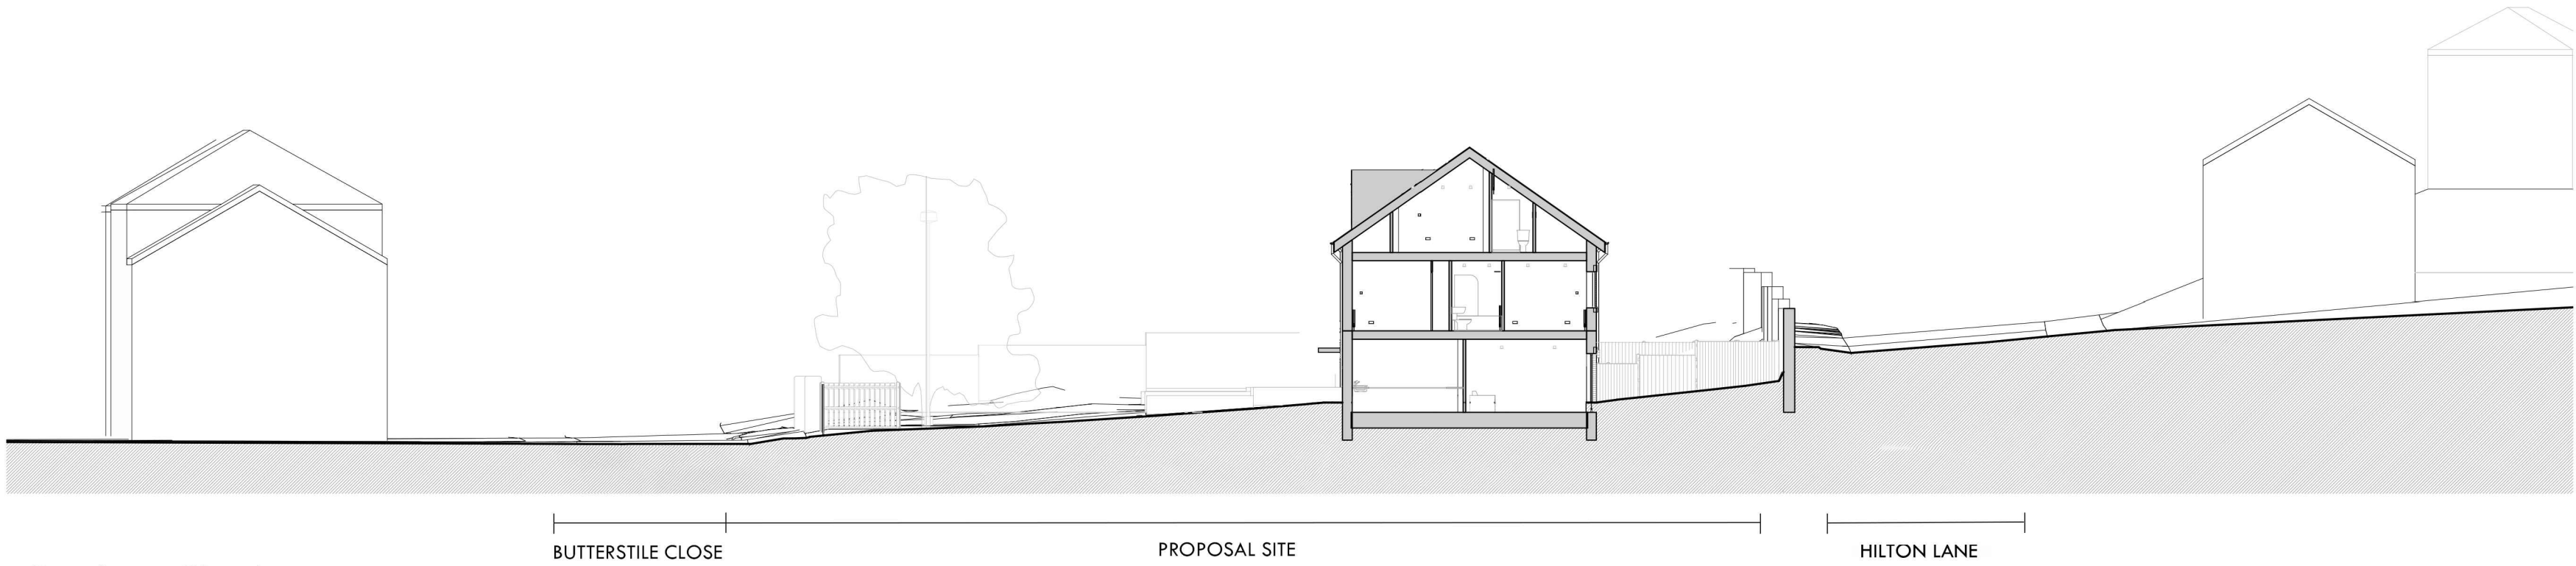

1 Section - Site 1
1:200



2 Section - Site 2
1:200

