
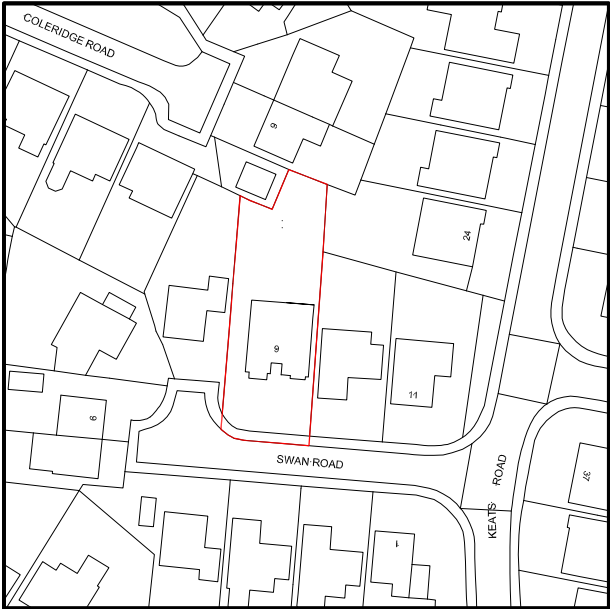


SITE LOCATION PLAN

©Crown Copyright. All rights reserved. Licence no. 100019980

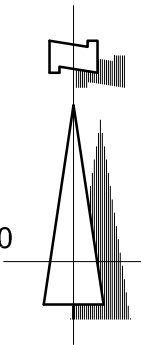

CLIENT Mr & Mrs R Bennet	TITLE Site Location Plan				A Amending the boundary line Rev Description 15.08.2022 Date Bank Chambers, 2A Bank Street Bury, Lancashire BL9 0DL T : 0161 797 2077 E : info@equilibriumarchitects.co.uk 
PROJECT 9 Swan Road, Greenmount, Bury, BL8 4ES Ground and First Floor Extension	SCALE 1:1250	DATE April'18	DRAWN LY	CHECKED REVISION A	
	DRAWING NO. R-0469-SLP	CAD REFERENCE NO.			