




1 Front - Proposed  
1 : 100

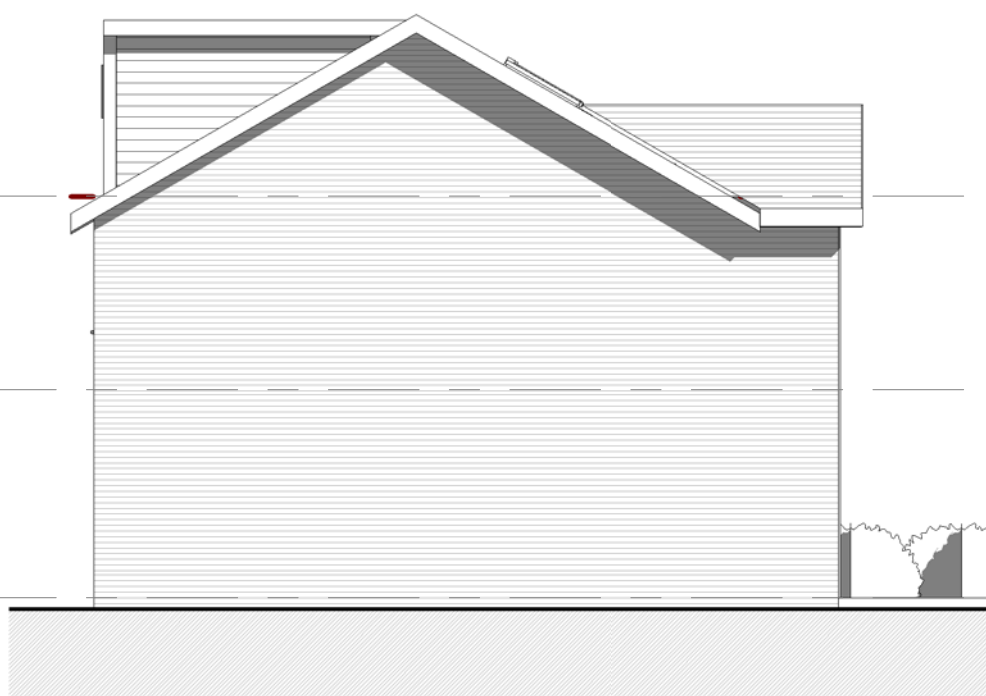


2 Left Side - Proposed  
1 : 100




3 Rear - Proposed  
1 : 100




4 Right Side - Proposed  
1 : 100

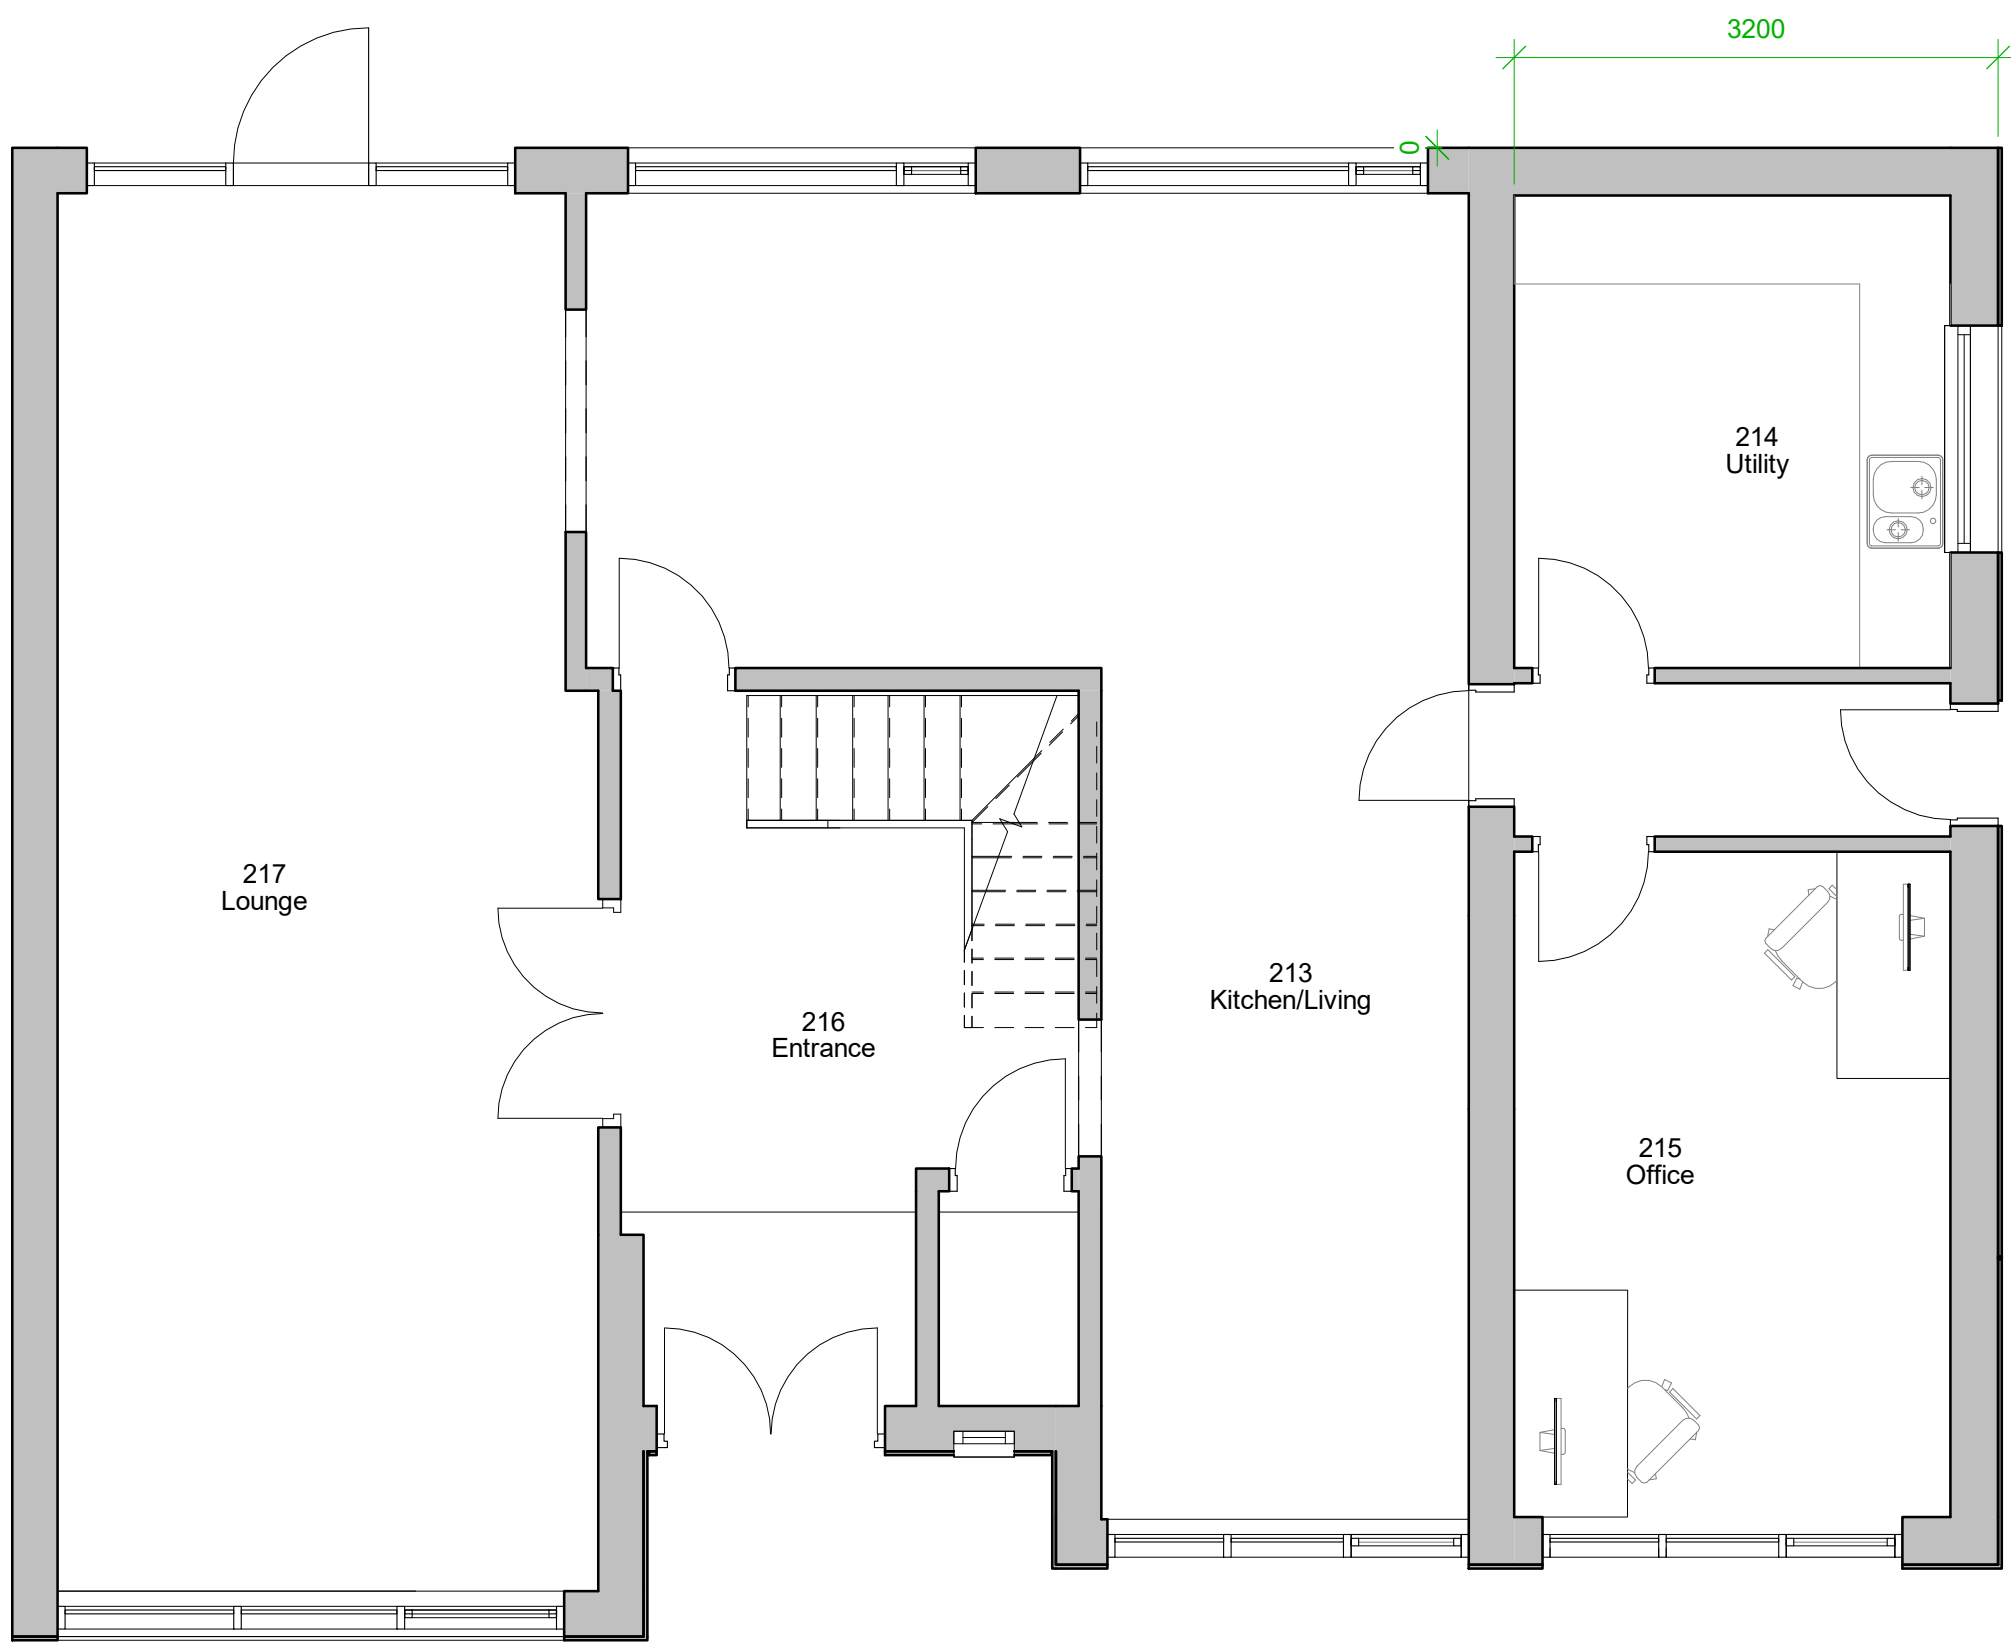

5 Level 0 - GA Proposed  
1 : 50

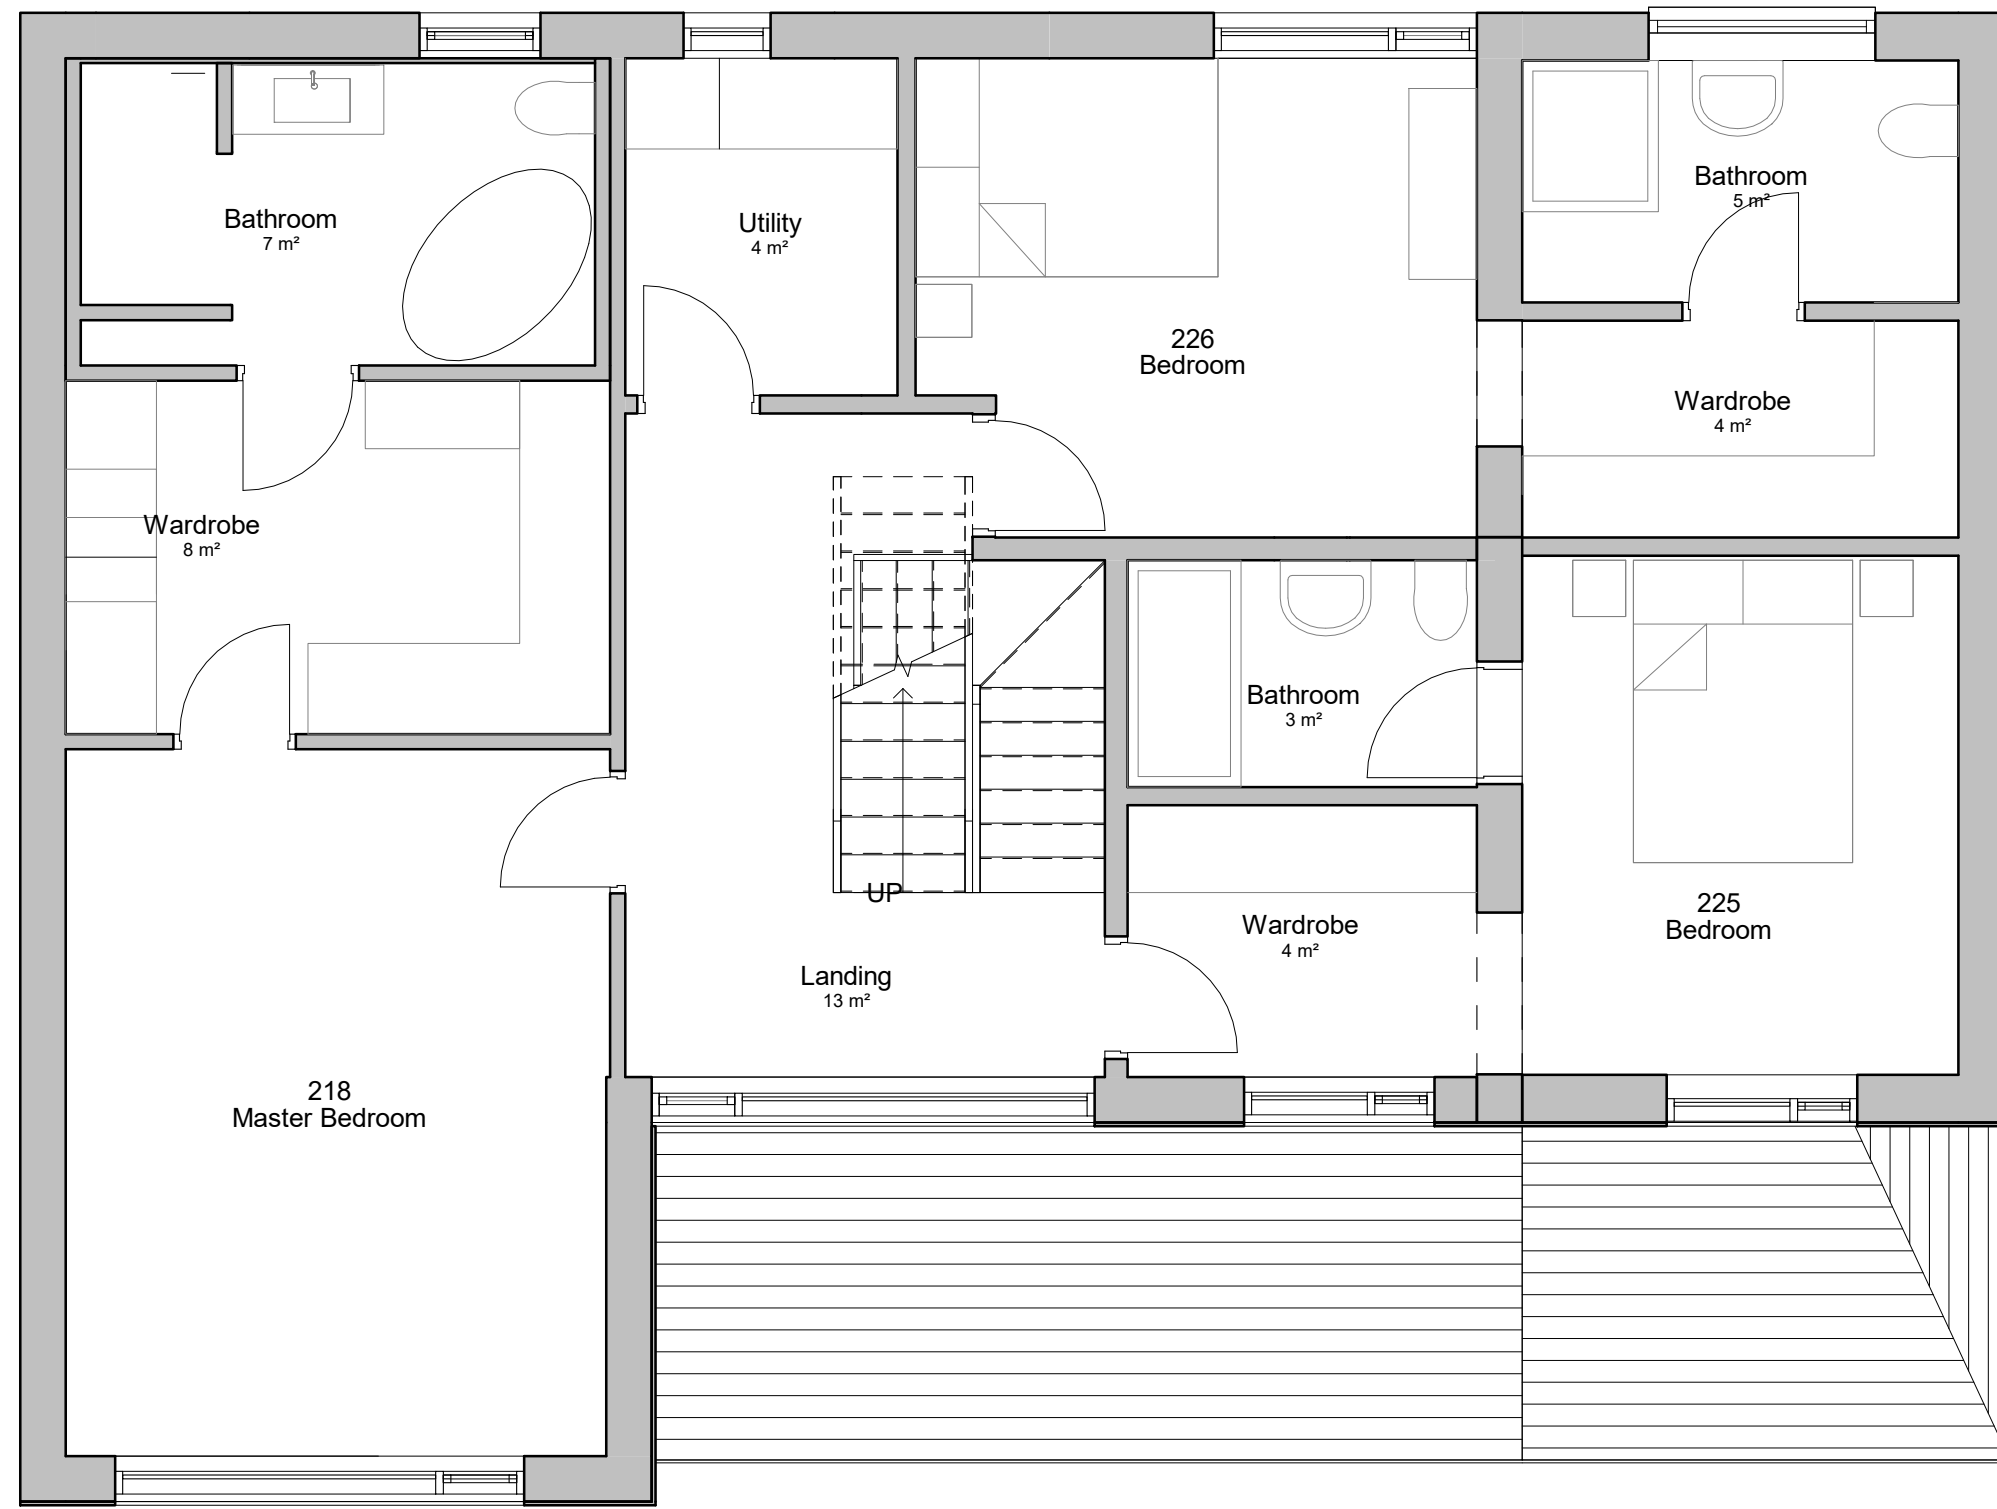

7 Level 1 - GA Proposed  
1 : 50

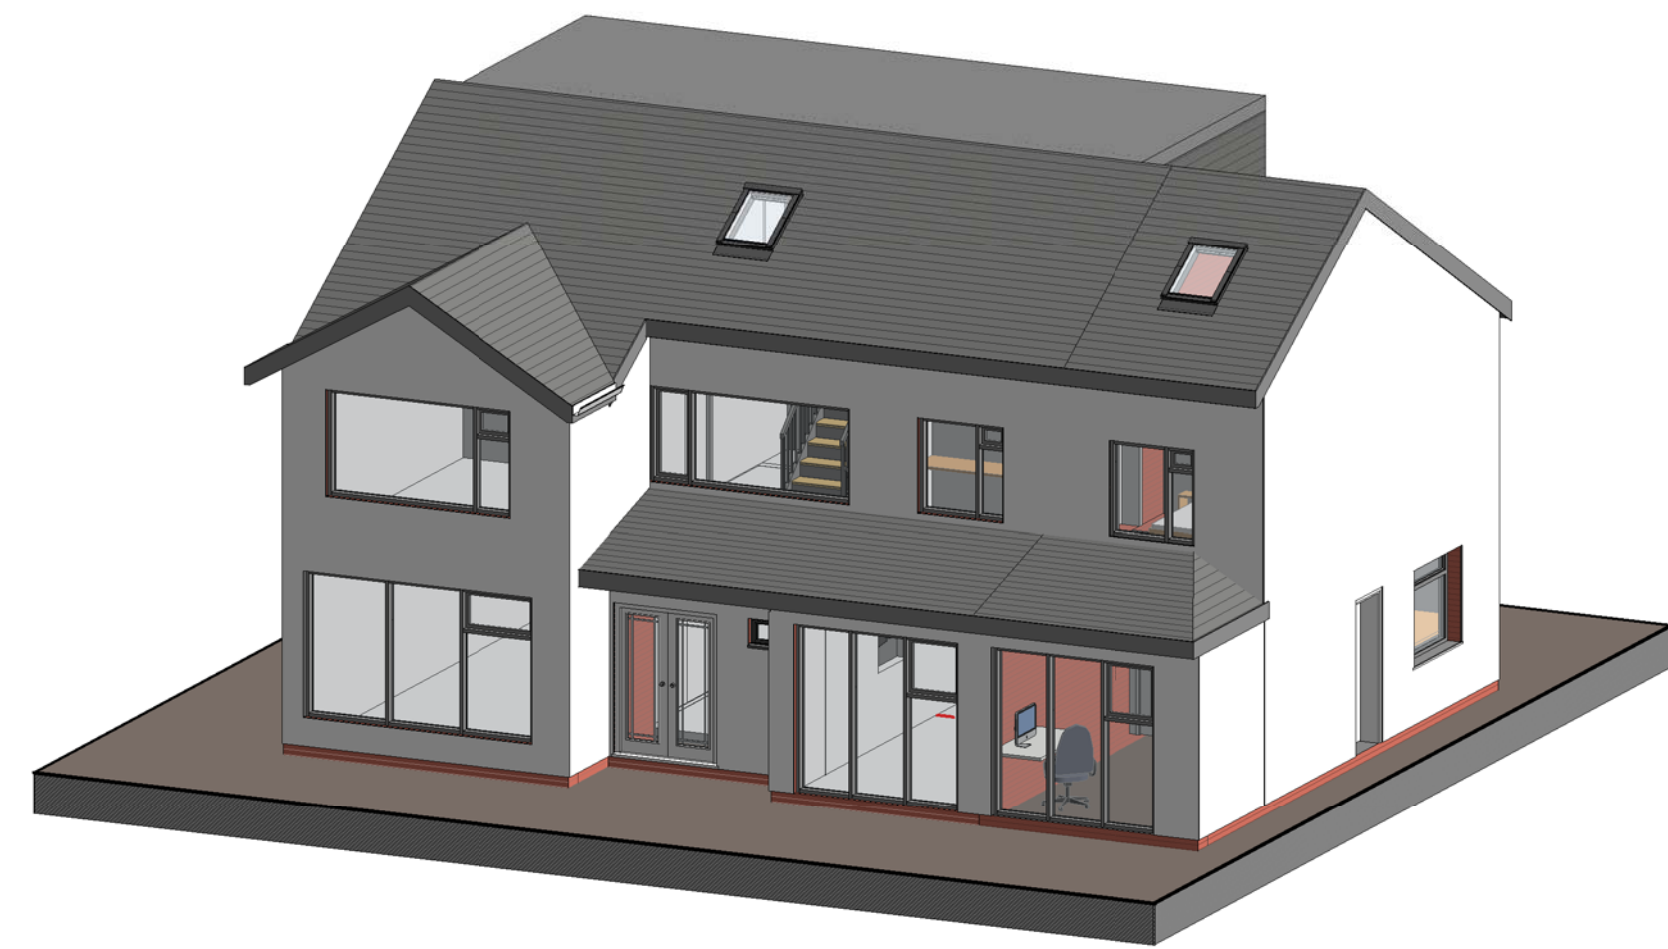

6 3D Proposed 3D