


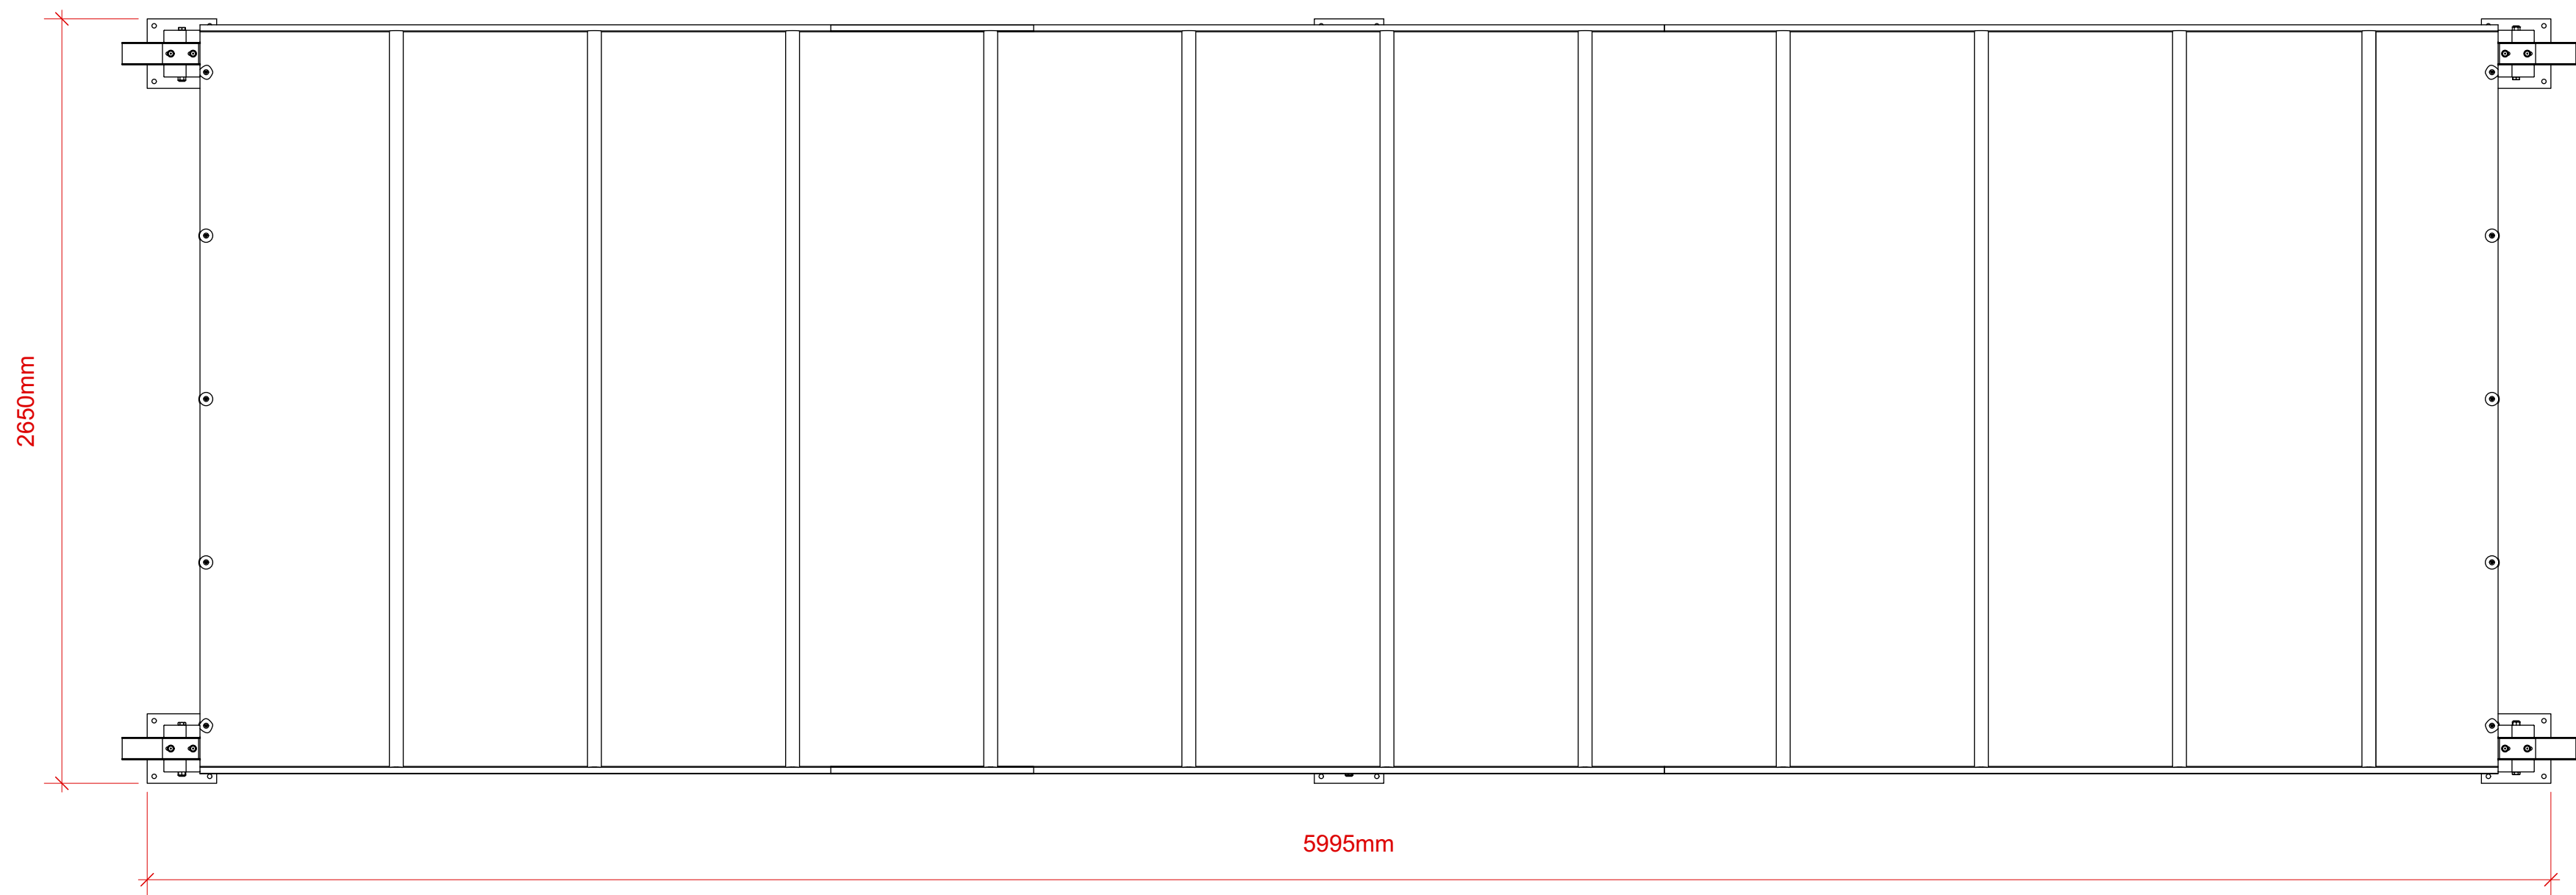


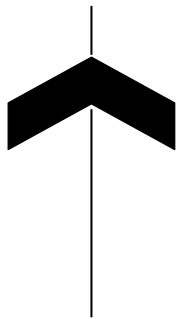

01 Plan: Cycle Shelter and Cylice Hoops [Ref. S3 & S4]
Scale 1:20

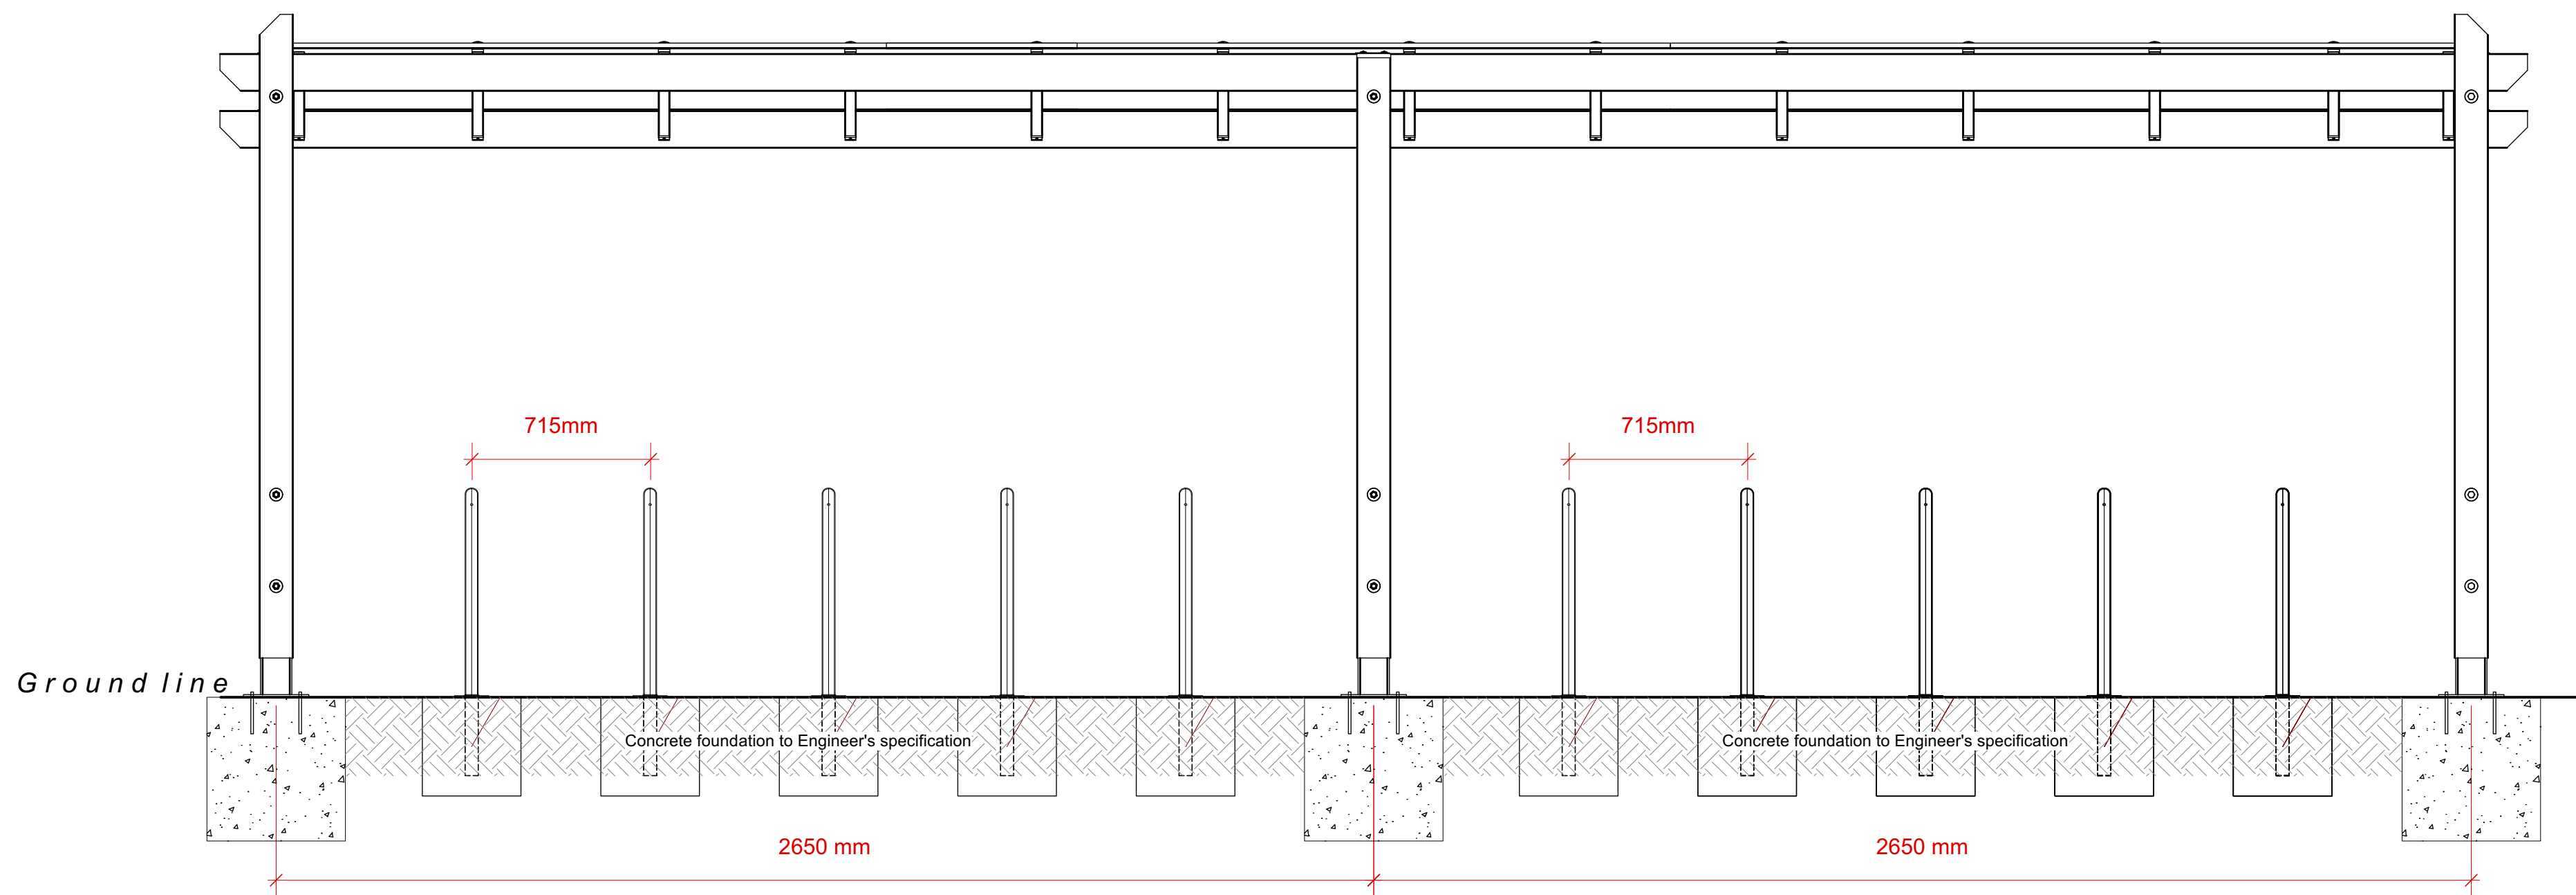

02 Section: Cycle Shelter & Cycle hoops [Ref. S3 & S4]
Scale 1:20

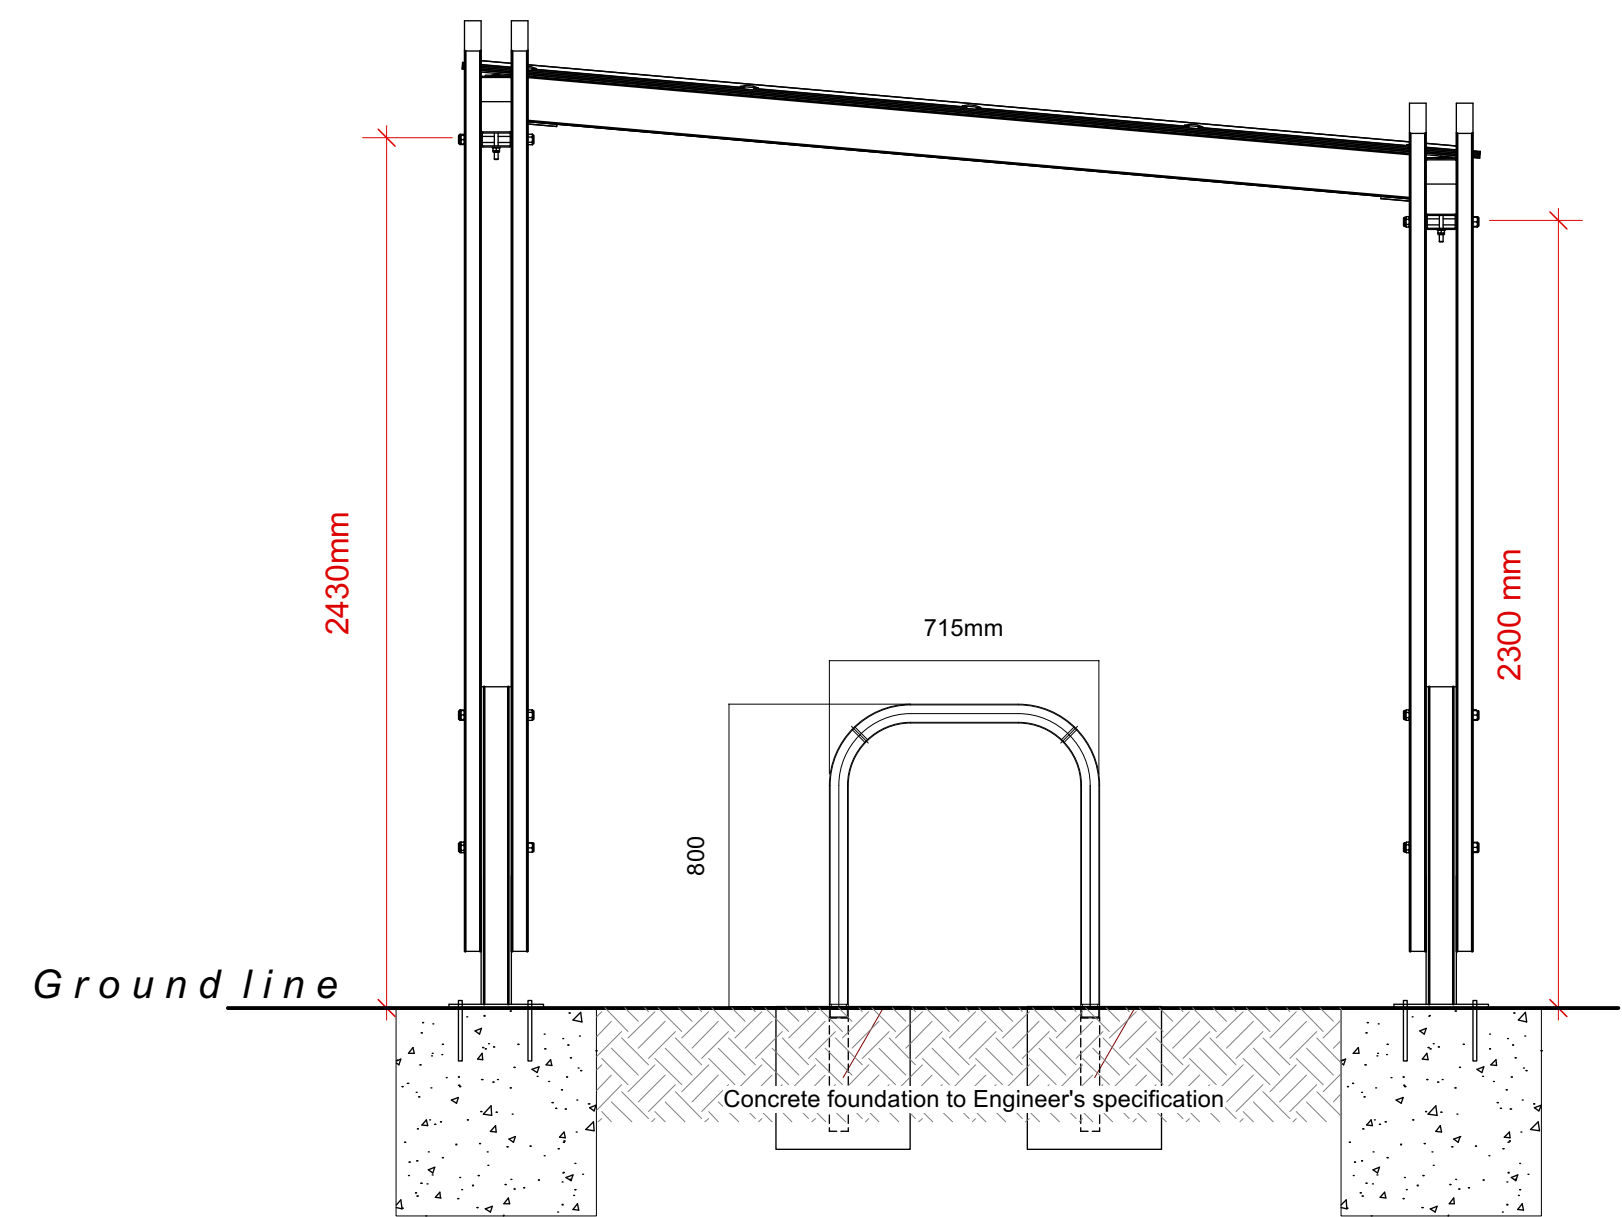

03 Section: Cycle Shelter & Cycle hoops [Ref. S3 & S4]
Scale 1:20

Note
1. Do not scale from this drawing
2. To be read in conjunction with Project Risk Register REF: XXX
3. To be read in conjunction with all other Landscape Architect's drawings

KEY

ID	RISK	MITIGATION	DATE MITIGATED
RESIDUAL PROJECT RISKS			

DATE	REV	DESCRIPTION OF REVISION	DRAWN BY	APPROVED BY
11/10/2023	P01	Issued for Draft Stage 4	ECJ	BS
REVISIONS				

STATUS
S4 - DRAFT STAGE 4

ares
LANDSCAPE
ARCHITECTS

Ares Landscape Architects LTD
Gatecrasher,
51 Eyre Lane
Sheffield
S1 4RB
t: 0114 276 2000
e: sheffield@aresdesign.co.uk
w: aresdesign.co.uk

CLIENT:
Morgan Sindall

PROJECT TITLE:
Star Radcliffe Academy, Bury

DRAWING TITLE:
Cycle Shelter Details

DRAWING SCALE:	DRAWN BY:	DRAWN DATE:
#/#/#	IP	14/09/2023
PAPER SIZE:	APPROVED BY:	ALA PROJECT CODE:
A1	BS	ALA805

DRAWING NUMBER:	STATUS:	REVISION:
FS1013-ALA-ZZ-ZZ-D-L-1008	S4	P01