

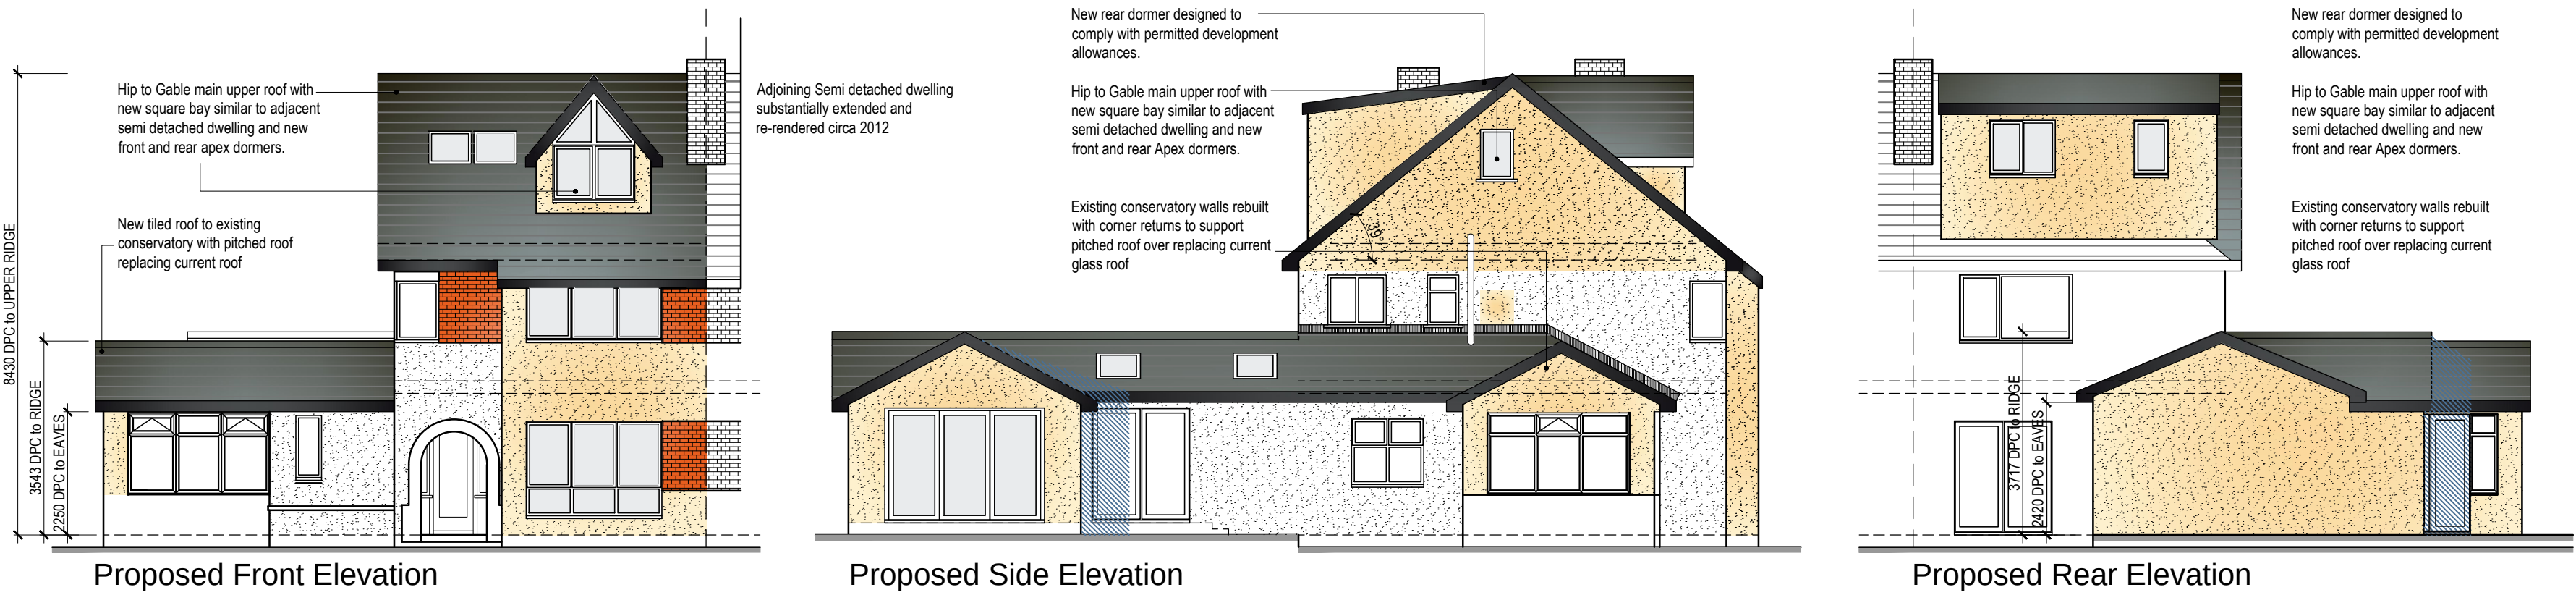



54 Sunny Bower Street, Tottington

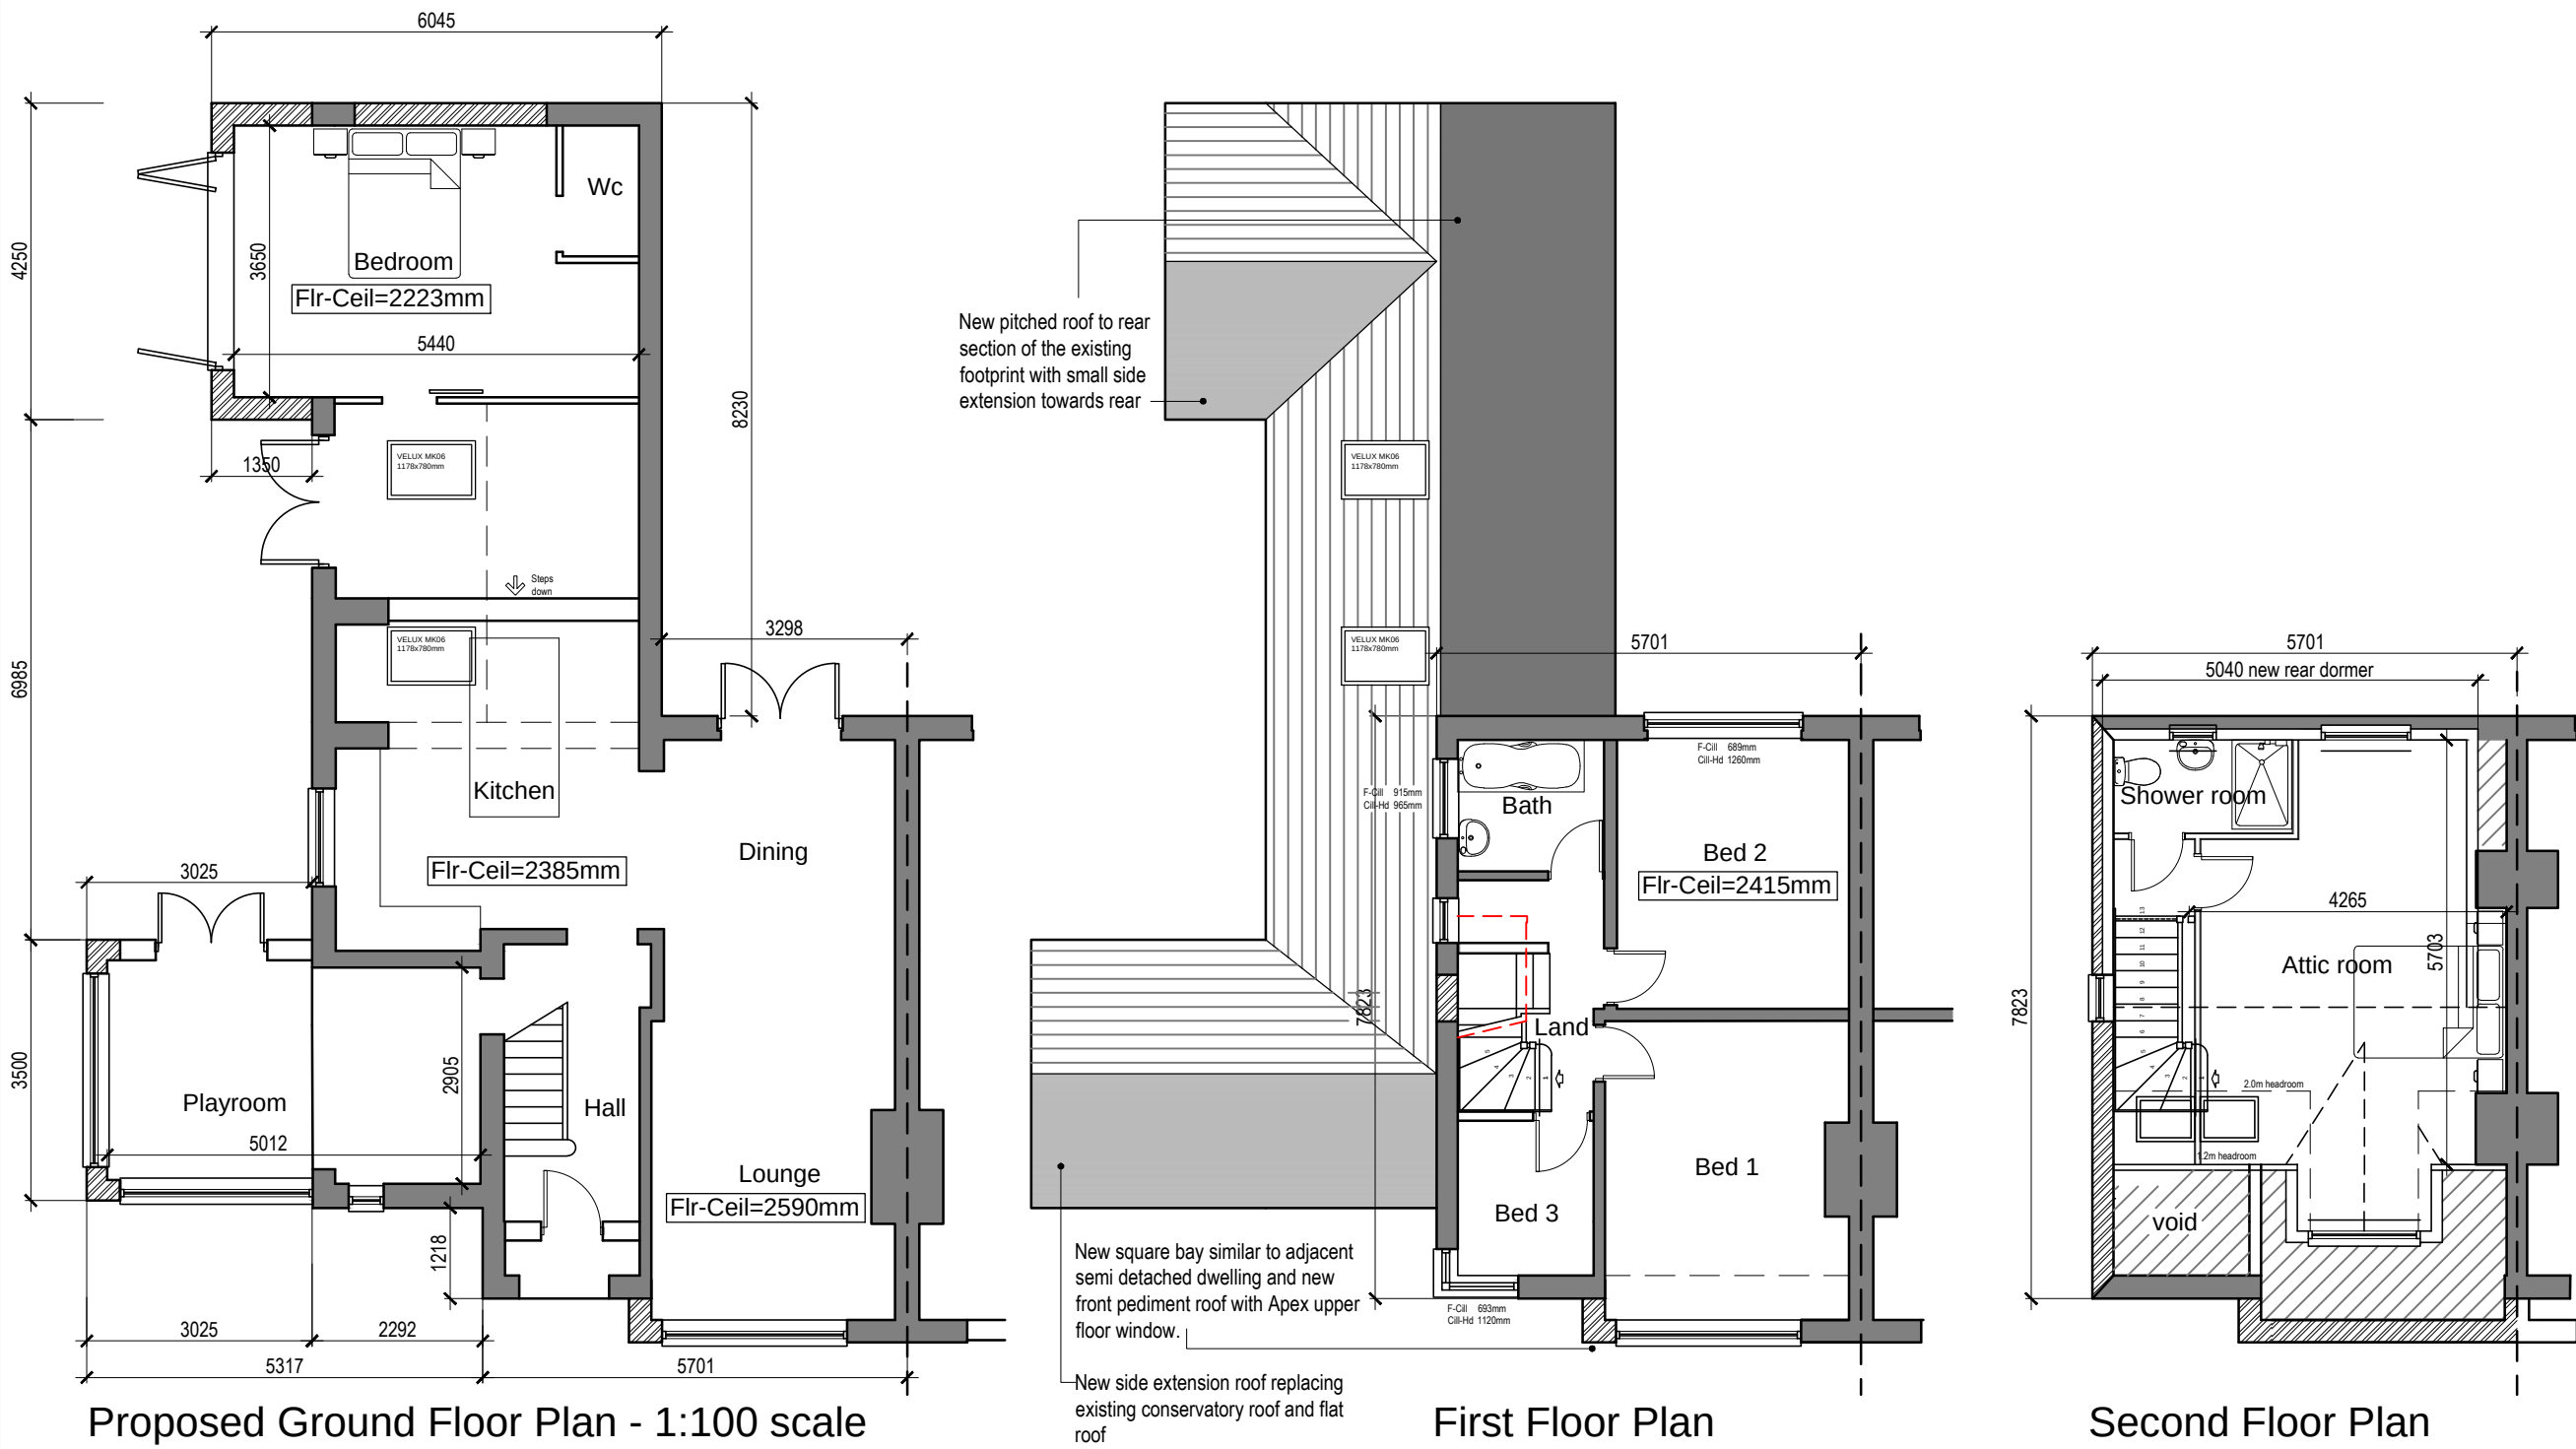

CDM HIGH RISK ASSESSMENT			
ITEM	RECOMMENDATION		
Roof Overhead and Heavy	To prevent falls, scaffolding or temporary works should be erected around the roof.		
Roofing, Facades & Roof Edge Work	To prevent falls, scaffolding required.		
External Wall Cladding Work	To prevent falls, scaffolding required.		
Windows (Open Panels)	To prevent falls, scaffolding required.		
Plumbing in Loft	Scaffolding/Boarding required.		
Plumbing in area of Stair Well	Scaffolding/Boarding required.		
Roofing/Gables	Mechanical measures on appropriate.		
Roof Hoisting	Use Mechanical Equipment, Two men lift and two in lower handling. See schedule for weight.		
Cladding	Scaffolding required.		
Roofs	Provide CDM assessment.		

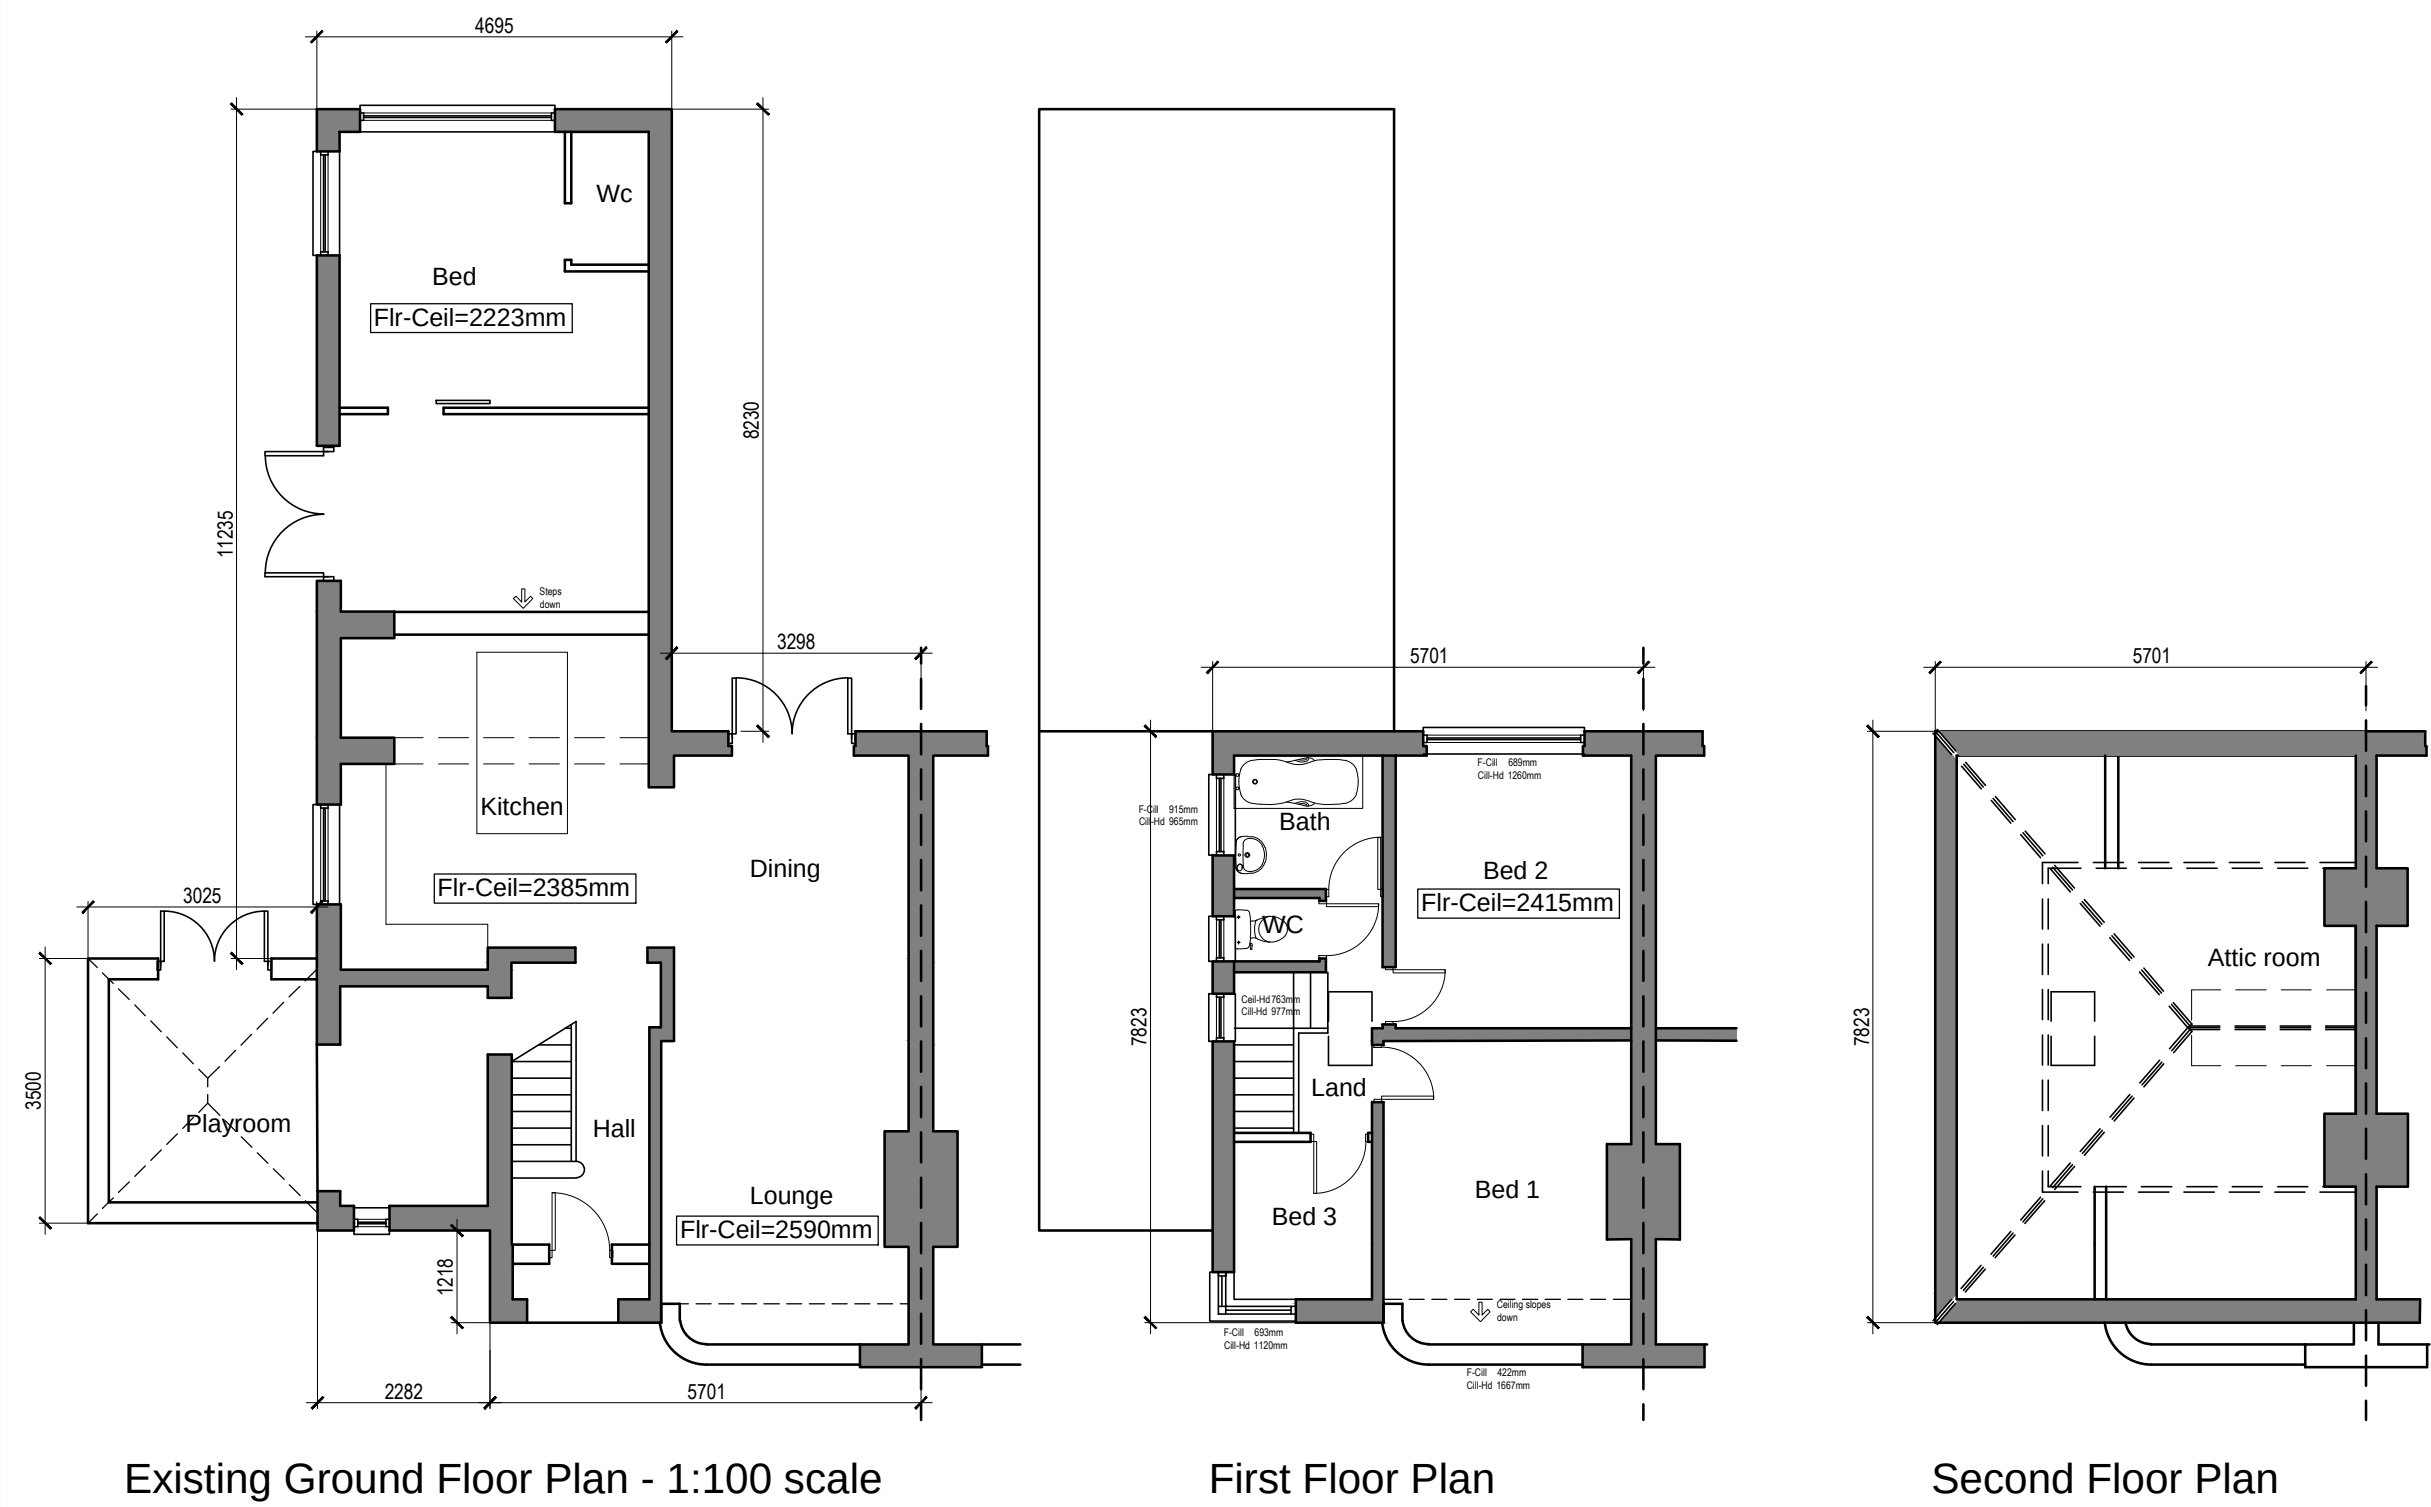

bpd Architecture
CIAT Registered practice
Sitchstone, Brown House Lane, Higher Wheelton,
Chorley, Lancashire PR6 9HX
Tel: 01257 220510
web: www.betterplan.co.uk
email: info@betterplan.co.uk

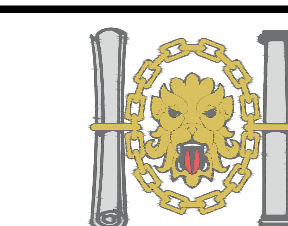

Chartered Institute of
Architectural Technologists
Registered Practice

Project

**54 Sunny Bower Street,
Tottington, Bury BL8 3HL**

Title

**Proposed single storey side
extensions and main roof changes**

Scale @ A1 1:100	Date March 2022	Ref Job 1056	Drawn MDB
Drawn No	1056/SBS/PL1		Rev B