


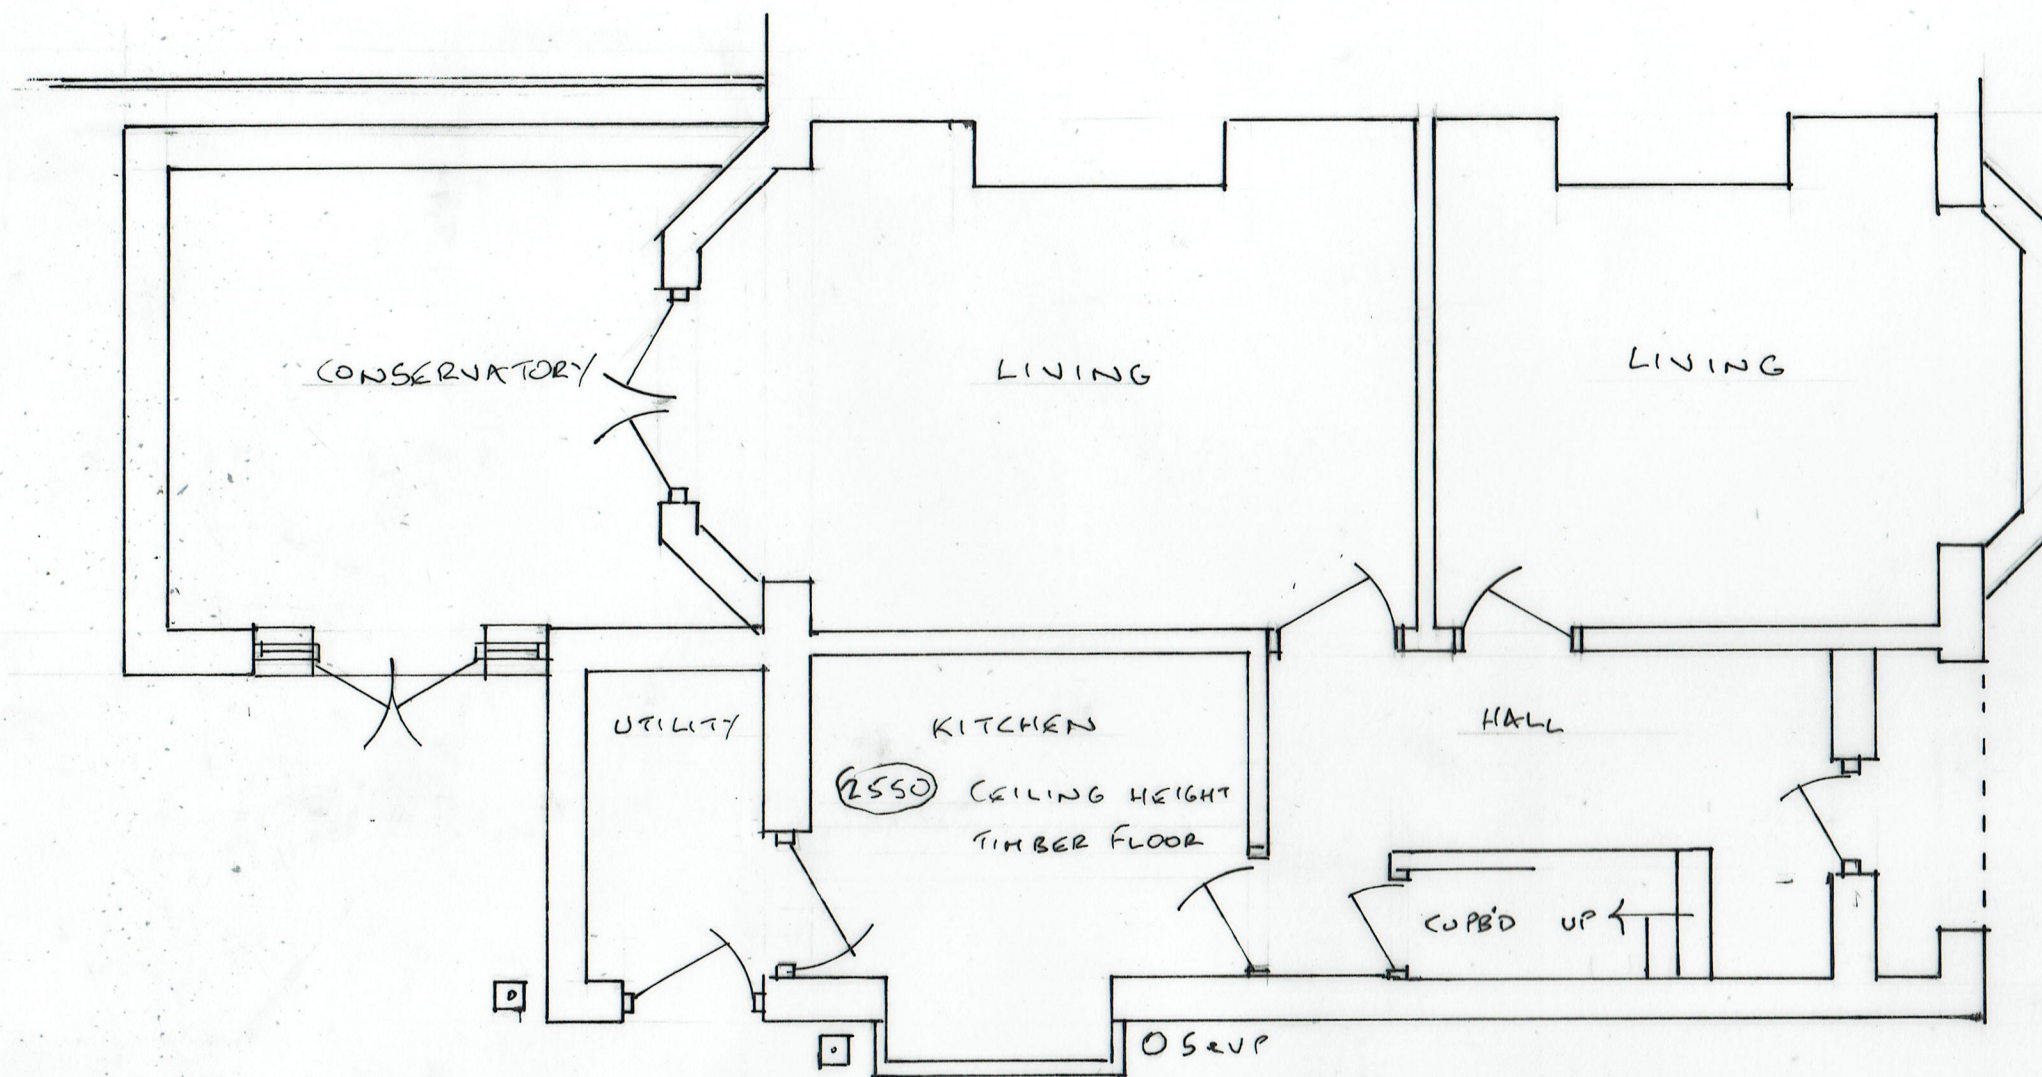

BOUNDARY FENCE

1 EXISTING PLAN

23/04/2022

22/693/01

SINGLE STOREY SIDE/REAR EXTENSION
21 THROSTLE GROVE, BURY BL8 1EB

0 METRES 5
SCALE 1:50 @ A3