

- NOTE :
- These plans shall not be acted upon until they have been approved in accordance with clause 14 and 12(2)(b) of the building regulations. Should the owner or builder commence work without the above approval they do so at their own risk.
 - All goods and materials unless otherwise specified shall be in accordance with the latest British Standard and Code of Practice.
 - All dimensions given are to be checked on site by the contractor prior to commencement of work. Figured dimensions are to take preference over scaled dimensions.
 - Proposed foundations to be checked and inspected by a local building inspector prior to any work commencing on site.

Garden

Patio

Boundary Line

Kitchen

Dining Room

Morning Room

TV

Utility

WC

Study

Hall

Lounge

Porch

New Driveway to be a porous material and create a natural soakaway

Boundary Line

Garden

Existing Drop kerb

New dropped kerb

Lamppost

Ground Floor

Proposed Plans | Scale 1:50
47 Wingate Drive | Whitefield



Note

This drawing is to be read in conjunction with all other Architectural drawings and all Structural Engineers drawings, details and calculations.

It is the Contractors responsibility to check all dimensions prior to fabrication or construction, any discrepancies to be reported to Cube Design.

This drawing is copyright of Cube Design Solutions and may not be used copied or amended without written permission


PLANNING DRAWINGS

date	revision	by	no.
17.07.24	Driveway dimensions added	PJR	A.

Boundary Line

2000

Boundary Line

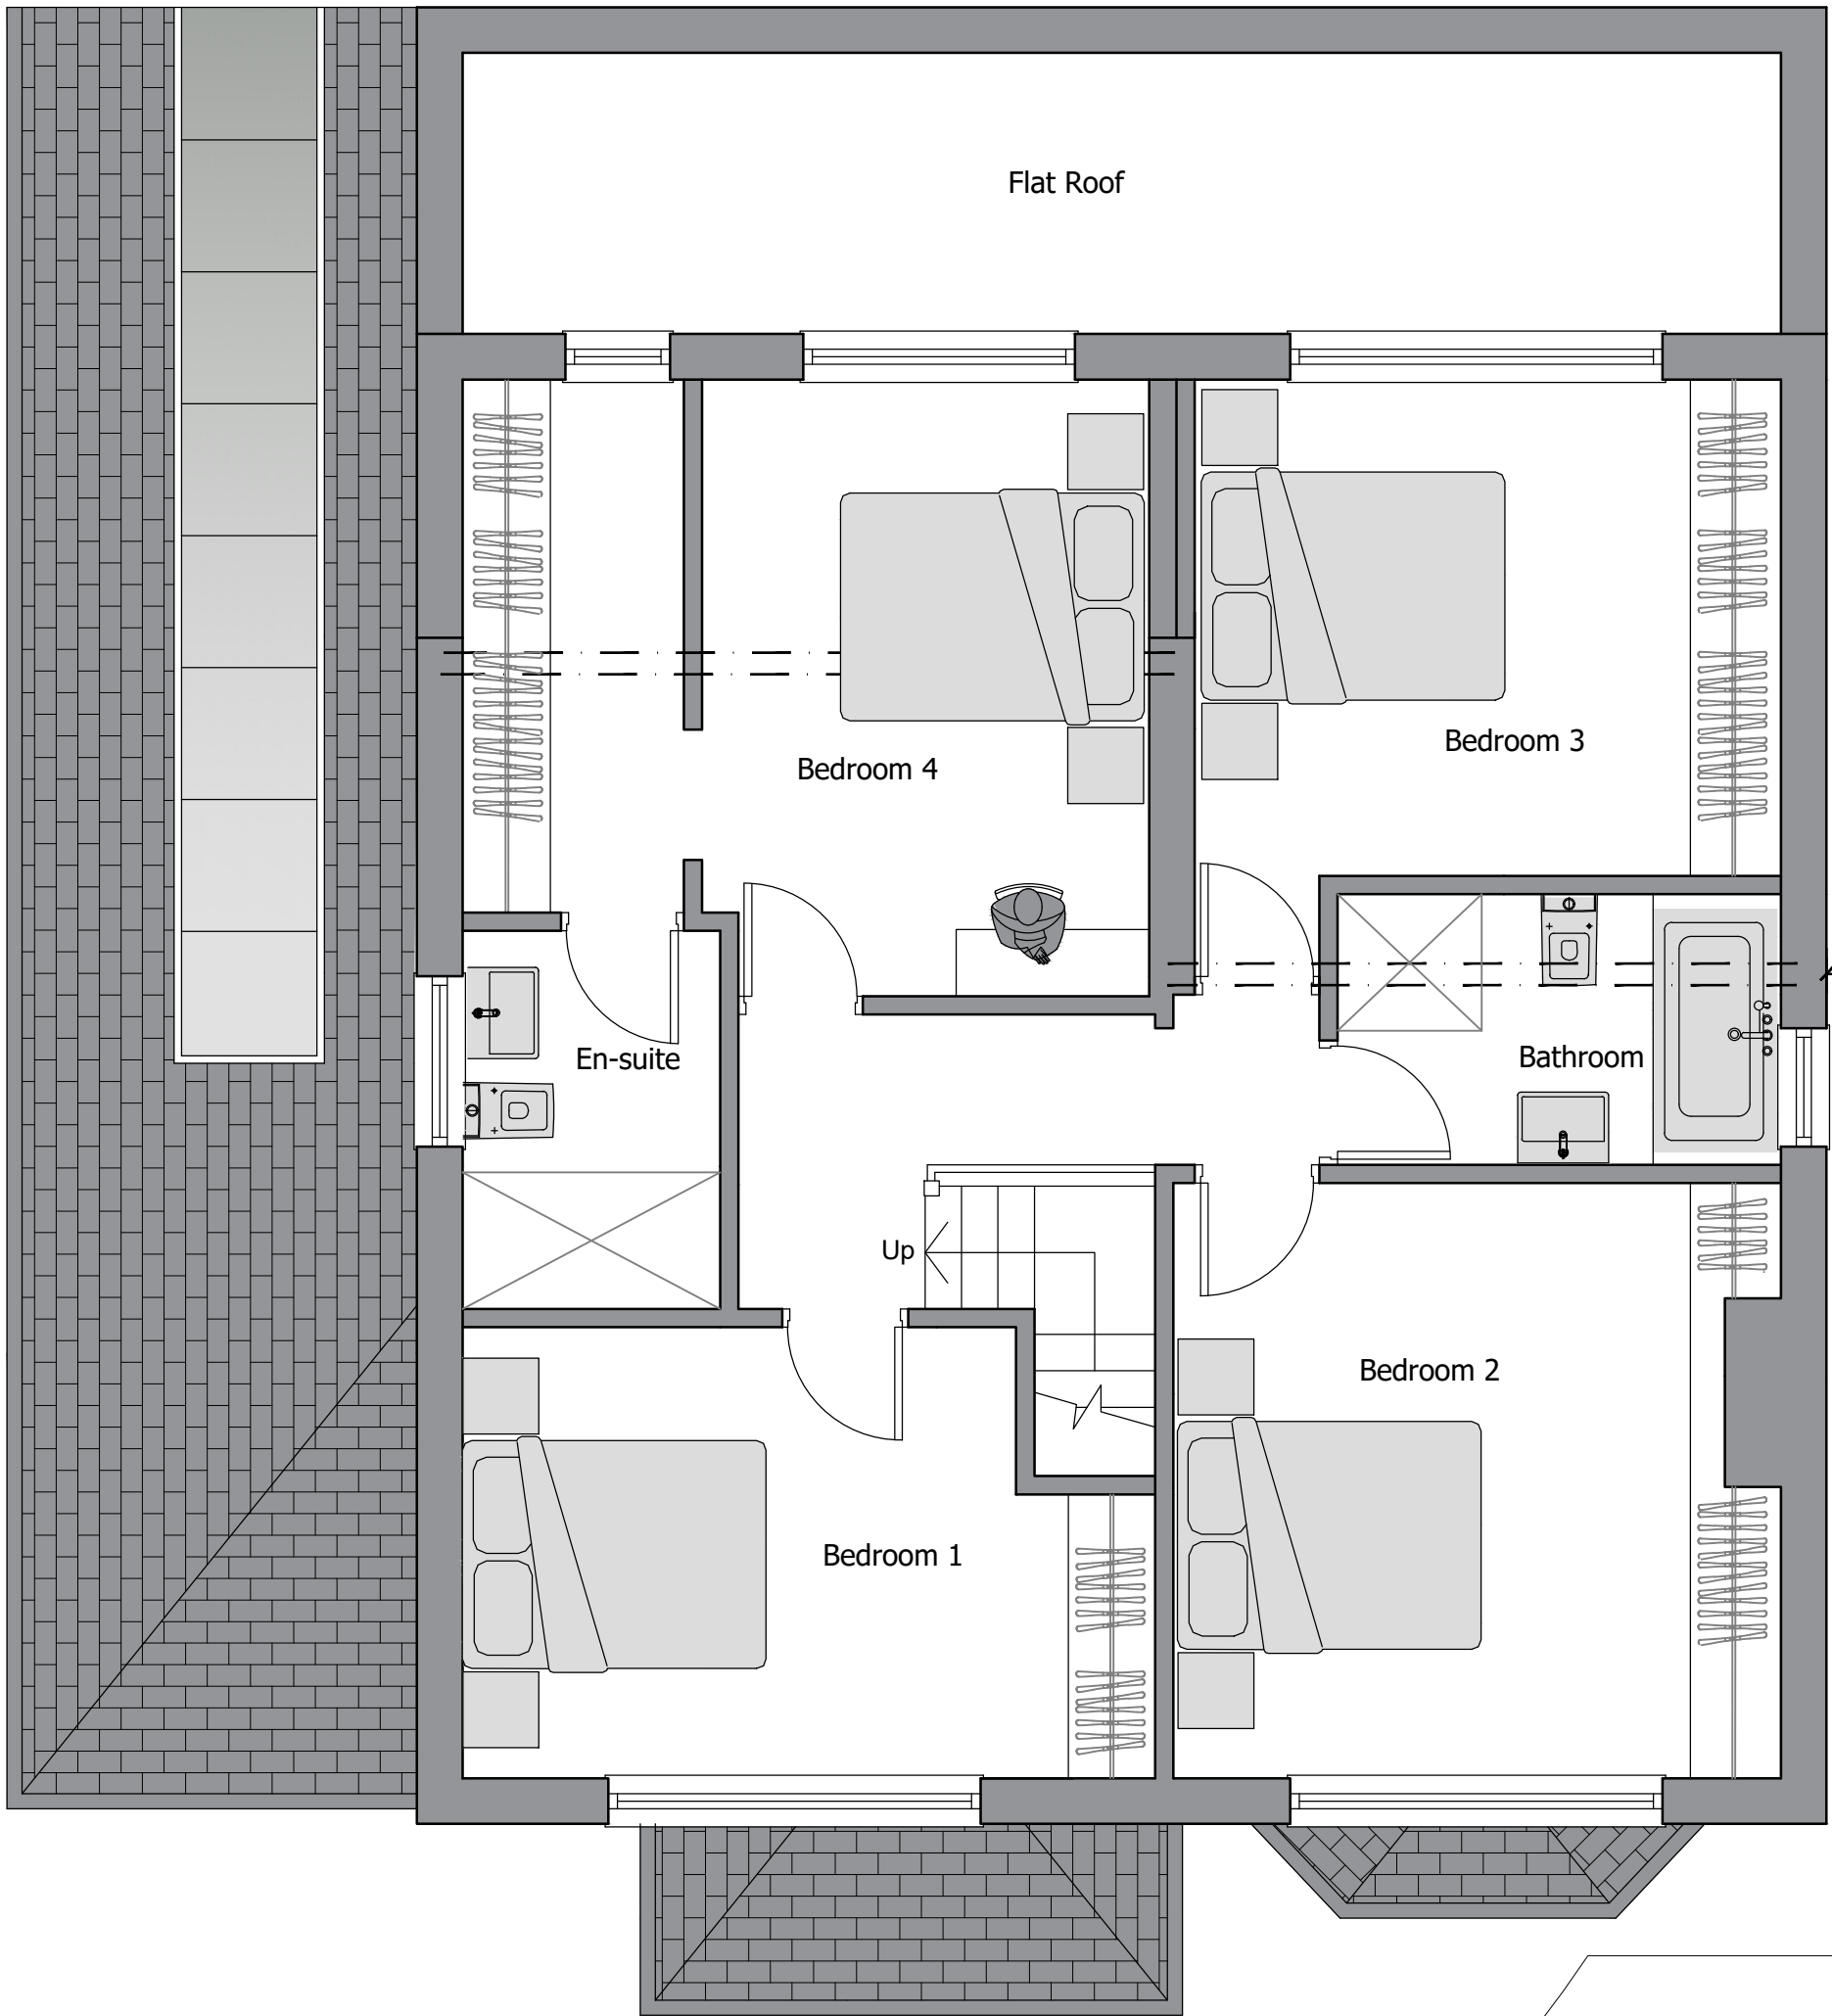

Lamppost

First Floor

CUBE
Architectural Design

4 Acresfield Road | Timperley | Altrincham | WA15 6HU
Tel : 0161 610 0820 | Fax : 0161 969 0562
Email - info@cubedesignsolutions.co.uk | www.cubedesignsolutions.co.uk
Twitter : @CUBEdesigns | Instagram : cubearchitectural_design | Facebook : @CUBE.architecturaldesign

Client : Chris Purkiss
Drawing No : 1431-03
Title : Proposed Plans
Date : March 2024
Drawn by : PJR

