


SITE SPECIFIC HAZARDS


IN ACCORDANCE WITH THE REQUIREMENTS OF THE CDM REGULATIONS 2015 THE FOLLOWING SIGNIFICANT RESIDUAL HAZARDS HAVE NOT BEEN DESIGNED OUT OF THIS PROJECT AND MUST BE TAKEN INTO CONSIDERATION BY CONTRACTORS PLANNING TO UNDERTAKE THE WORKS SHOWN ON THIS DRAWING:

SCALE 1:100

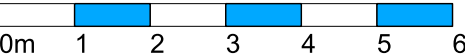

KEY

- EXISTING GROUND LEVEL
- NATURAL SPLIT FACED STONE
- NATURAL SLATE
- NATURAL DRESSED STONE
- LIGHT CREAM RENDER
- DRY STONE WALL

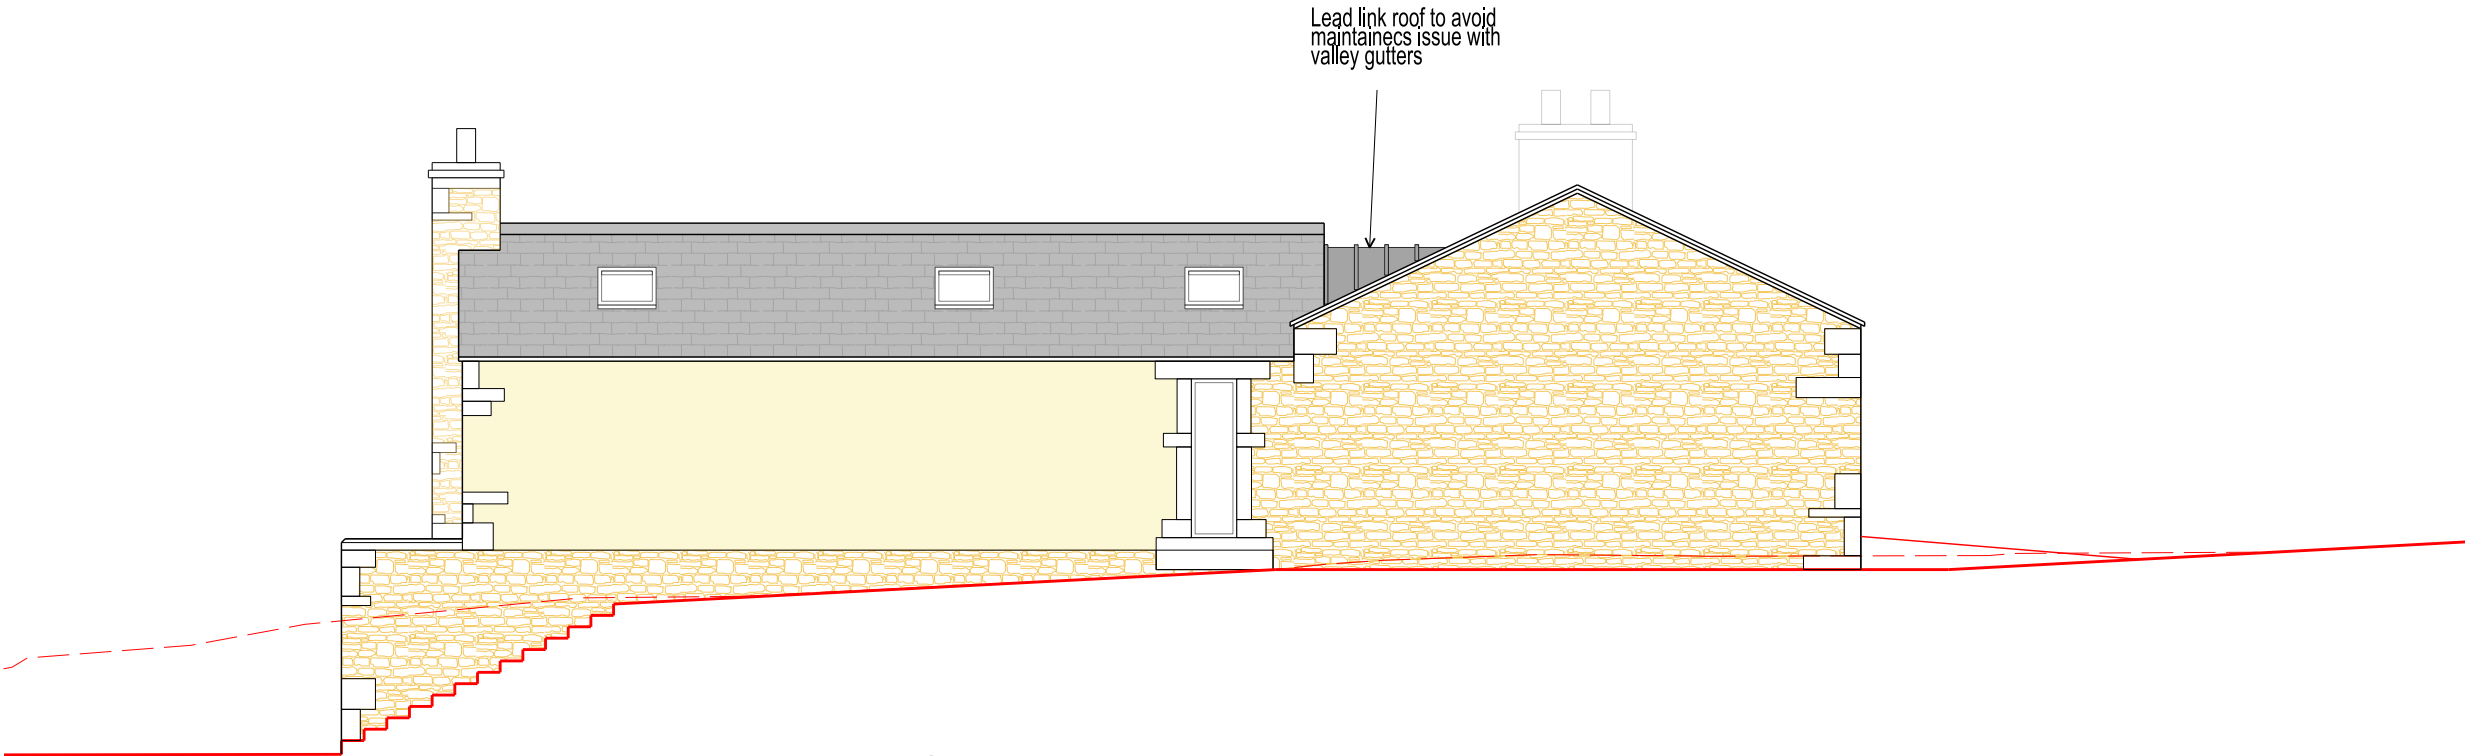

EAST (SIDE) ELEVATION



SOUTH (REAR) ELEVATION

REV. DATE NOTES INIT.

CLIENT / PROJECT
J.BUCKLEY PROPERTIES
HOLLYMOUNT FARM
GREENMOUNT

DRAWING TITLE
PROPOSED NEW DWELLING
TYPE 6 ELEVATIONS 2 OF 2

STATUS
PLANNING

DATE OCT 22 DRAWN RSL SCALE @ A3 1:100

PROJECT NUMBER PLAN / BUILD TYPE NUMBER REVISION LETTER

DRAWING NO.

108 PLN E 18 -

Site Location Plans L GA Plans P Elevations E
Sections S Details D Prefix Colour C

HAWTHORN DESIGN PARTNERSHIP

HAWTHORN ESTATES LTD
LUMB, ROSSENDALE, BB4 9ND
T. 08453 900 444

E. design@hawthorn-estates.co.uk
www.hawthorn-estates.co.uk

