
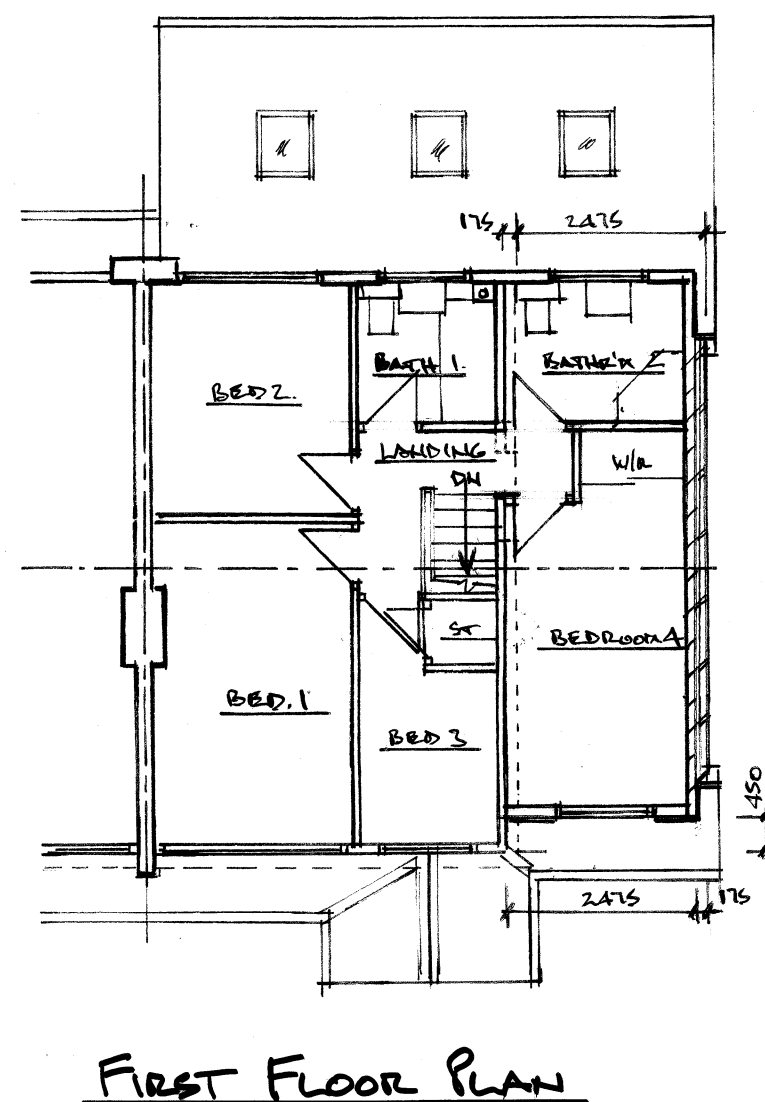
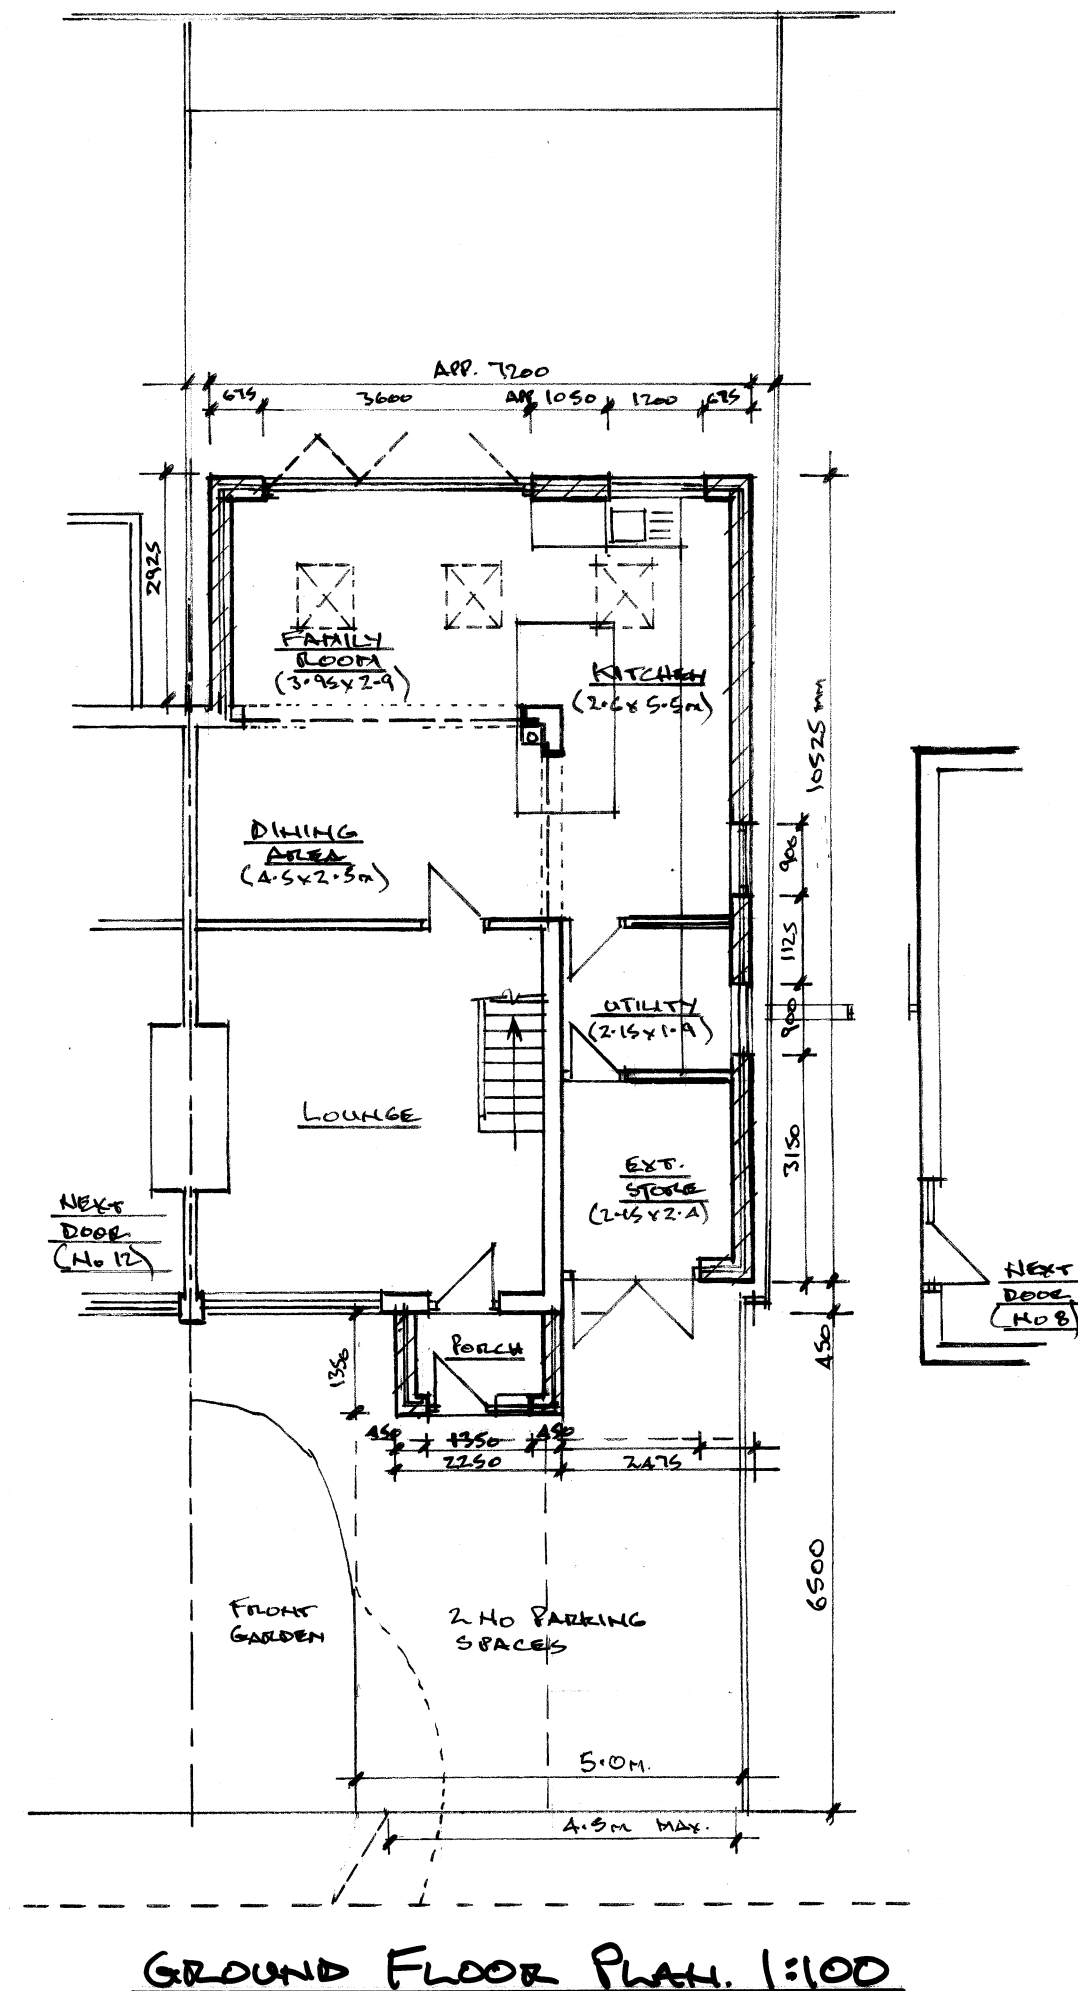
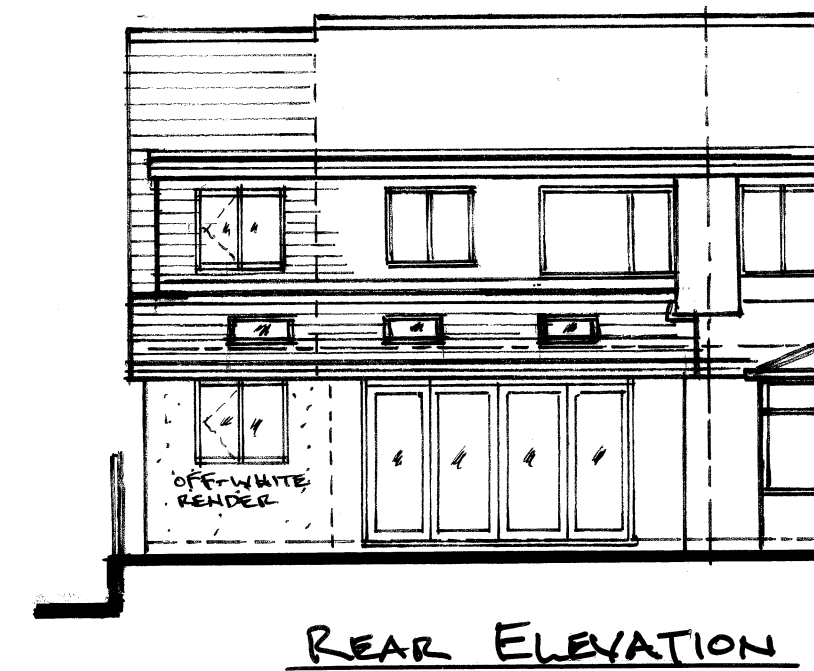


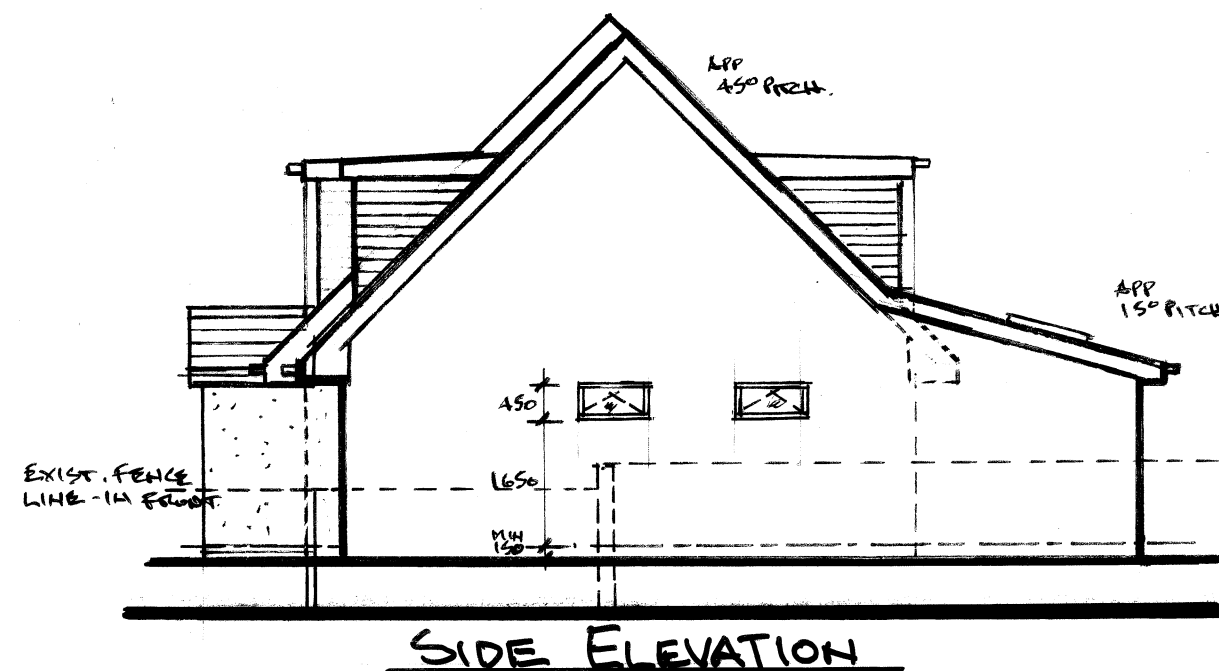

Architectural & Building Services			
NEIL BUTTERWORTH			
Tel: Mobile: 07785 275483			
89 Higher Ainsworth Road, Radcliffe, Manchester M26 4JJ.			
Job Title PROPOSED TWO STOREY SIDE & SINGLE STOREY REAR EXTENSIONS + FRONT PORCH, AT 10 SANDYBROOK CLOSE, TOTTINGTON, BURY, FOR MR & MRS D. BOWKER.			
Drawing Title PROPOSED PLANS & ELEVATIONS,			
Scale	Date	Drawn by	Drawing No.
1:100	AUG. 22	N.B.	2.