


Location Plan

Site Address: Easting: 379200 Northing: 416300

Date Produced: 24-Nov-2023

Scale: 1:1250 @A3

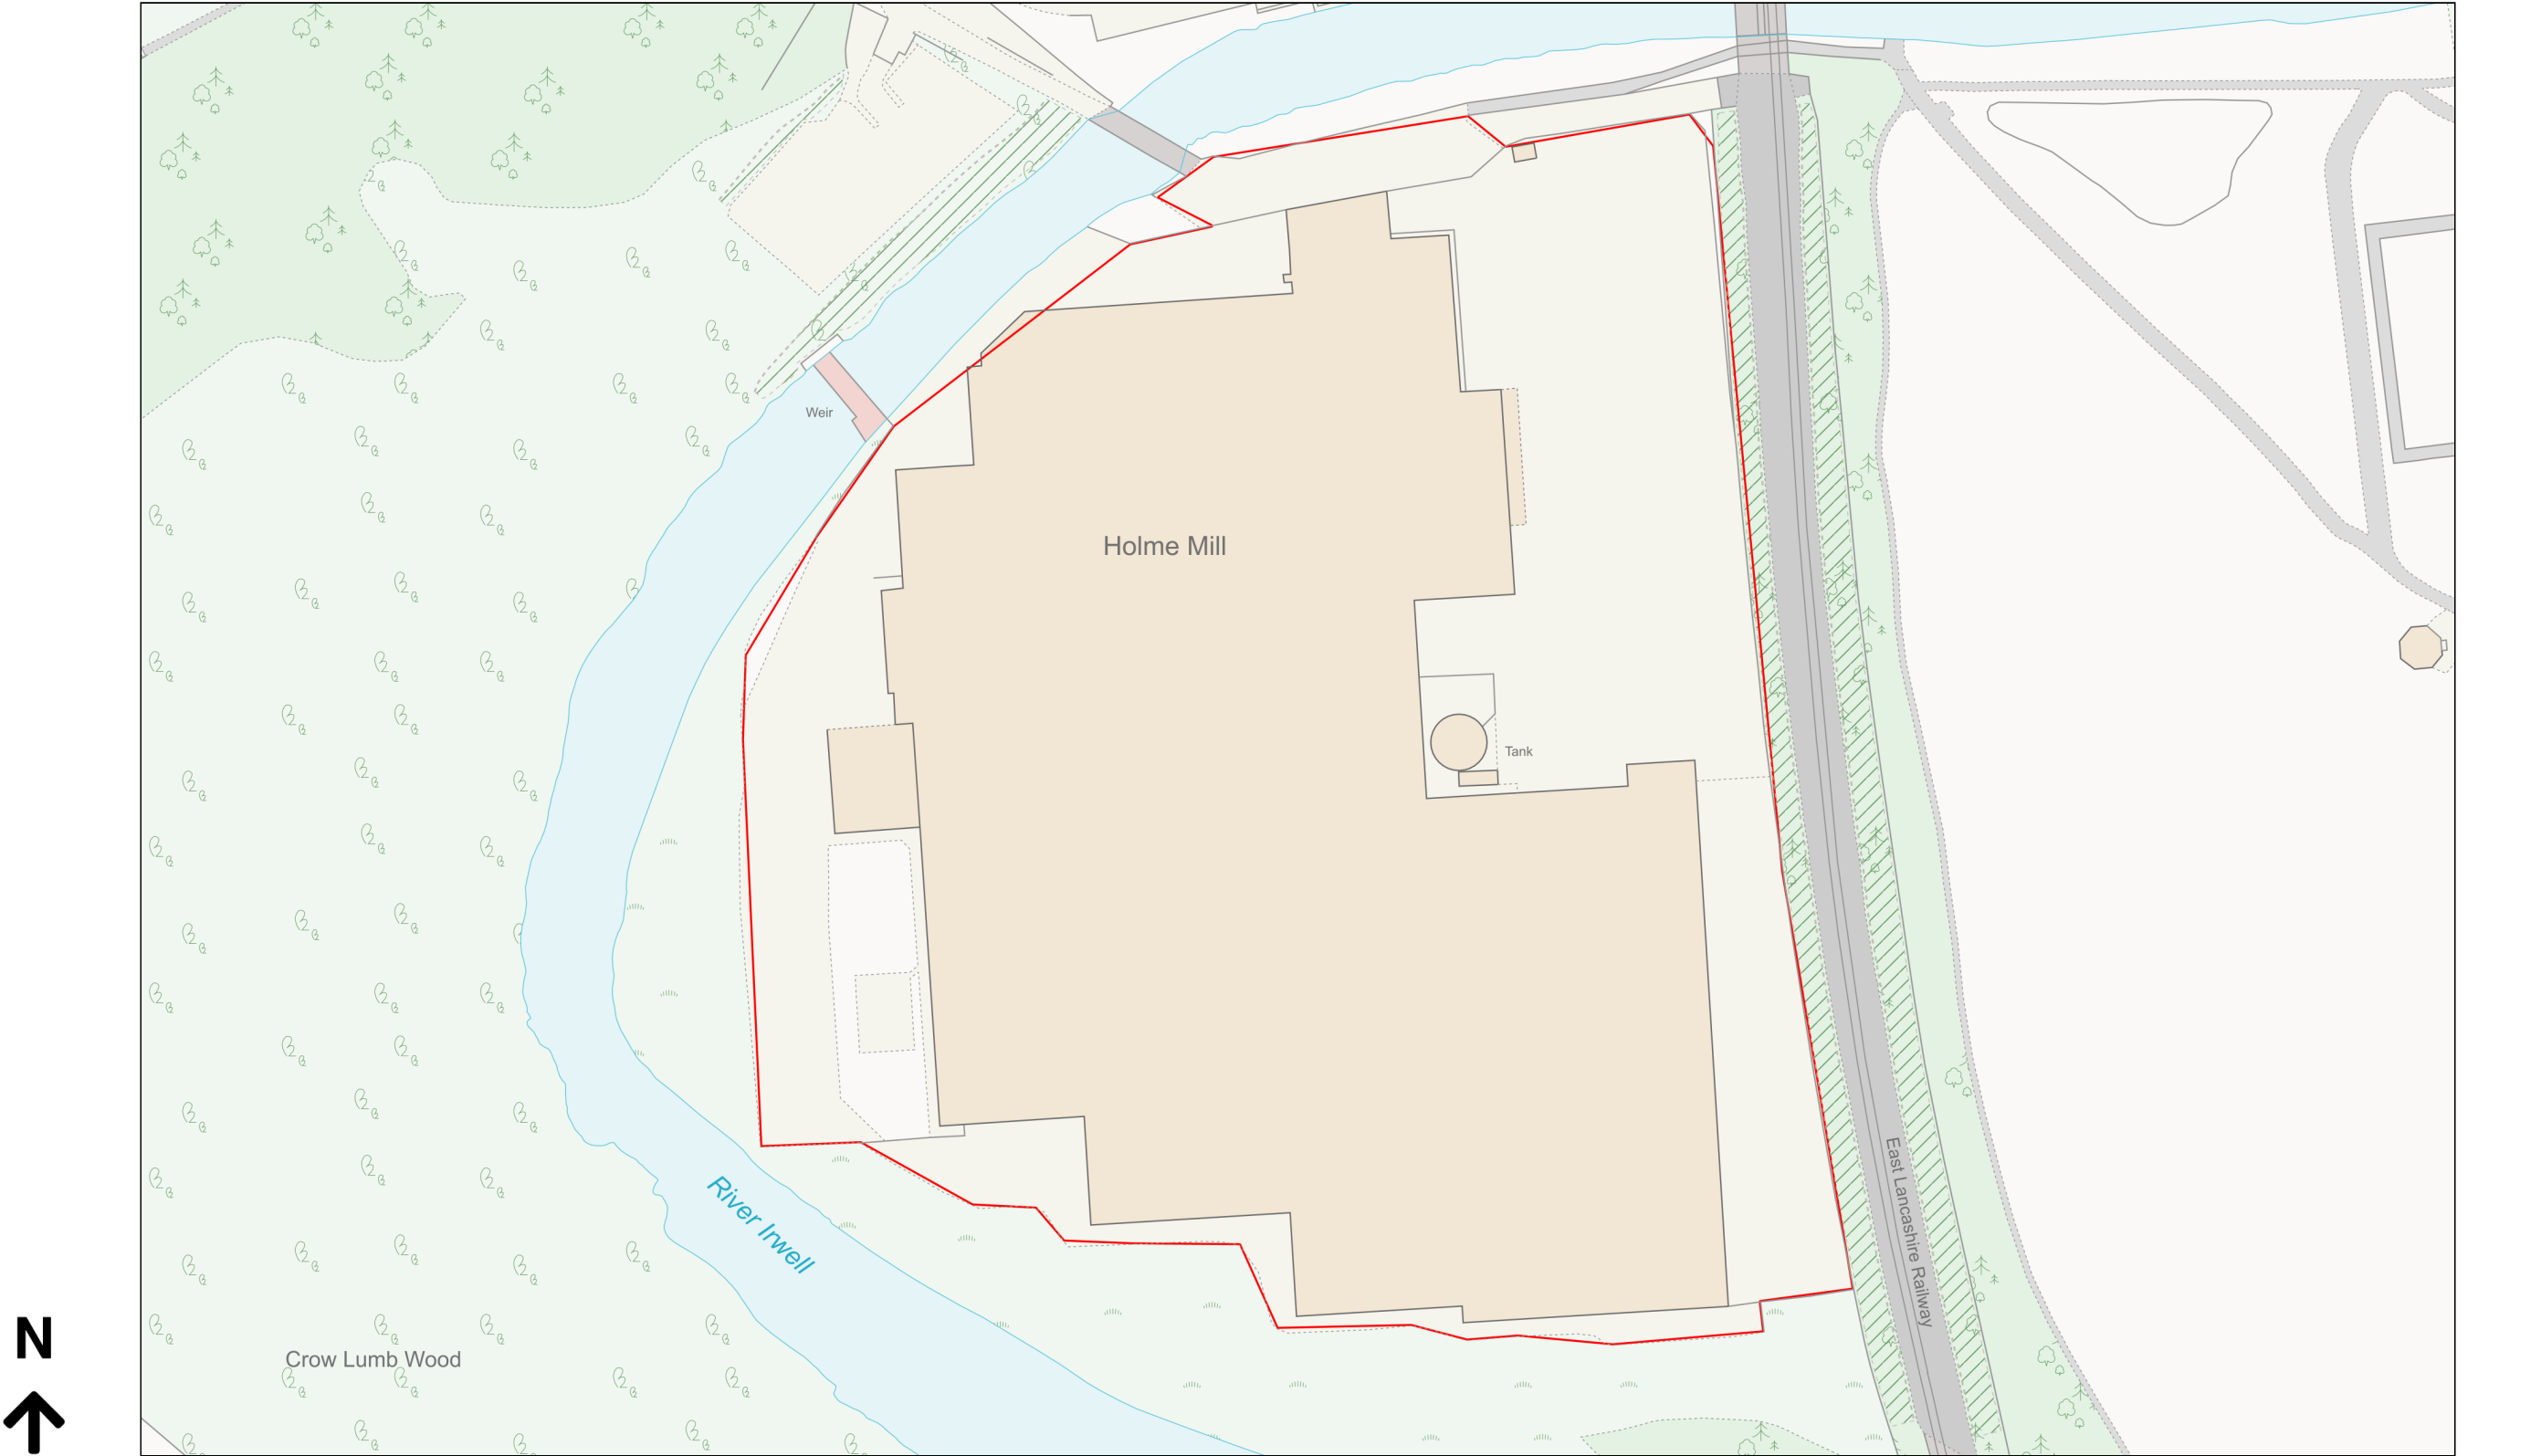

Planning Portal Reference: PP-12629390v1