


THE BUILDER MUST CHECK THE SITE AND THE APPROVED DRAWINGS BEFORE COMMENCING THE WORKS AND MUST TAKE ANY WORKING MEASUREMENTS AS NECESSARY. ANY DISCREPANCY IN THE DRAWING MUST BE REPORTED TO THE CLIENT .

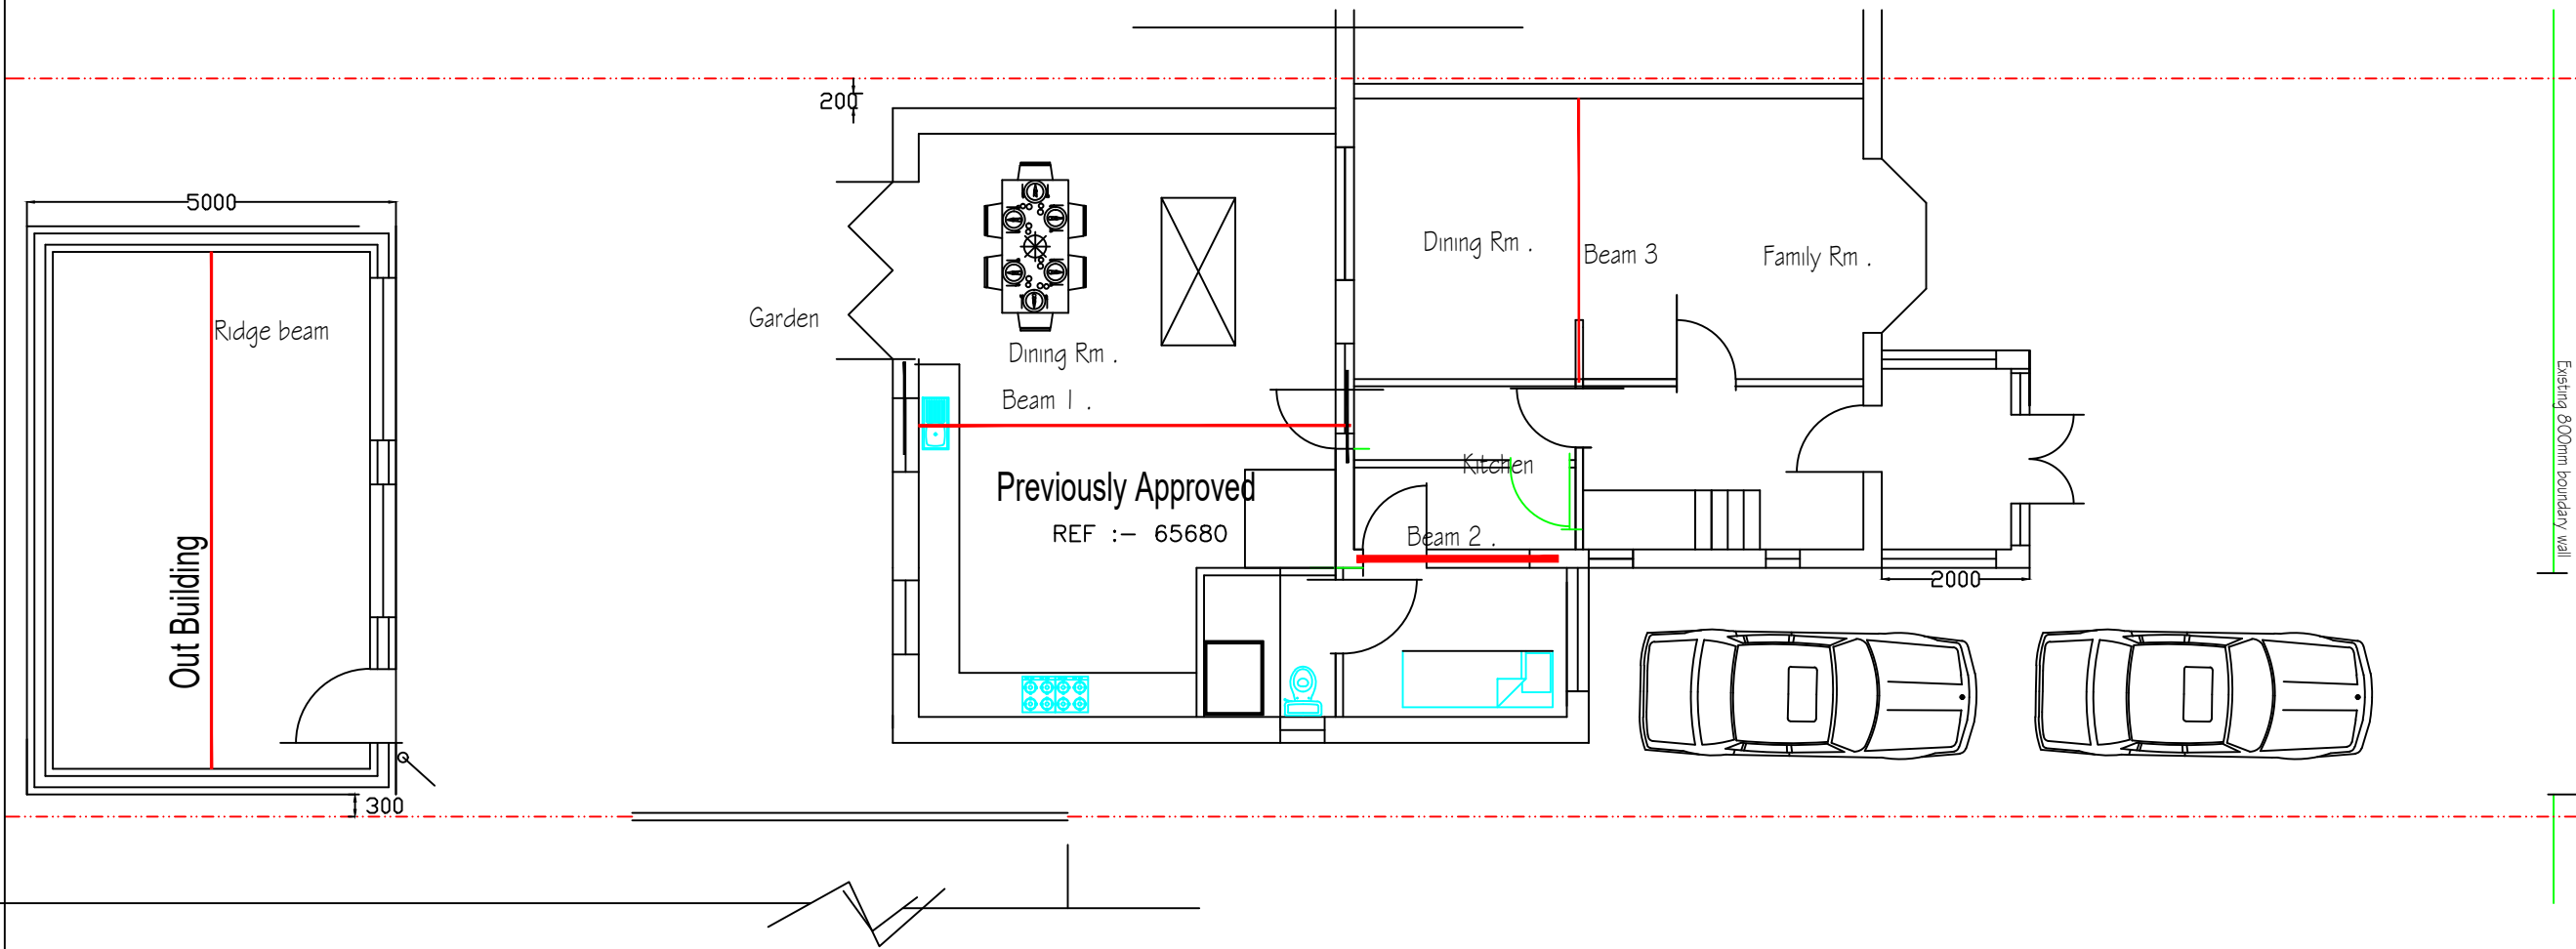

Site Layout Plan

Date	Rev	Description	
H S H Engineering Design Services 428 Cheetham Hill Road Cheetham Manchester M8 9LE. UK 01617956385,07940197 333			
project title	Proposed revision to the existing approved plans for a single storey extension including a porch and an out building.		
client	Mrs Shabana Sikandar		
dwg. title	Proposed Site Layout Plan		
dwg.no.	sheet no.	scale.	job no.
06		1:100 @ A3	
226 Market Street Bury M/c BL9 9AB			
drawn by.	checked by.	approved by.	date
TZ			Nov 23