


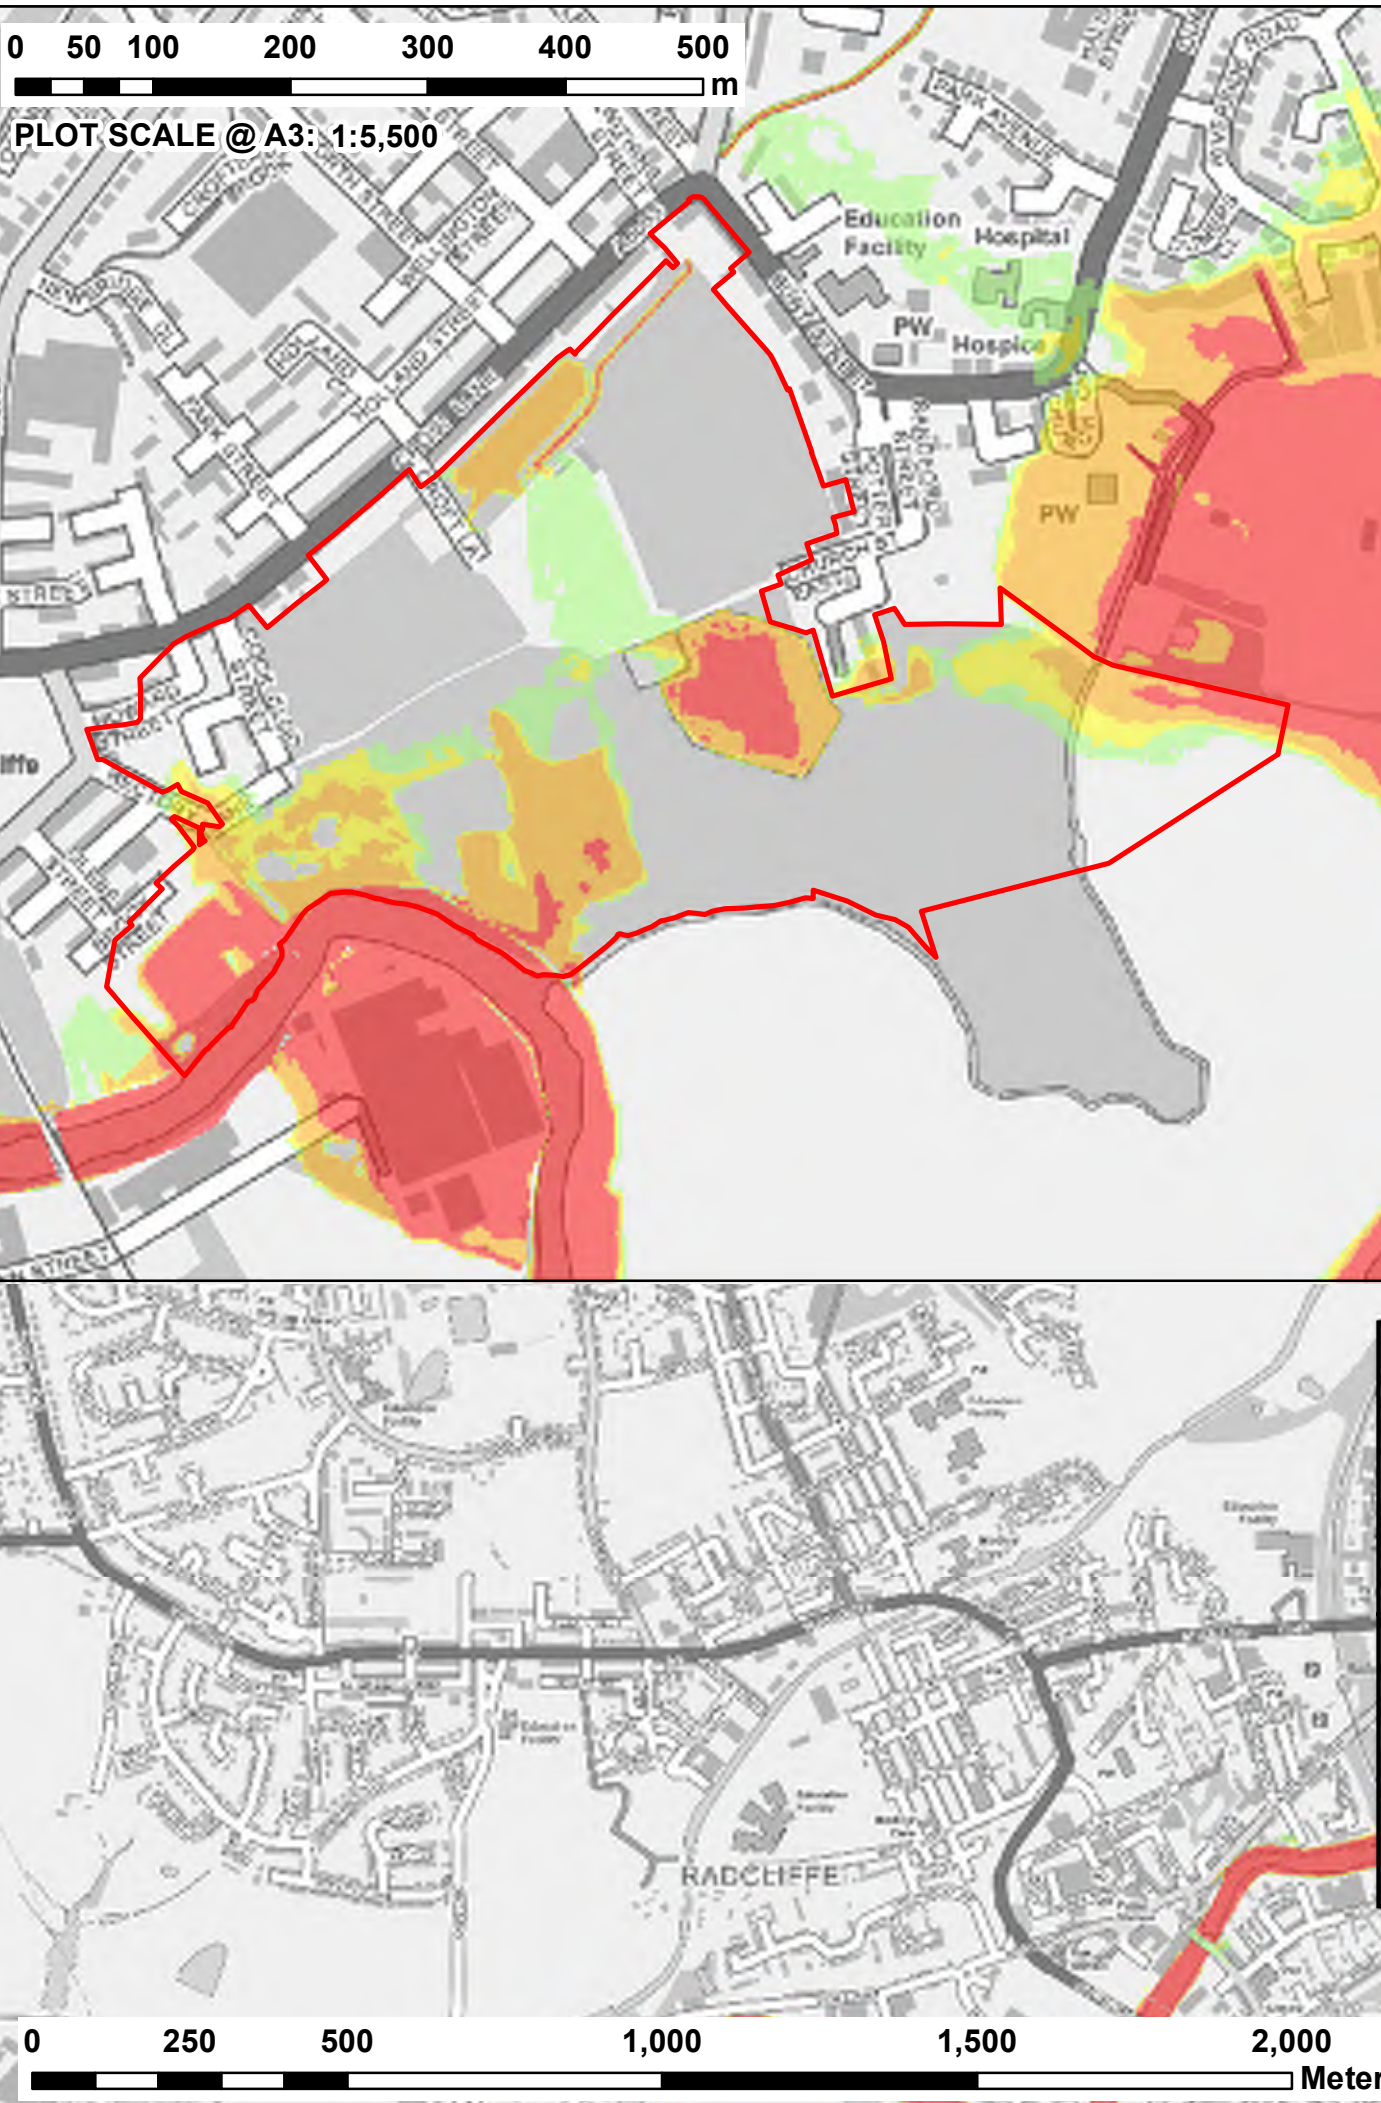

NOTES:
1) ALL DIMENSIONS ARE IN METRES AND ALL LEVELS IN METRES ABOVE ORDNANCE DATUM UNLESS STATED OTHERWISE

LEGEND

Site Boundary

Maximum Flood Hazard Rating (FD2320)

- < 0.75 (Caution)
- 0.75 - 1.25 (Danger for Some)
- 1.25 - 2 (Danger for Most)
- > 2.0 (Danger for All)

CLIENT:



www.waterco.co.uk


SCHEME:

**EAST LANCASHIRE PAPER MILL,
RADCLIFFE**

PLOT TITLE:

**MAXIMUM WATER DEPTH
1% AEP + 35% CC FLUVIAL EVENT
EXISTING SITE LAYOUT (EXG)
NORMAL FLOW CONDITIONS**

PLOT STATUS:			DATE:
FINAL			05-Jun-18
DRAWN:	CHECKED:	APPROVED:	PLOT SCALE @ A3:
AP	DH	LS	1:12,000 (UNLESS STATED OTHERWISE)
PLOT NAME:			REV:
w3280-Q100CC1_EXG_NFC_HZ			-

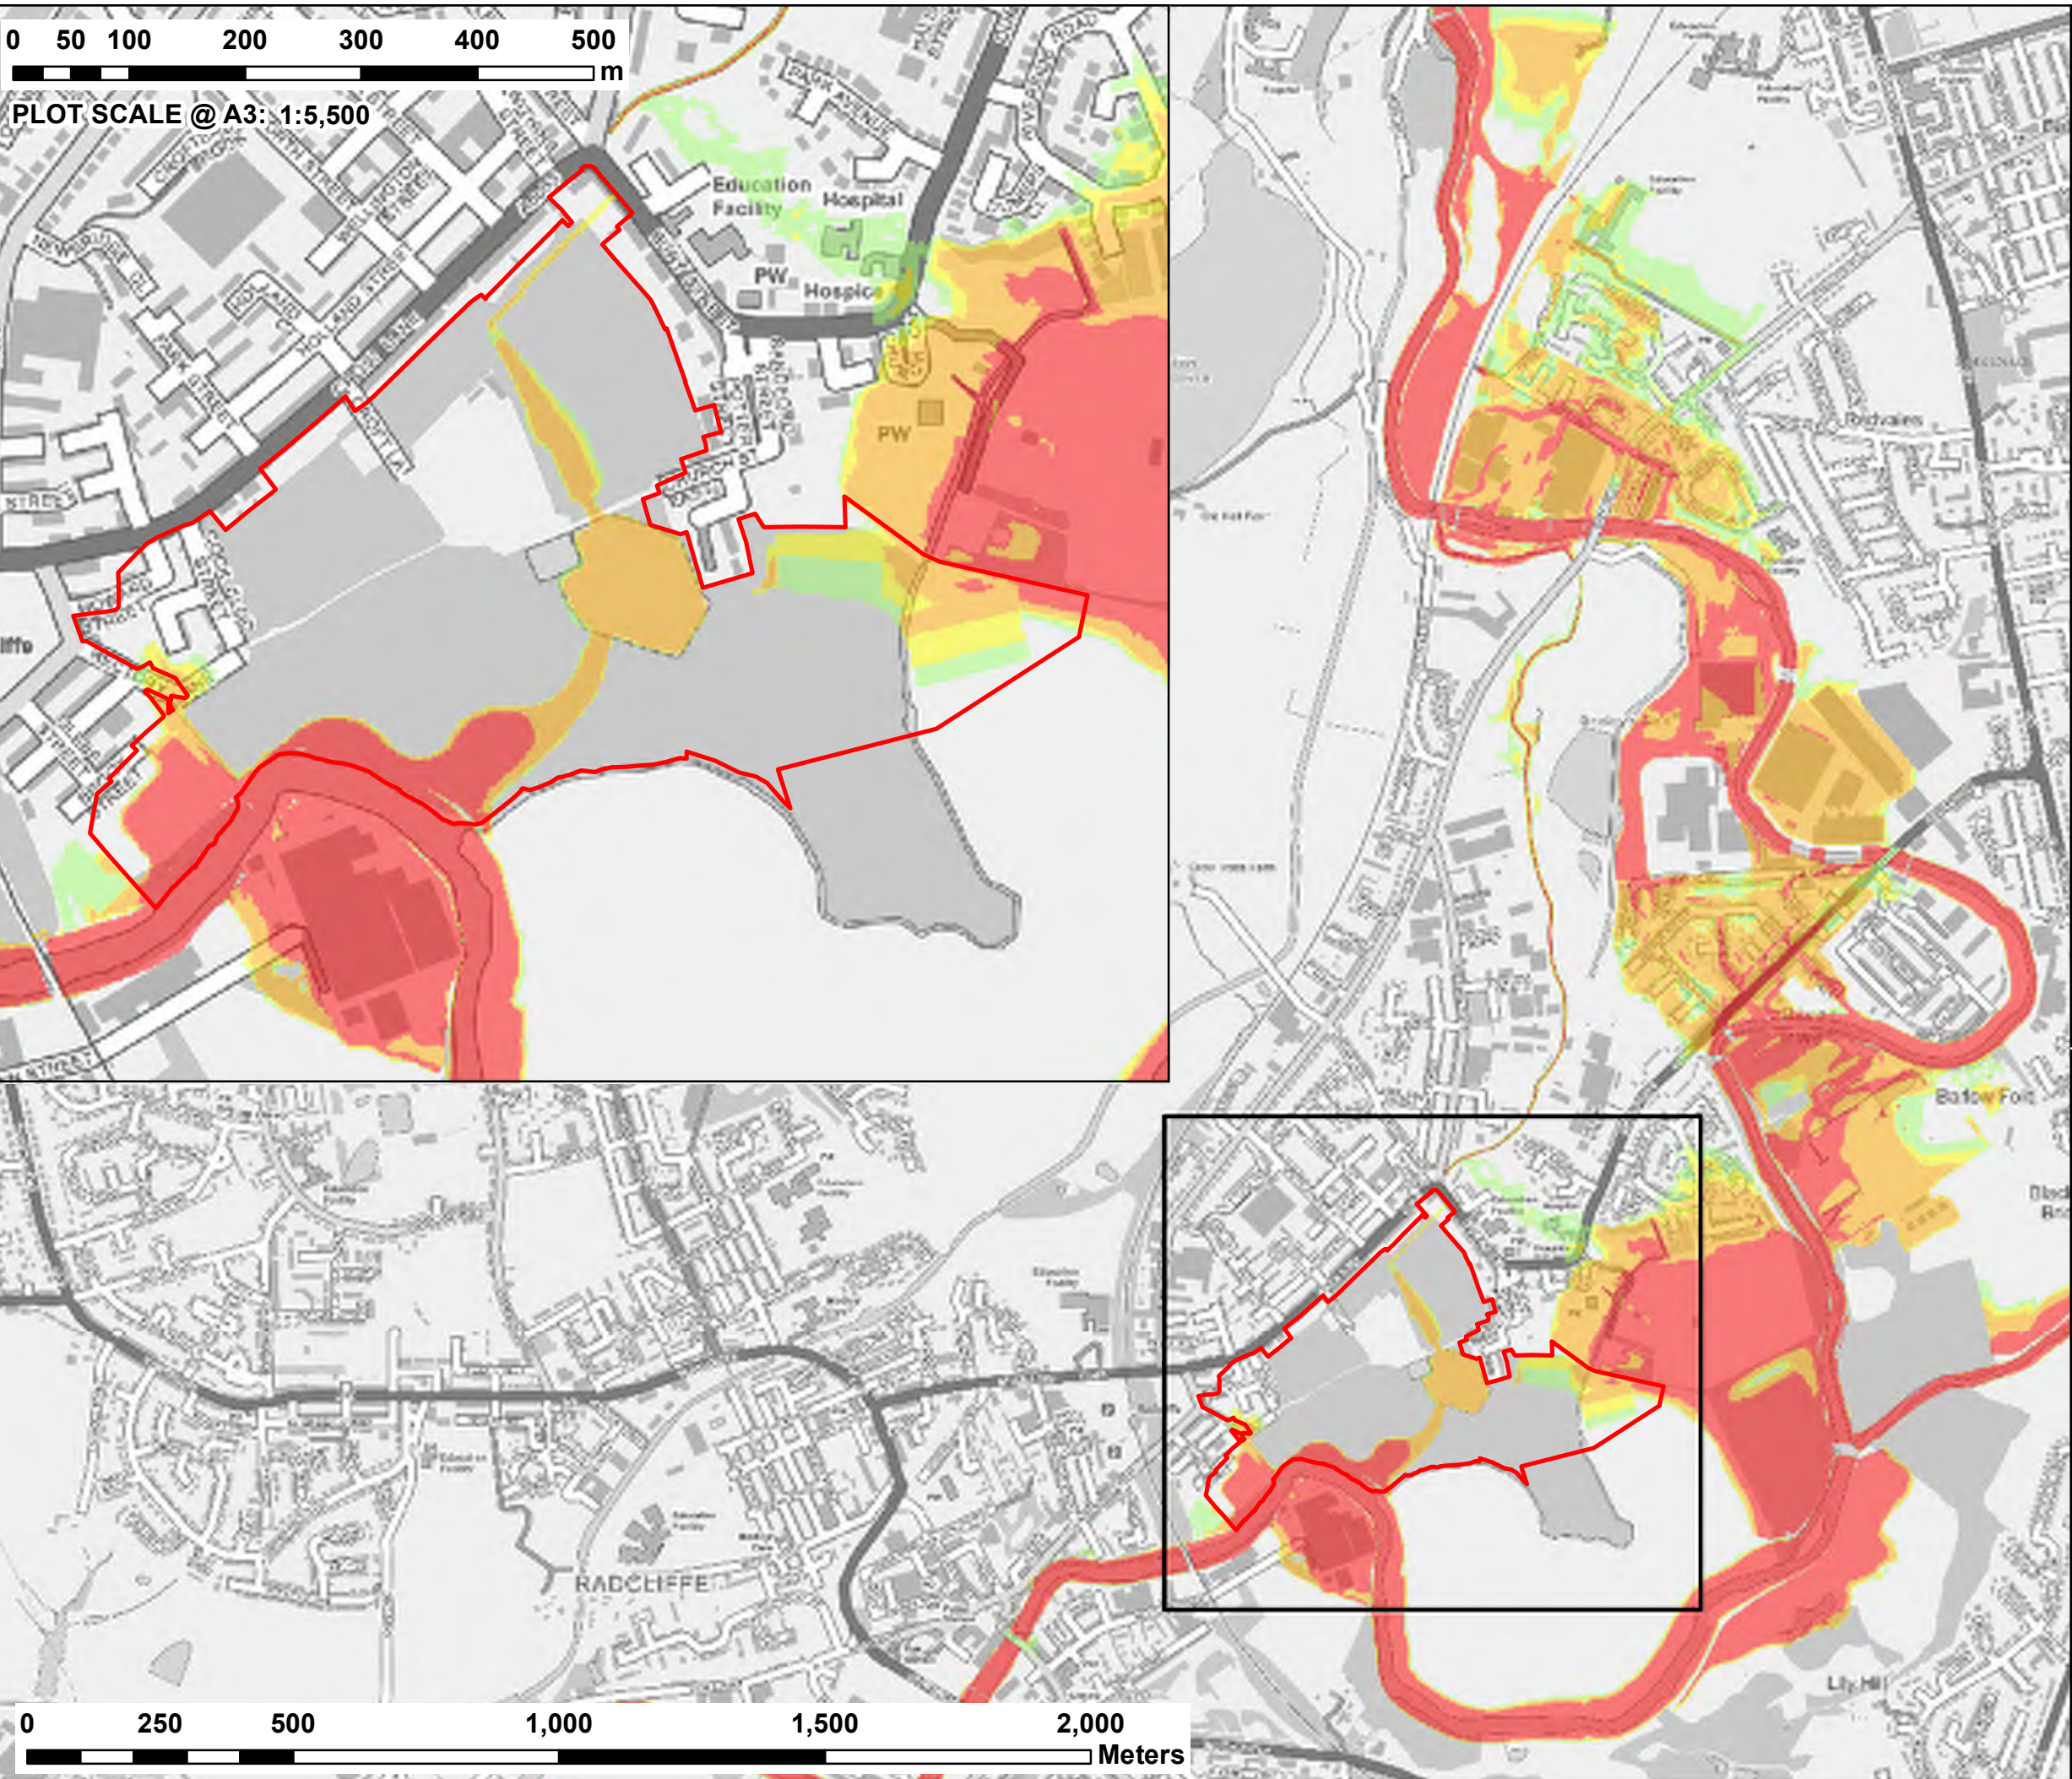

NOTES:
1) ALL DIMENSIONS ARE IN METRES AND ALL LEVELS IN METRES ABOVE ORDNANCE DATUM UNLESS STATED OTHERWISE

LEGEND

Site Boundary

Maximum Flood Hazard Rating (FD2320)

- < 0.75 (Caution)
- 0.75 - 1.25 (Danger for Some)
- 1.25 - 2 (Danger for Most)
- > 2.0 (Danger for All)

CLIENT:




www.waterco.co.uk

SCHEME:

**EAST LANCASHIRE PAPER MILL,
RADCLIFFE**


PLOT TITLE:

**MAXIMUM WATER DEPTH
1% AEP + 35% CC FLUVIAL EVENT
DEVELOPMENT LAYOUT 4 (DEV4)
NORMAL FLOW CONDITIONS**

PLOT STATUS: **FINAL** DATE: 05-Jun-18

DRAWN: AP	CHECKED: DH	APPROVED: LS	PLOT SCALE @ A3: 1:12,000 (UNLESS STATED OTHERWISE)
--------------	----------------	-----------------	---

PLOT NAME: w3280-Q100CC1_DEV4_NFC_HZ REV: -

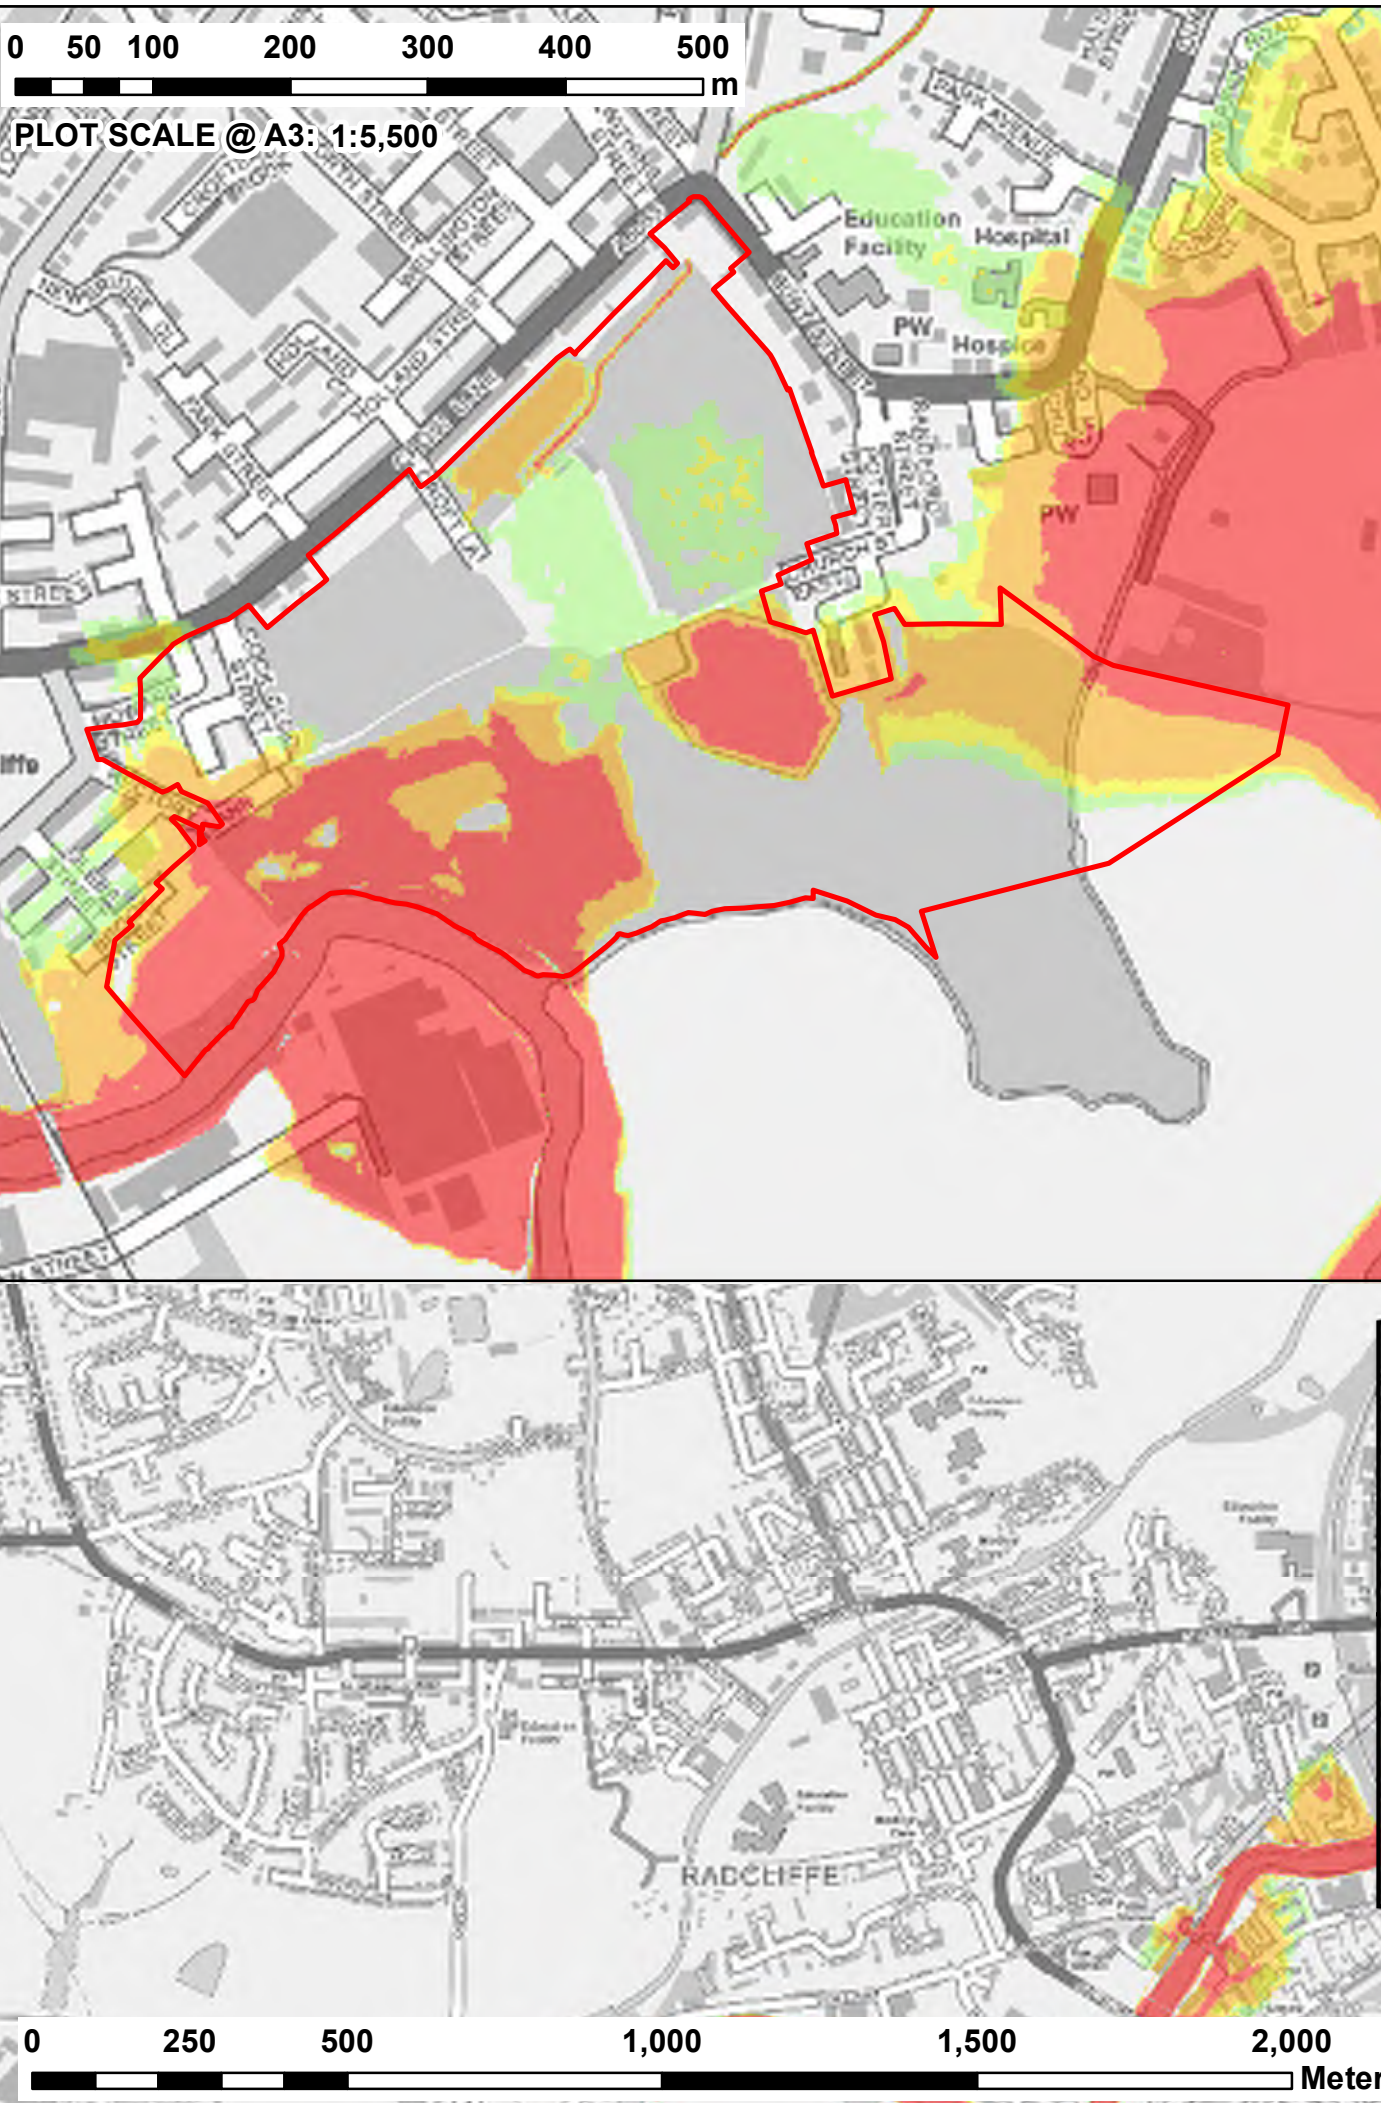

NOTES:
1) ALL DIMENSIONS ARE IN METRES AND ALL LEVELS IN METRES ABOVE ORDNANCE DATUM UNLESS STATED OTHERWISE

LEGEND

Site Boundary

Maximum Flood Hazard Rating (FD2320)

- < 0.75 (Caution)
- 0.75 - 1.25 (Danger for Some)
- 1.25 - 2 (Danger for Most)
- > 2.0 (Danger for All)

CLIENT:



www.waterco.co.uk


SCHEME:

**EAST LANCASHIRE PAPER MILL,
RADCLIFFE**

PLOT TITLE:

MAXIMUM WATER DEPTH
1% AEP + 70% CC FLUVIAL EVENT
EXISTING SITE LAYOUT (EXG)
NORMAL FLOW CONDITIONS

PLOT STATUS:			DATE:
FINAL			05-Jun-18
DRAWN:	CHECKED:	APPROVED:	PLOT SCALE @ A3:
AP	DH	LS	1:12,000 (UNLESS STATED OTHERWISE)
PLOT NAME:			REV:
w3280-Q100CC2_EXG_NFC_HZ			-

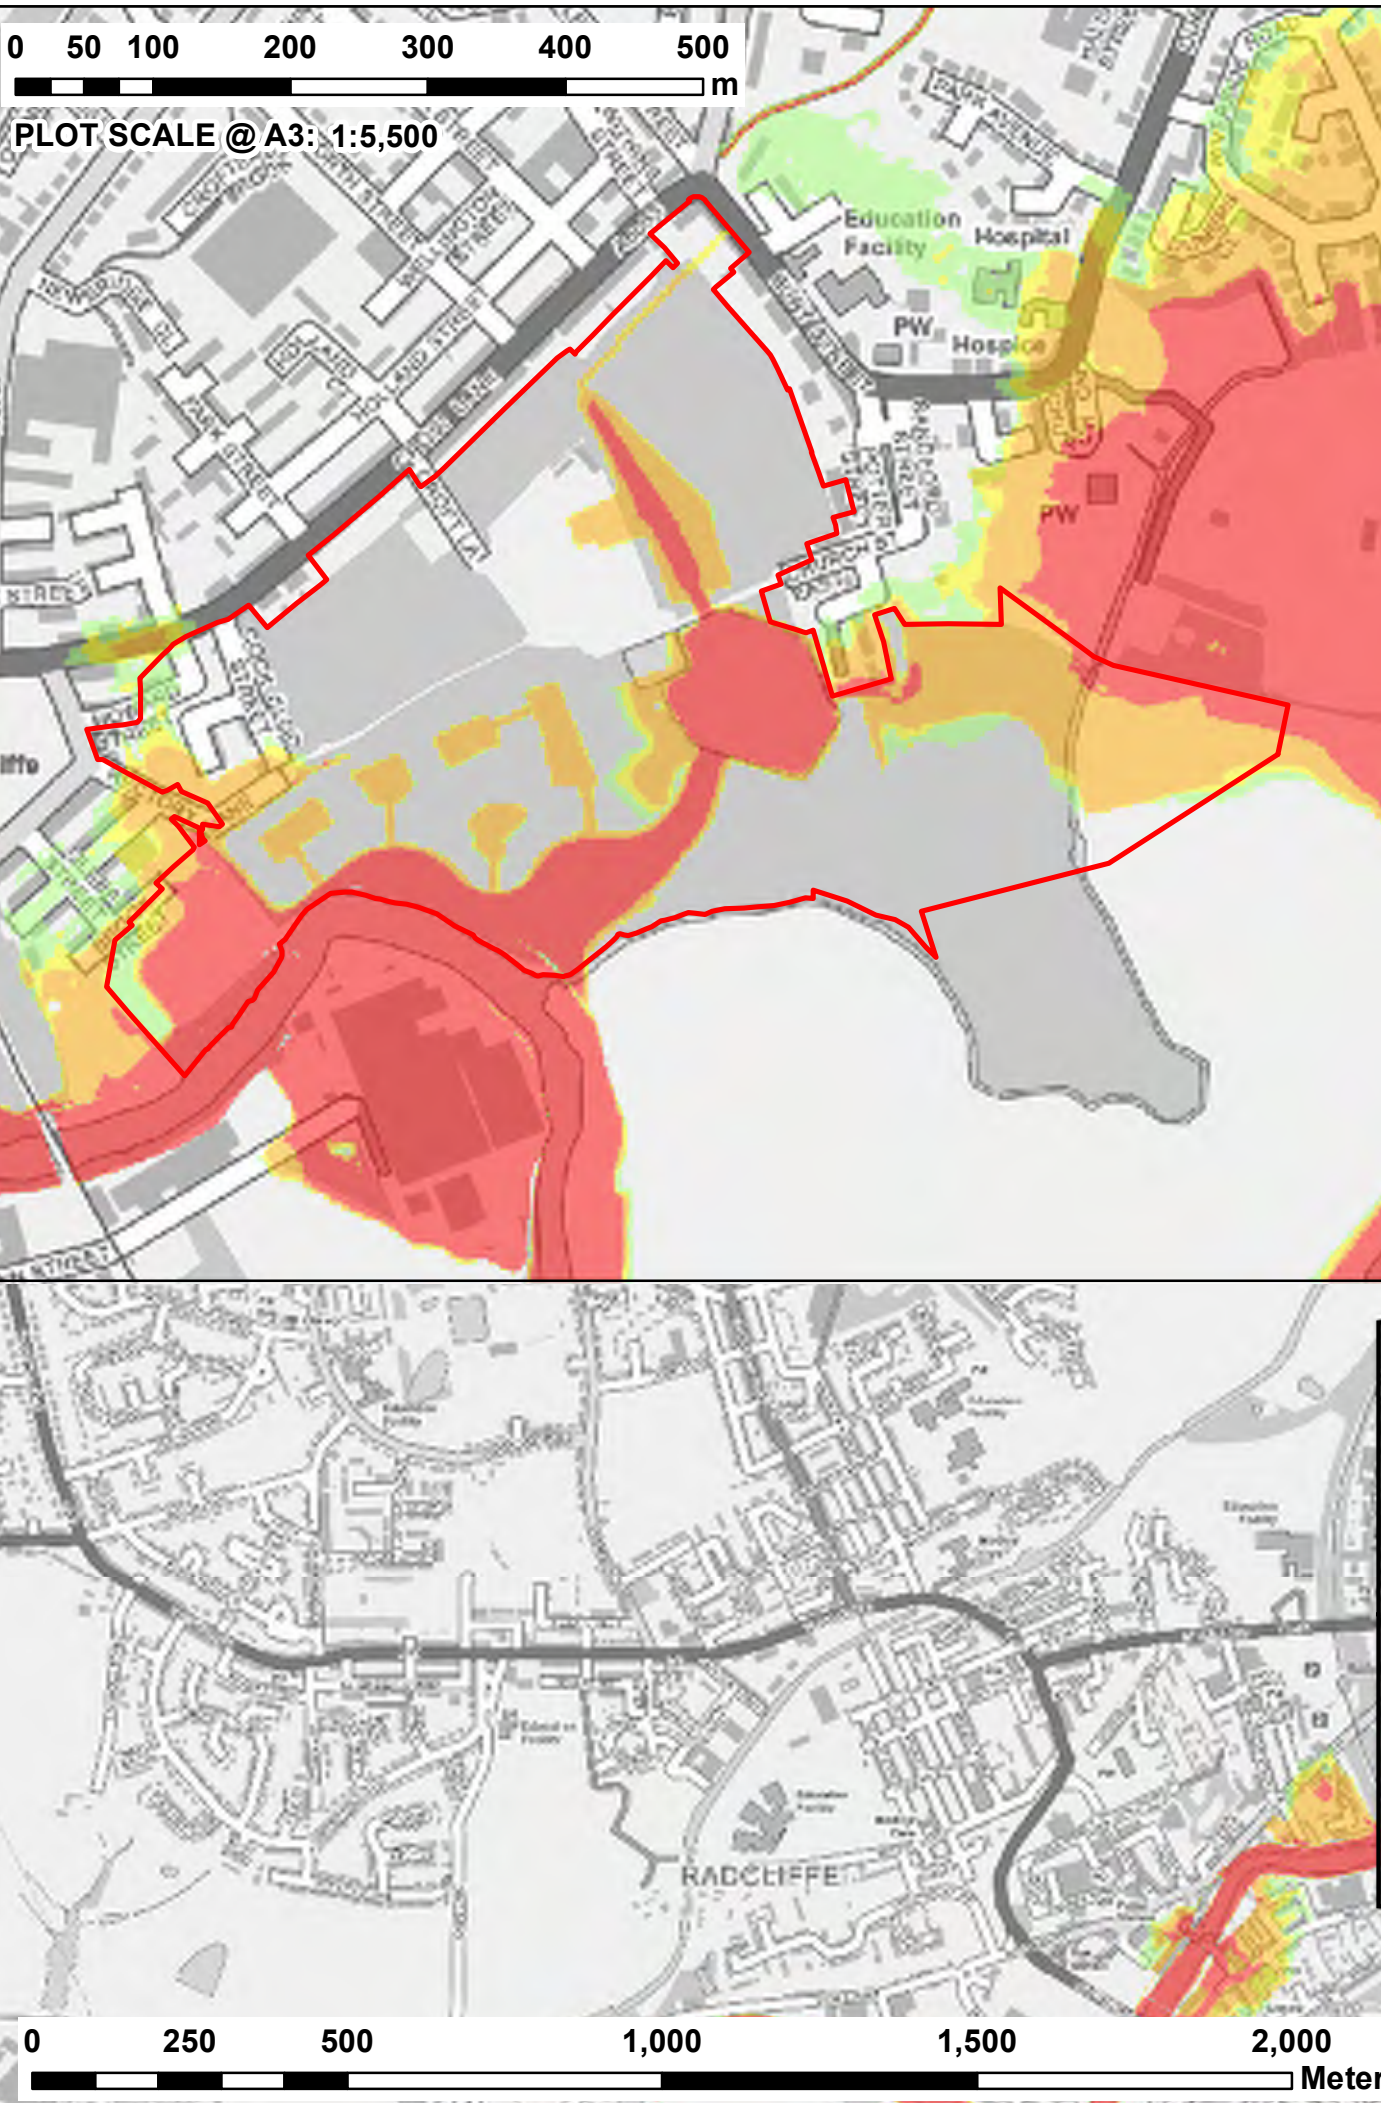

NOTES:
1) ALL DIMENSIONS ARE IN METRES AND ALL LEVELS IN METRES ABOVE ORDNANCE DATUM UNLESS STATED OTHERWISE

LEGEND

Site Boundary

Maximum Flood Hazard Rating (FD2320)

- < 0.75 (Caution)
- 0.75 - 1.25 (Danger for Some)
- 1.25 - 2 (Danger for Most)
- > 2.0 (Danger for All)

CLIENT:




www.waterco.co.uk


SCHEME:

EAST LANCASHIRE PAPER MILL, RADCLIFFE

PLOT TITLE:

MAXIMUM WATER DEPTH
1% AEP + 70% CC FLUVIAL EVENT
DEVELOPMENT LAYOUT 4 (DEV4)
NORMAL FLOW CONDITIONS

PLOT STATUS:			DATE:
FINAL			05-Jun-18
DRAWN:	CHECKED:	APPROVED:	PLOT SCALE @ A3:
AP	DH	LS	1:12,000 (UNLESS STATED OTHERWISE)
PLOT NAME:			REV:
w3280-Q100CC2_DEV4_NFC_HZ			-

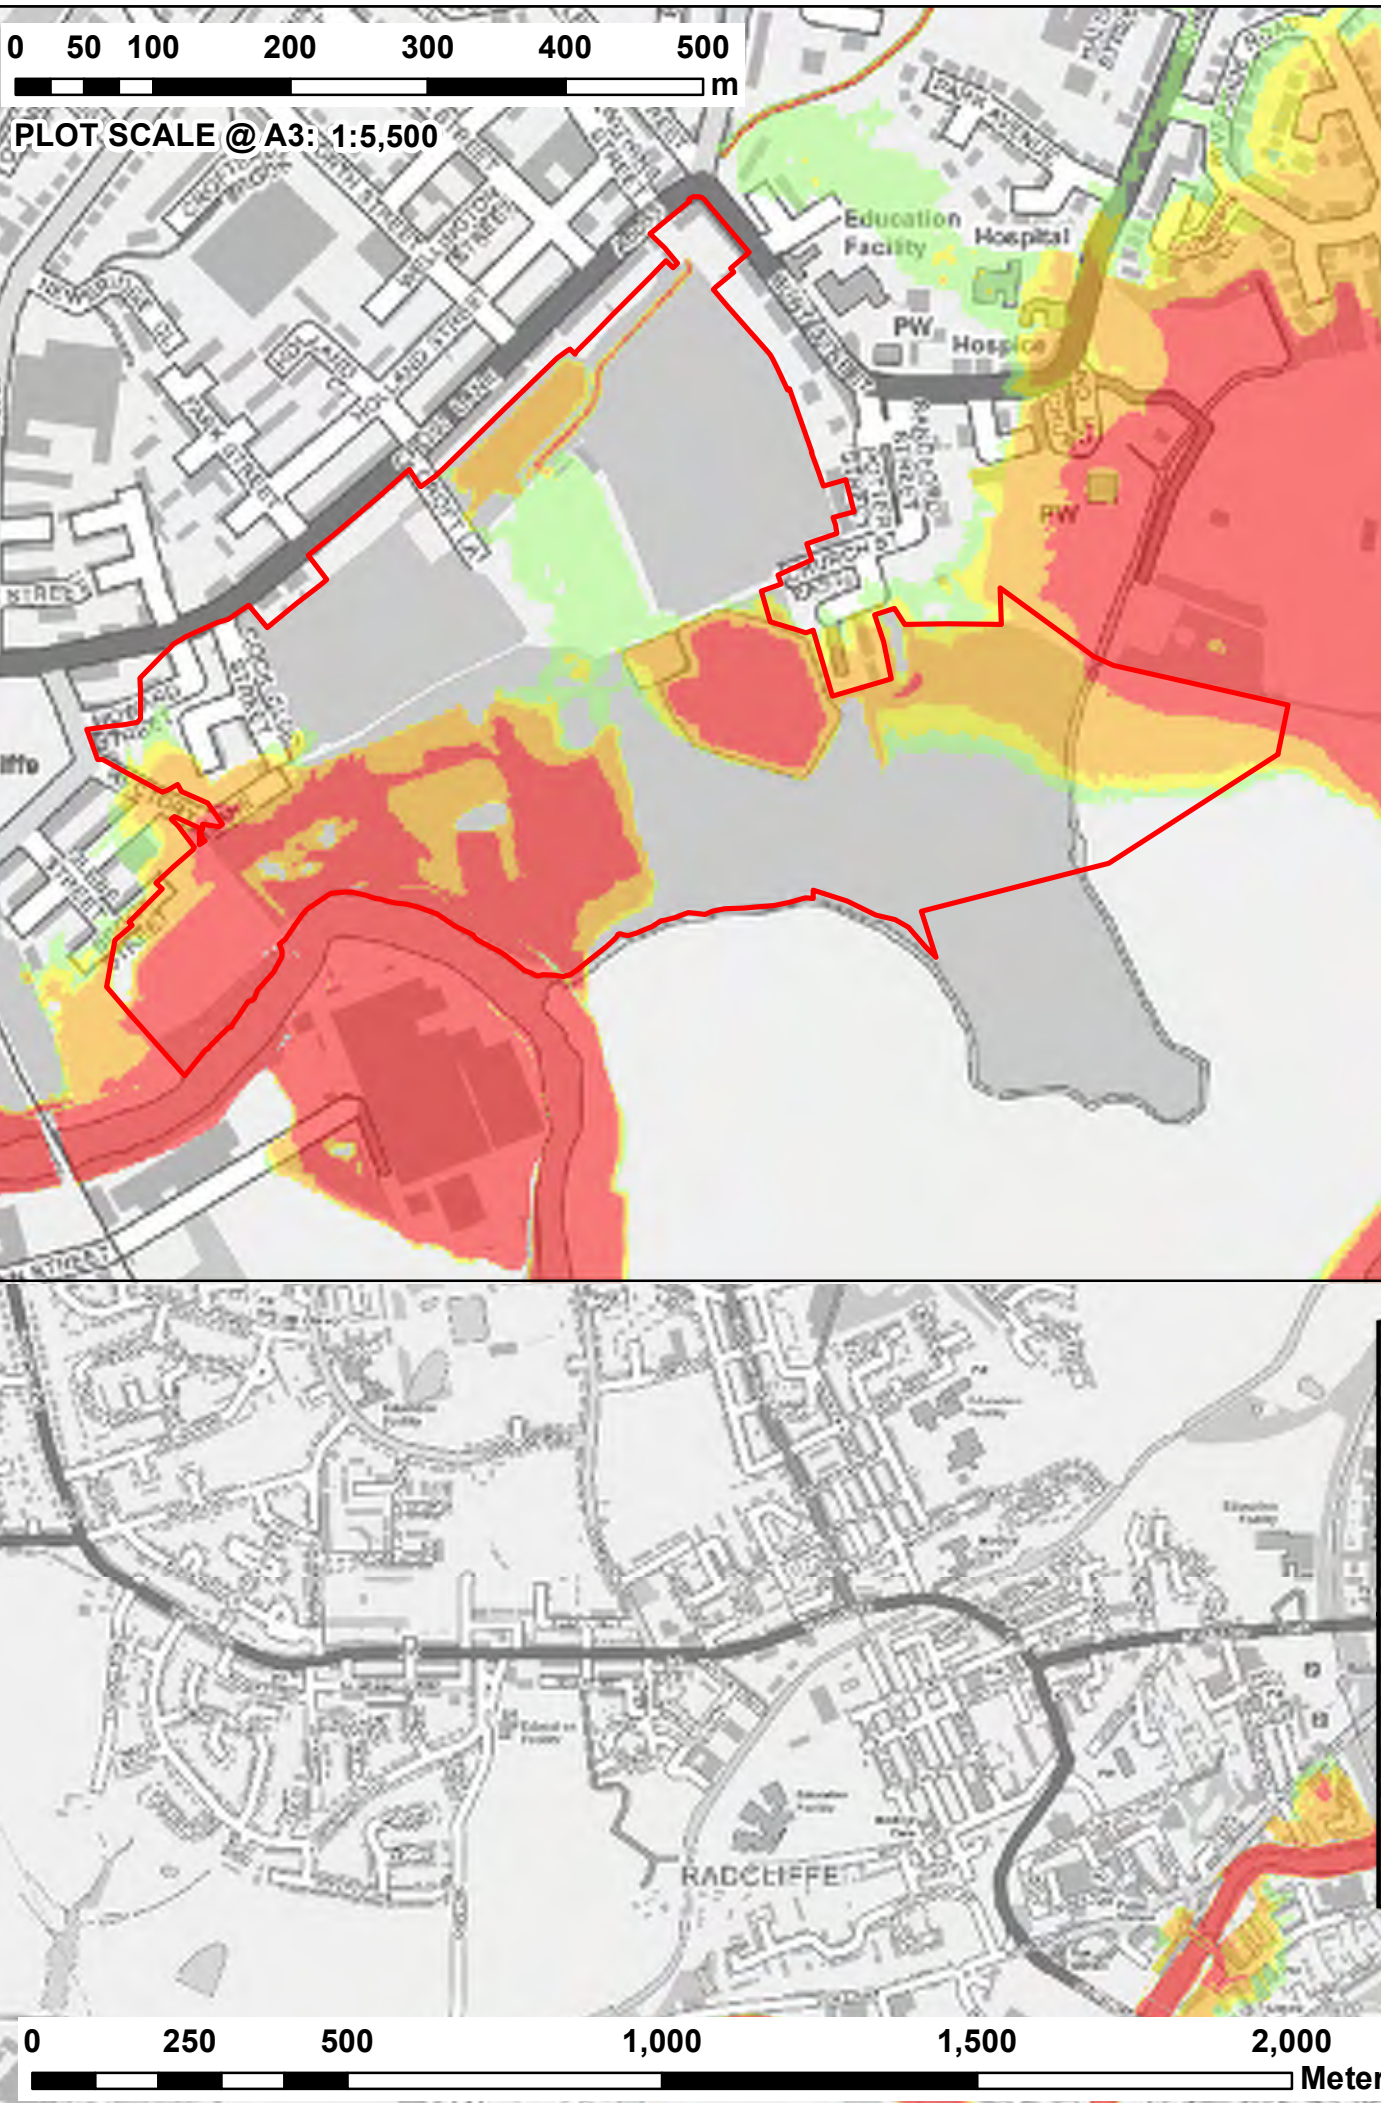

0 50 100 200 300 400 500
m

PLOT SCALE @ A3: 1:5,500

0 250 500 1,000 1,500 2,000
Meters


NOTES:
1) ALL DIMENSIONS ARE IN METRES AND ALL LEVELS IN METRES ABOVE ORDNANCE DATUM UNLESS STATED OTHERWISE

LEGEND

Site Boundary

Maximum Flood Hazard Rating (FD2320)

- < 0.75 (Caution)
- 0.75 - 1.25 (Danger for Some)
- 1.25 - 2 (Danger for Most)
- > 2.0 (Danger for All)

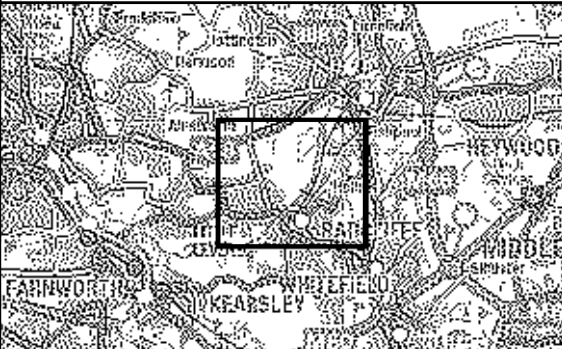

CLIENT:



www.waterco.co.uk


SCHEME:

**EAST LANCASHIRE PAPER MILL,
RADCLIFFE**

PLOT TITLE:

MAXIMUM WATER DEPTH
0.1% AEP FLUVIAL EVENT
EXISTING SITE LAYOUT (EXG)
NORMAL FLOW CONDITIONS

PLOT STATUS:			DATE:
FINAL			05-Jun-18
DRAWN:	CHECKED:	APPROVED:	PLOT SCALE @ A3:
AP	DH	LS	1:12,000 (UNLESS STATED OTHERWISE)
PLOT NAME:			REV:
w3280-Q1000_EXG_NFC_HZ			-

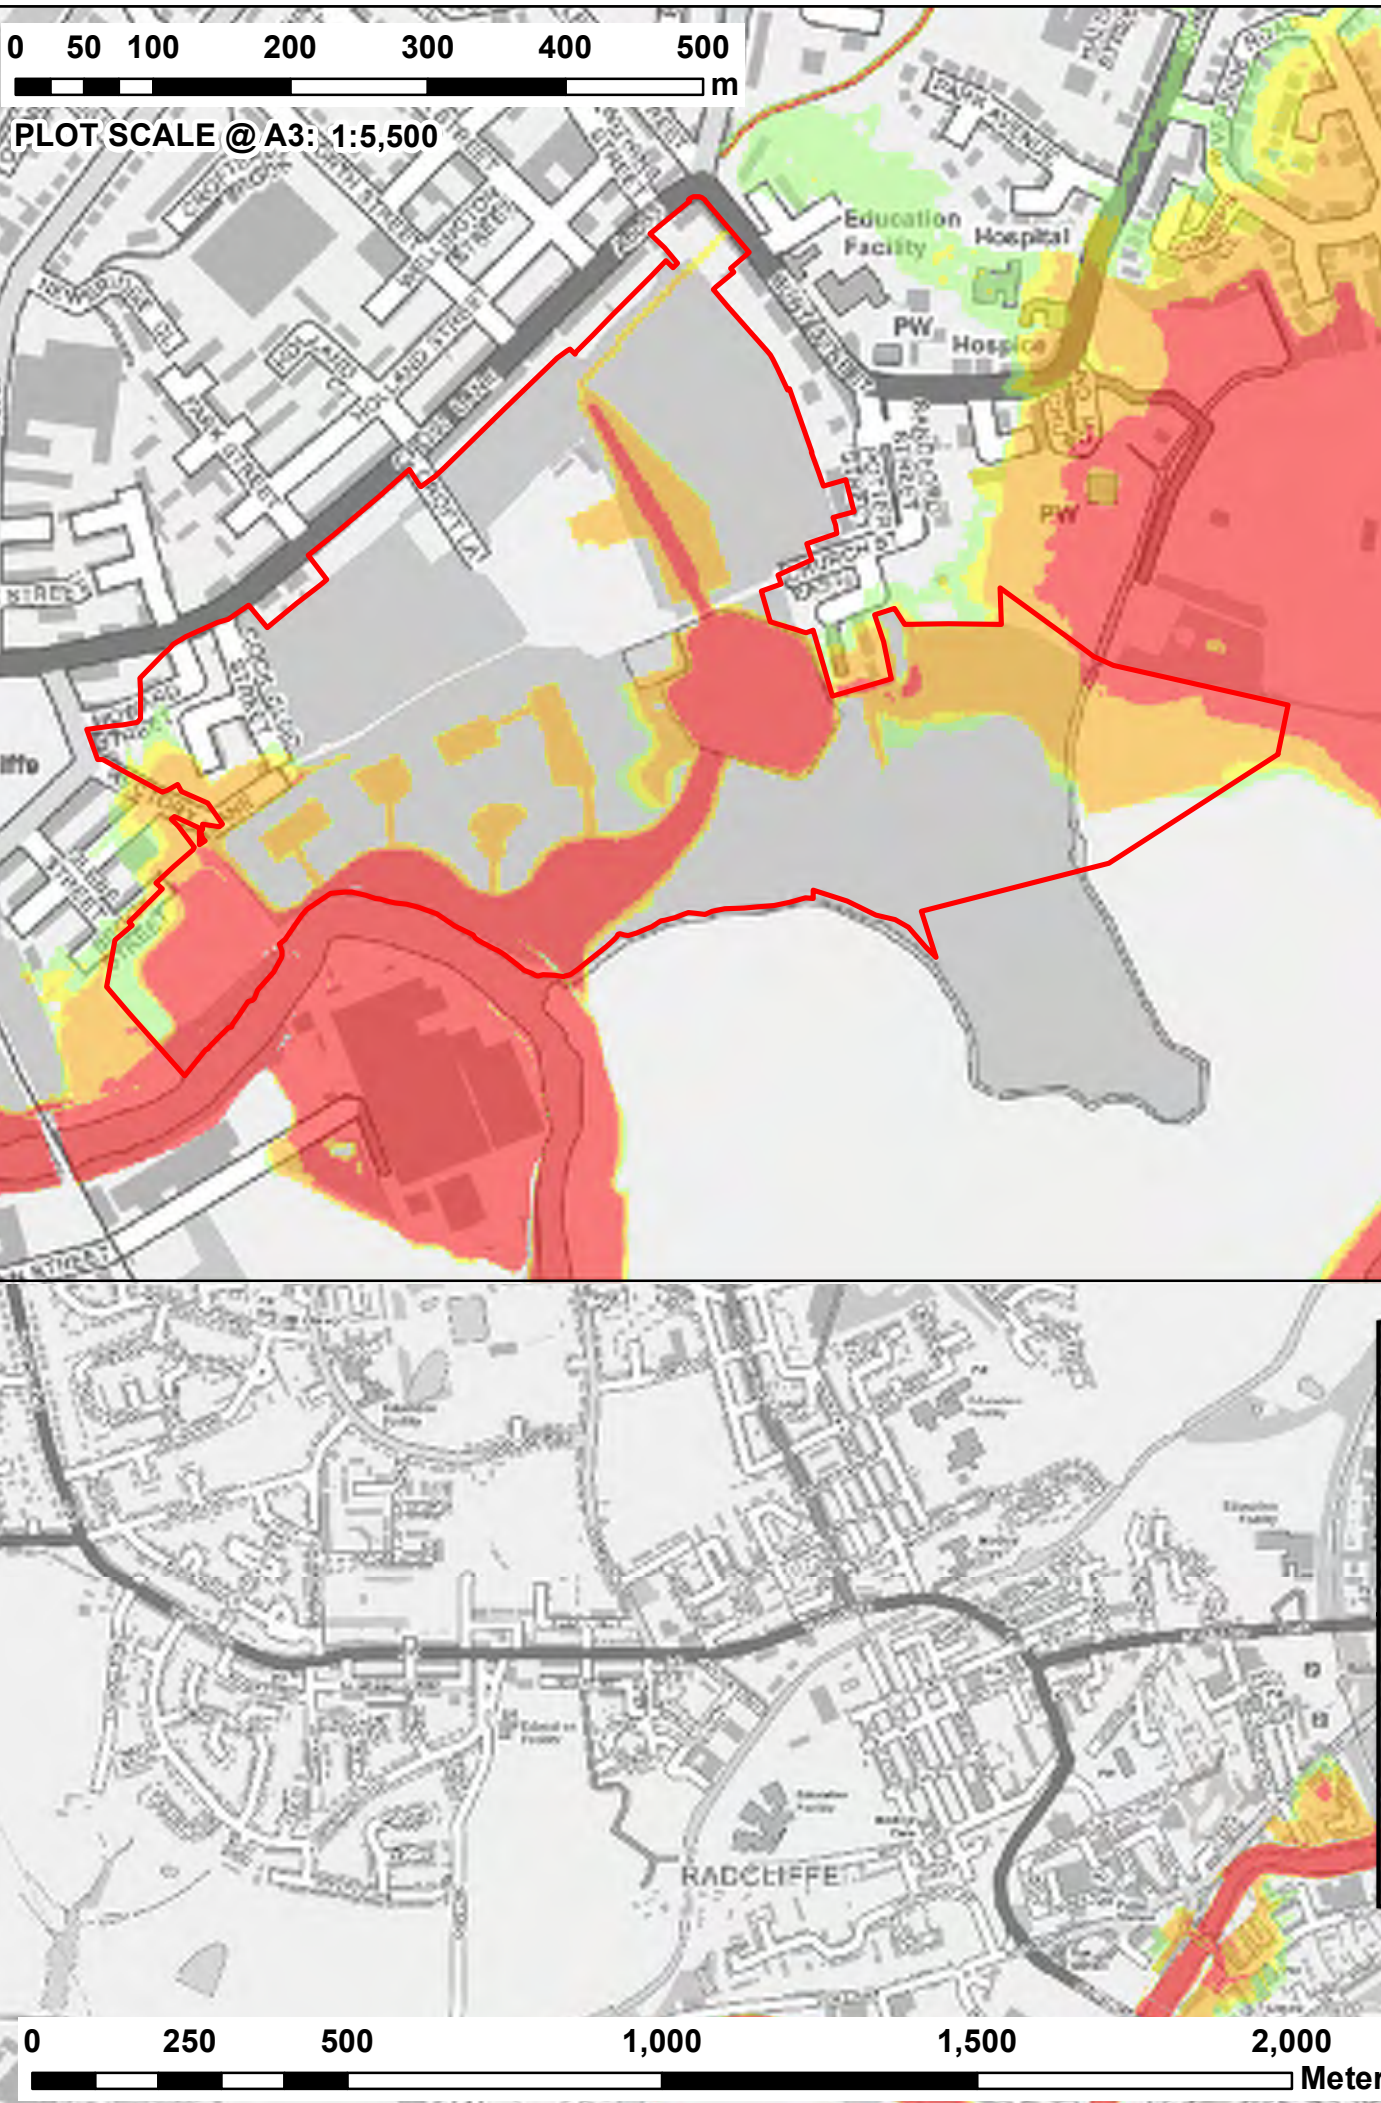

NOTES:
1) ALL DIMENSIONS ARE IN METRES AND ALL LEVELS IN METRES ABOVE ORDNANCE DATUM UNLESS STATED OTHERWISE

LEGEND

Site Boundary

Maximum Flood Hazard Rating (FD2320)

- < 0.75 (Caution)
- 0.75 - 1.25 (Danger for Some)
- 1.25 - 2 (Danger for Most)
- > 2.0 (Danger for All)

CLIENT:

waterco consultants

www.waterco.co.uk

SCHEME:

EAST LANCASHIRE PAPER MILL, RADCLIFFE

PLOT TITLE:

MAXIMUM WATER DEPTH
0.1% AEP FLUVIAL EVENT
DEVELOPMENT LAYOUT 4 (DEV4)
NORMAL FLOW CONDITIONS

PLOT STATUS:			DATE:
FINAL			05-Jun-18
DRAWN:	CHECKED:	APPROVED:	PLOT SCALE @ A3:
AP	DH	LS	1:12,000
			(UNLESS STATED OTHERWISE)
PLOT NAME:			REV:
w3280-Q1000_DEV4_NFC_HZ			-