
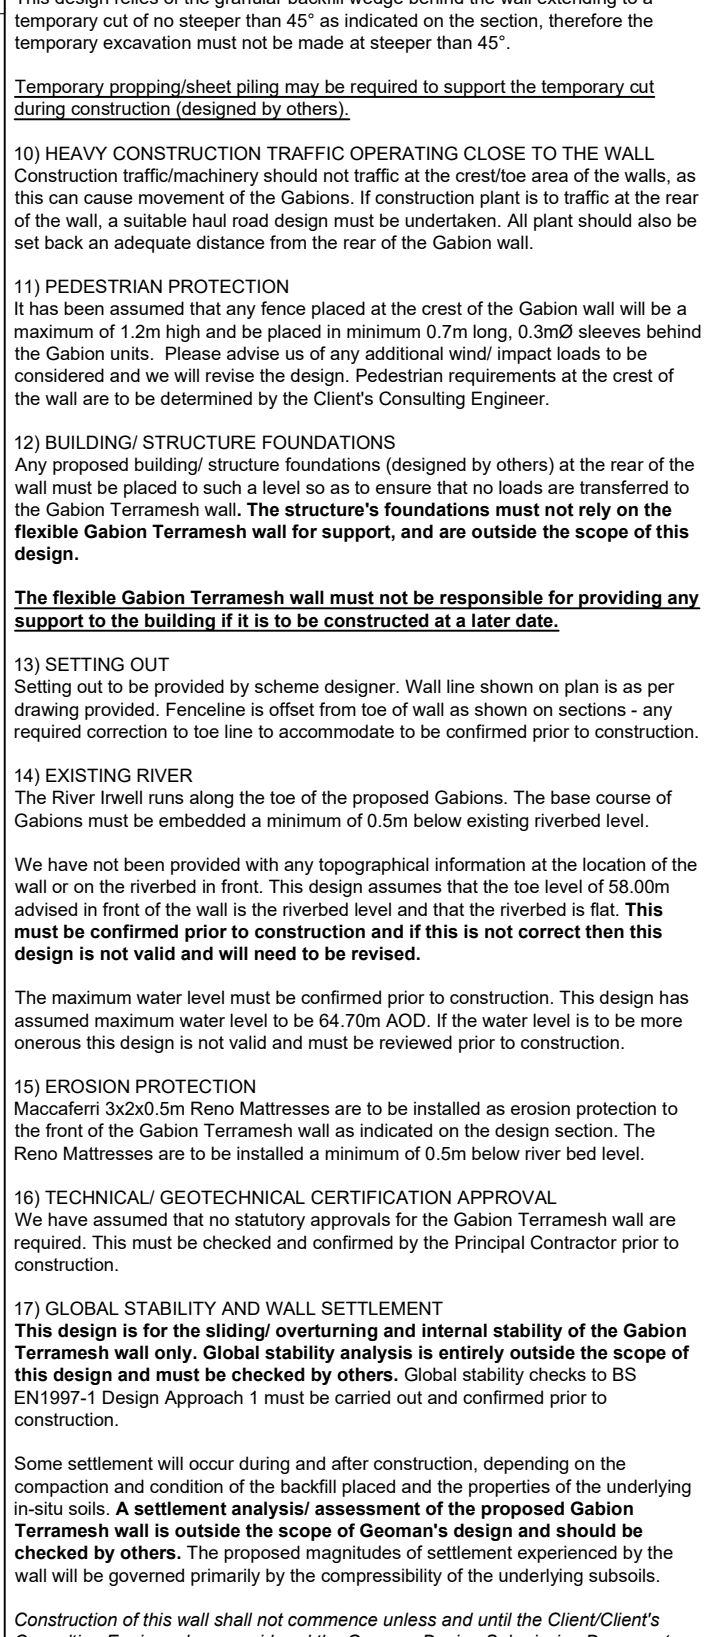
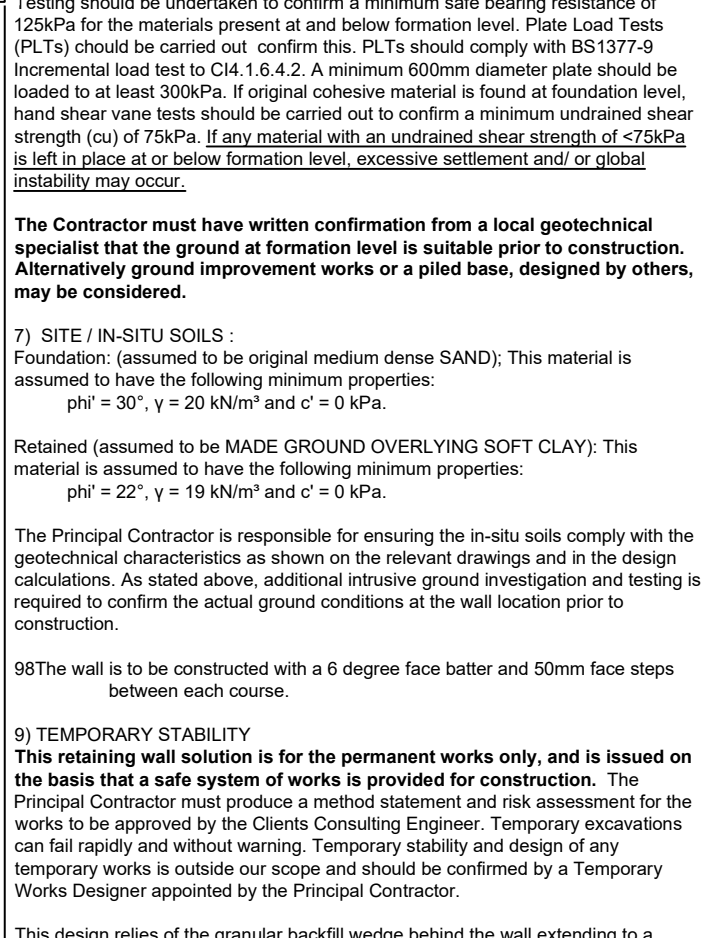


APPENDIX J – GABION BASKET DESIGN

1:500
All wall geometry, setting out and required offsets to be confirmed by the Principal Contractor and/ or Client's Consulting Engineer prior to construction. The Principal Contractor and/ or Client's Consulting Engineer must also confirm the locations of all services prior to construction and ensure that none will be affected by the wall and its installation.

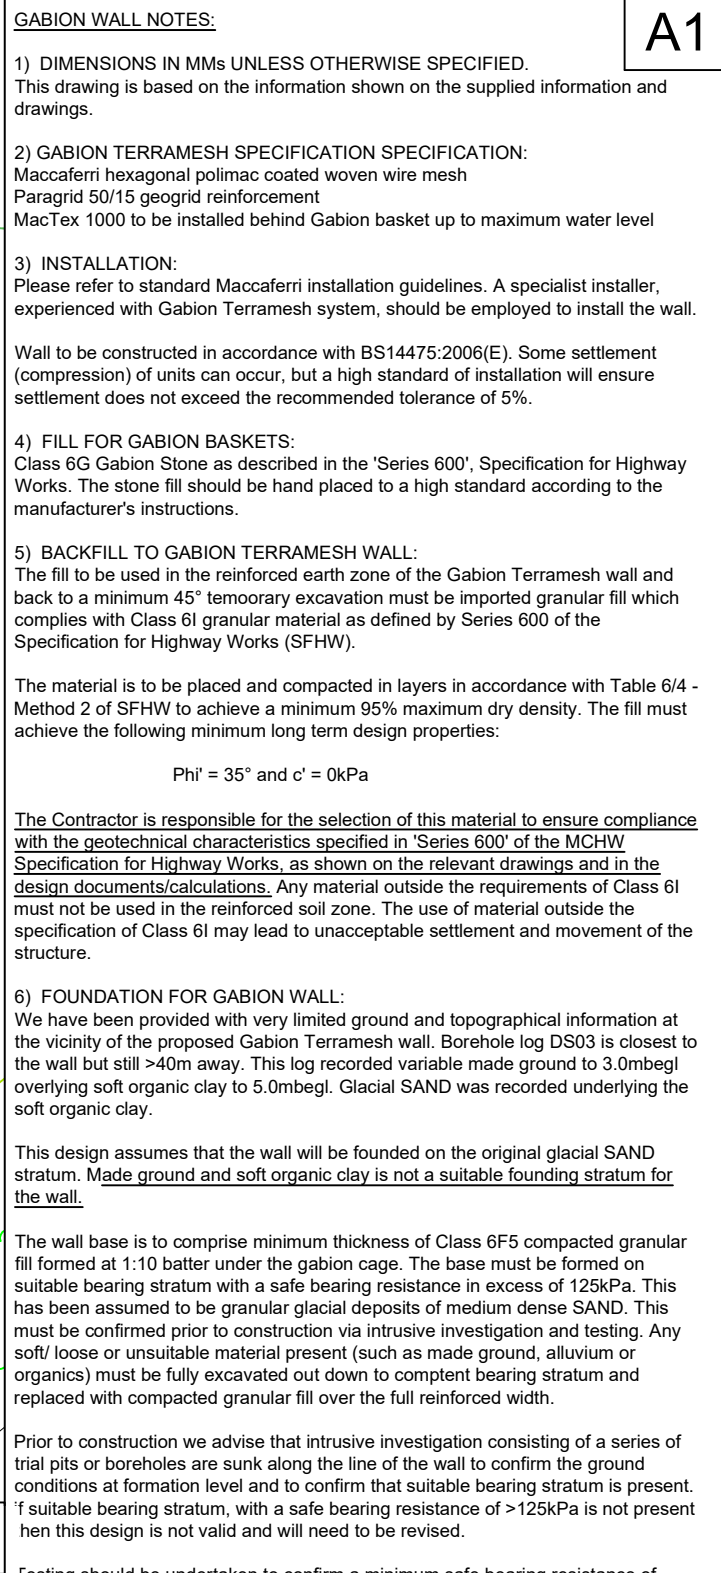

 GEOMAN T: +44 (0)2890 664 941 E: geoman@geoman.co.uk	 MACCAFERRI T: 01865 770555 E: technical.uk@maccaferri.com construction.uk@maccaferri.com
--	--

Maccaferri Ltd will not be liable for any loss or damage resulting from your use of or reliance on this document. Maccaferri Ltd assumes no responsibility for drawings and calculations provided, as they must be intended as a general indication to suggest the proper use of its products. This drawing, or design proposal, remains the copyright of Maccaferri Ltd and is not to be copied or disclosed to any persons other than the person to whom it is originally intended.

This drawing, or design proposal, remains the copyright of Maccaferri Ltd and is not to be copied or disclosed to any persons other than the person to whom it is originally intended.