




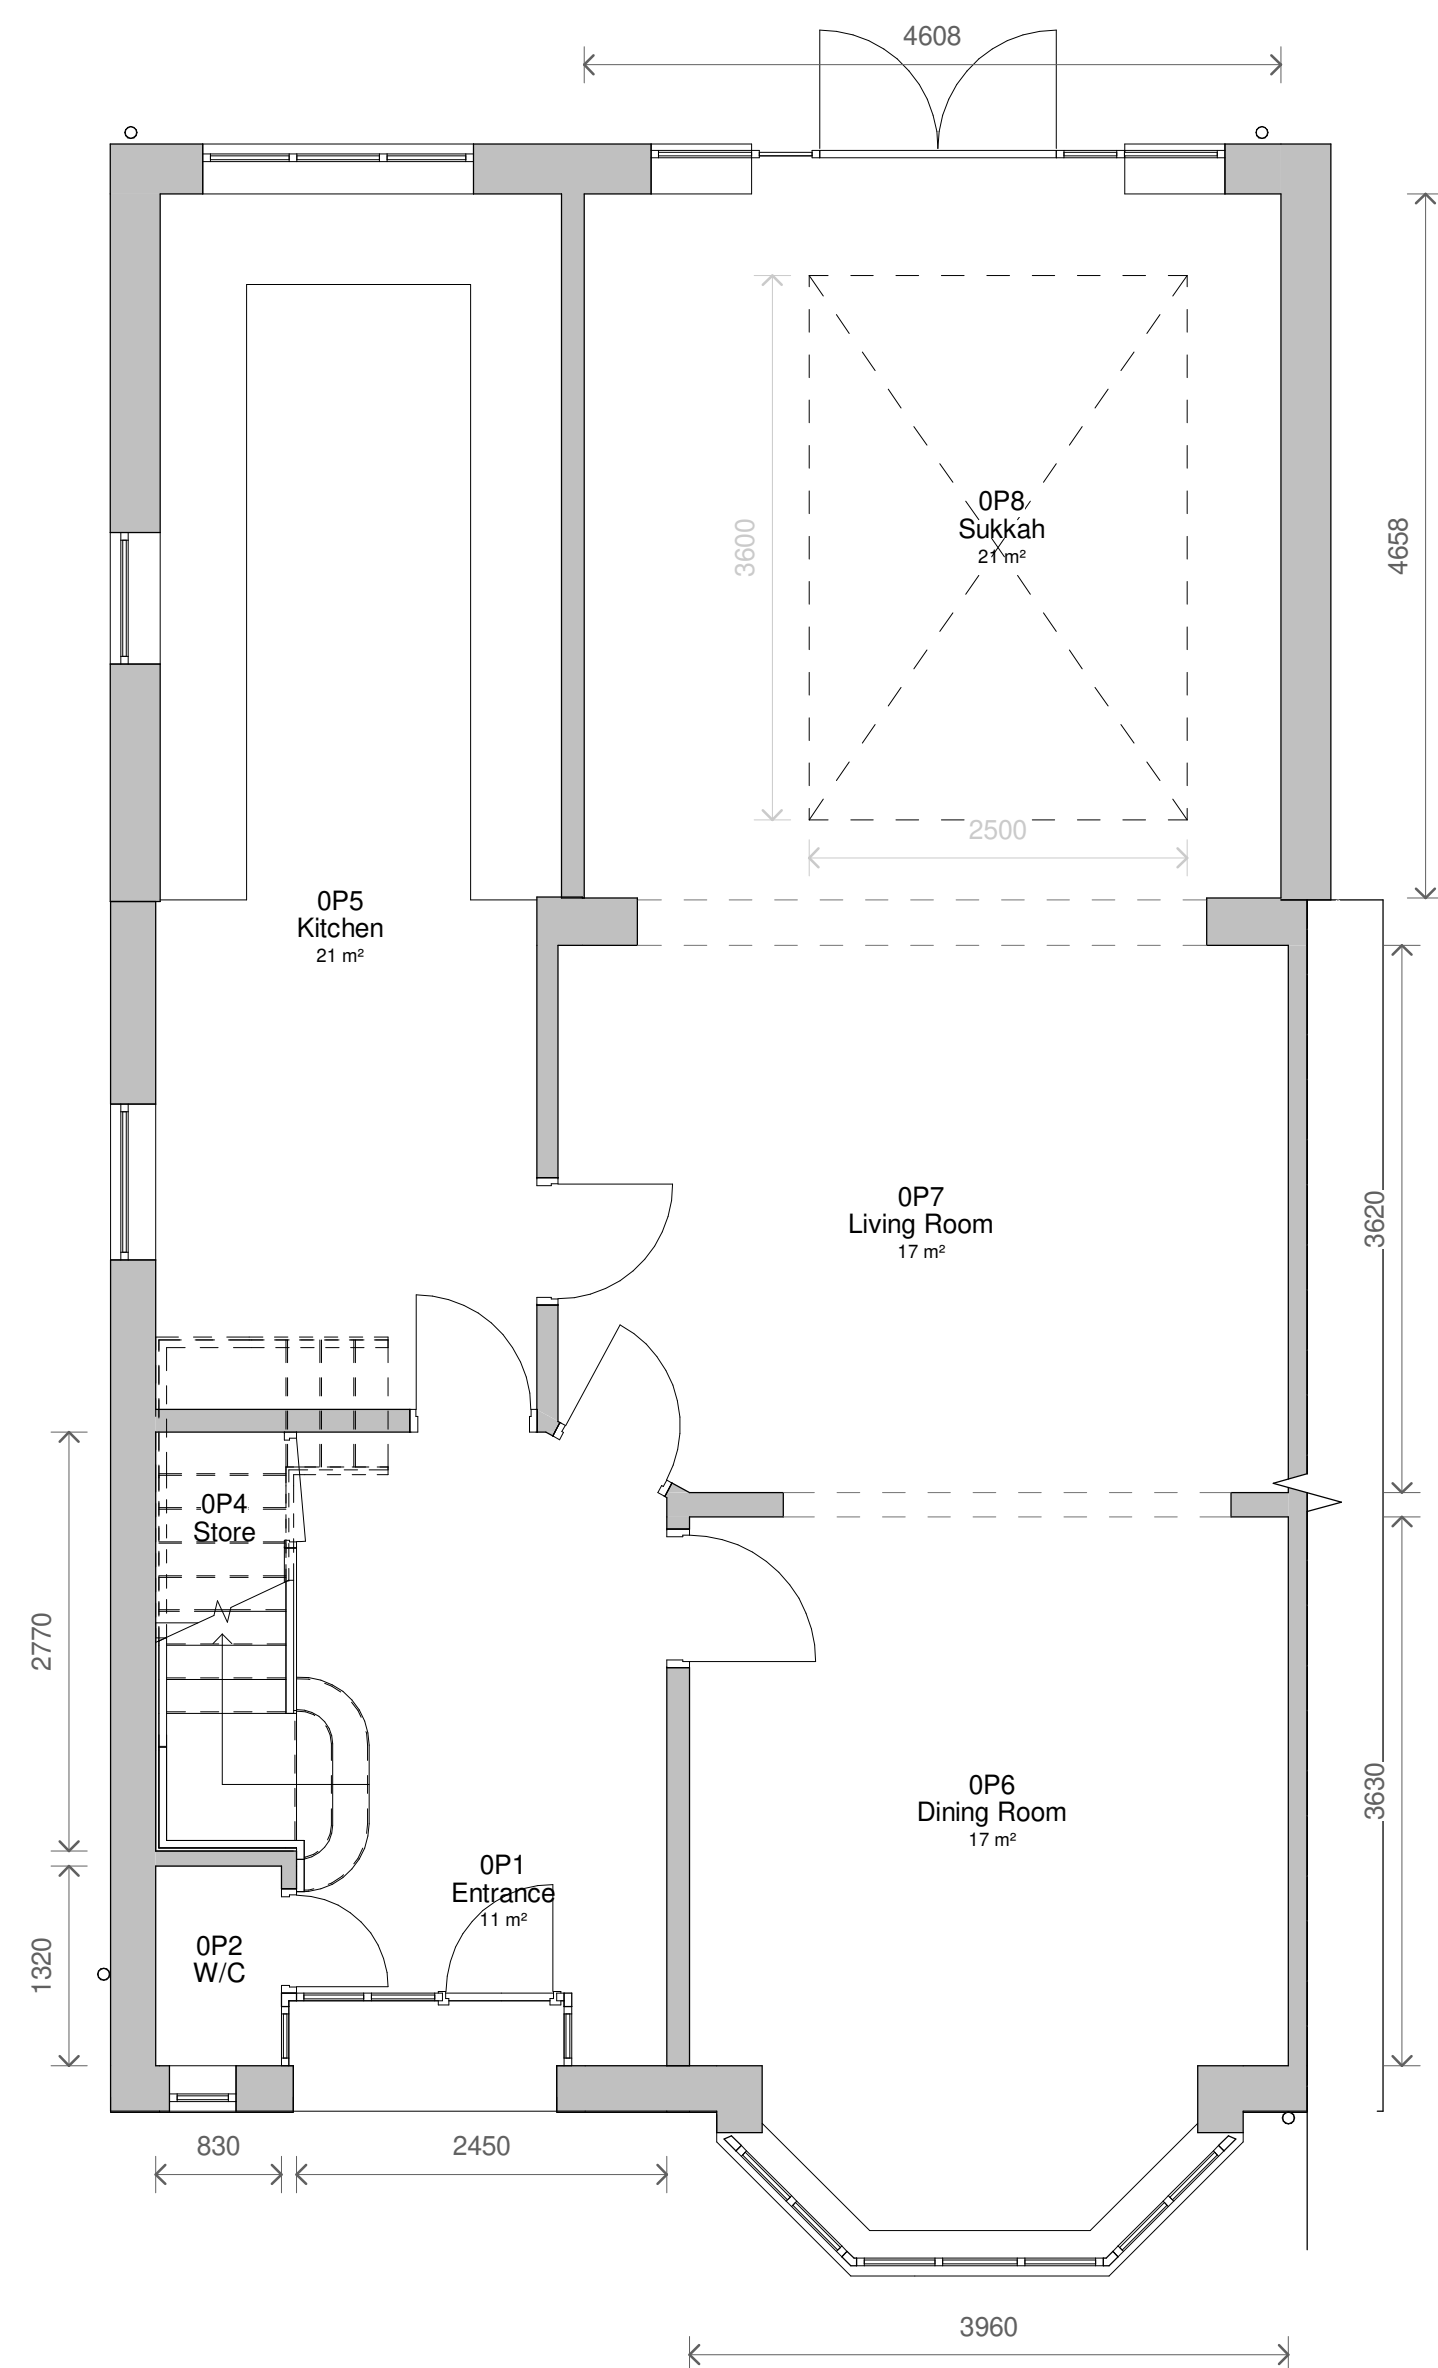

1 Level 0 - Proposed
1 : 50

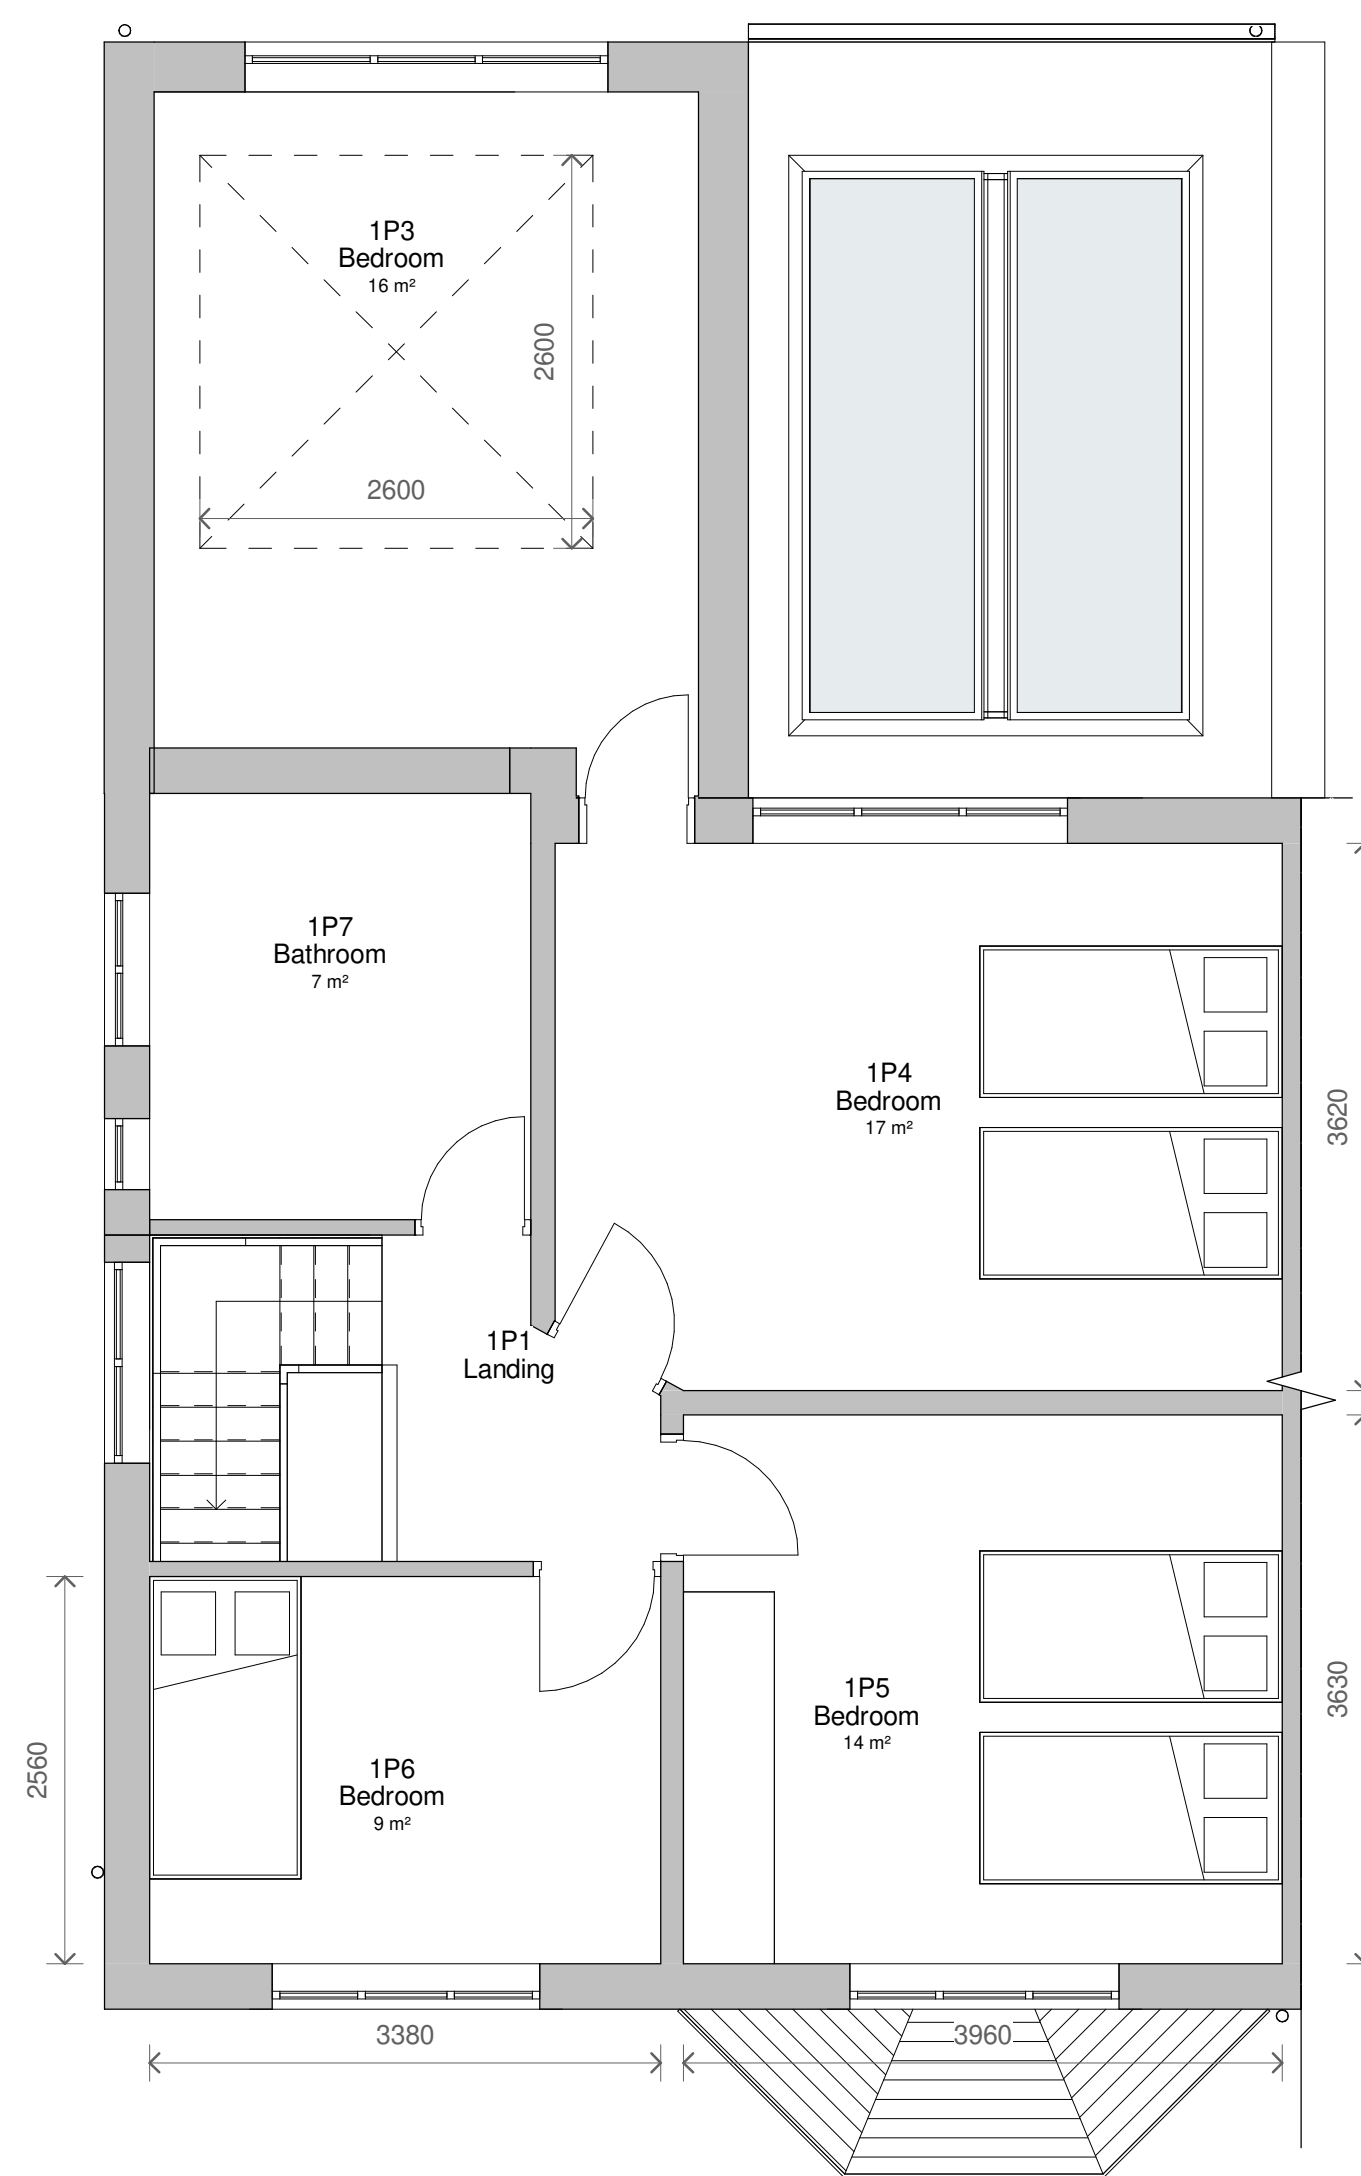

2 Level 1 - Proposed
1 : 50

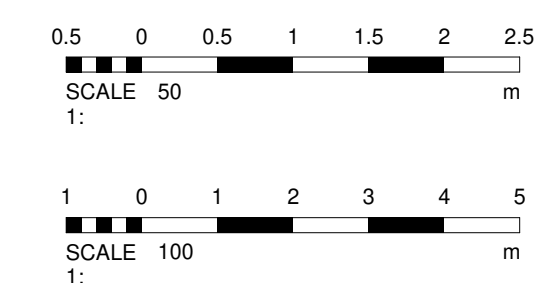

2	No Section	02/08/2023
1	Foundation	01/08/2023
No.	Description	Date
PROJECT 32 Lichfield Drive		
TITLE Proposed Plans and Elevations		
CLIENT Halter		
STATUS BUILDING REGS		
DRAWN BY SG	DATE 26/07/2023	SCALE (@ A1) As indicated
PROJECT NUMBER GSS22007.5	DRAWING NUMBER 003	REV 2
GOLD SKETCH S T U D I O S www.goldsketch.co.uk info@goldsketch.co.uk 0161 792 9595		
NOTES COPYRIGHT ALL RIGHTS RESERVED. NO PART OF THIS DRAWING IS TO BE REPRODUCED WITHOUT WRITTEN CONSENT. DRAWING TO BE USED FOR THE STATUS INDICATED ONLY. ANY DISCREPANCIES TO BE REPORTED TO THE DRAWING OFFICE IMMEDIATELY. ALL DIMENSIONS ARE TO FACE UNLESS OTHERWISE SPECIFIED. ALL DIMENSIONS ARE TO BE IN ACCORDANCE WITH CURRENT BUILDING REGULATIONS, RELEVANT CODES OF PRACTICE AND BRITISH STANDARDS. ALL DIMENSIONS ON THIS DRAWING ARE IN MILLIMETRES UNLESS OTHERWISE STATED.		