



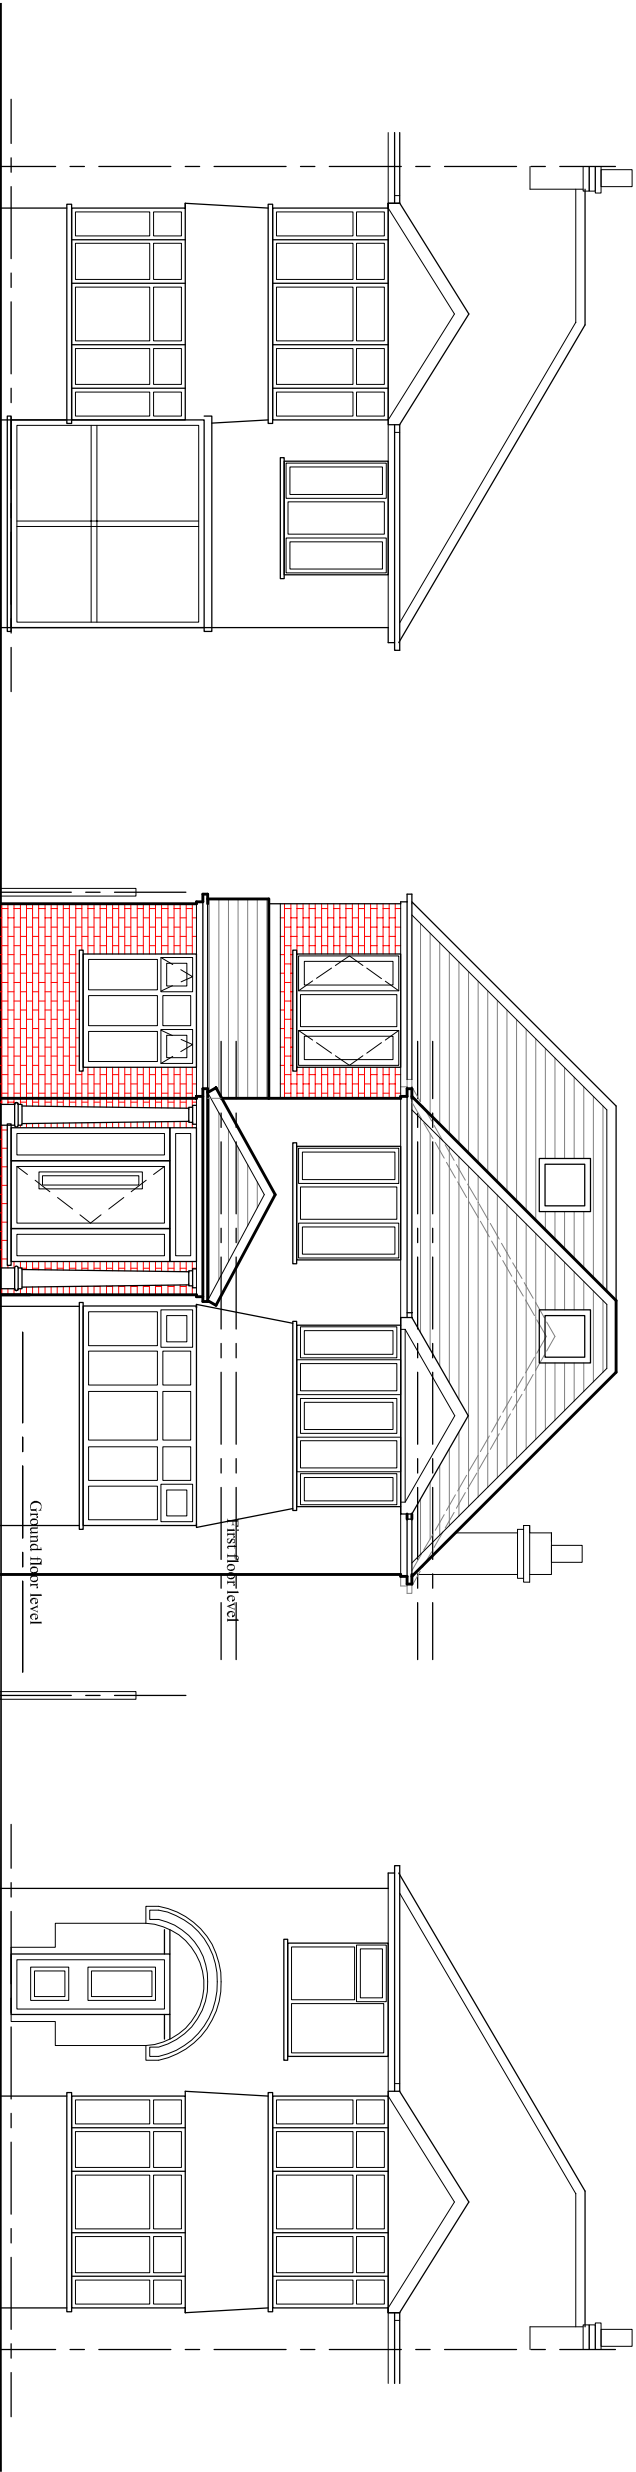

590 MANCHESTER ROAD

PROPOSED STREET ELEVATION

586 MANCHESTER ROAD

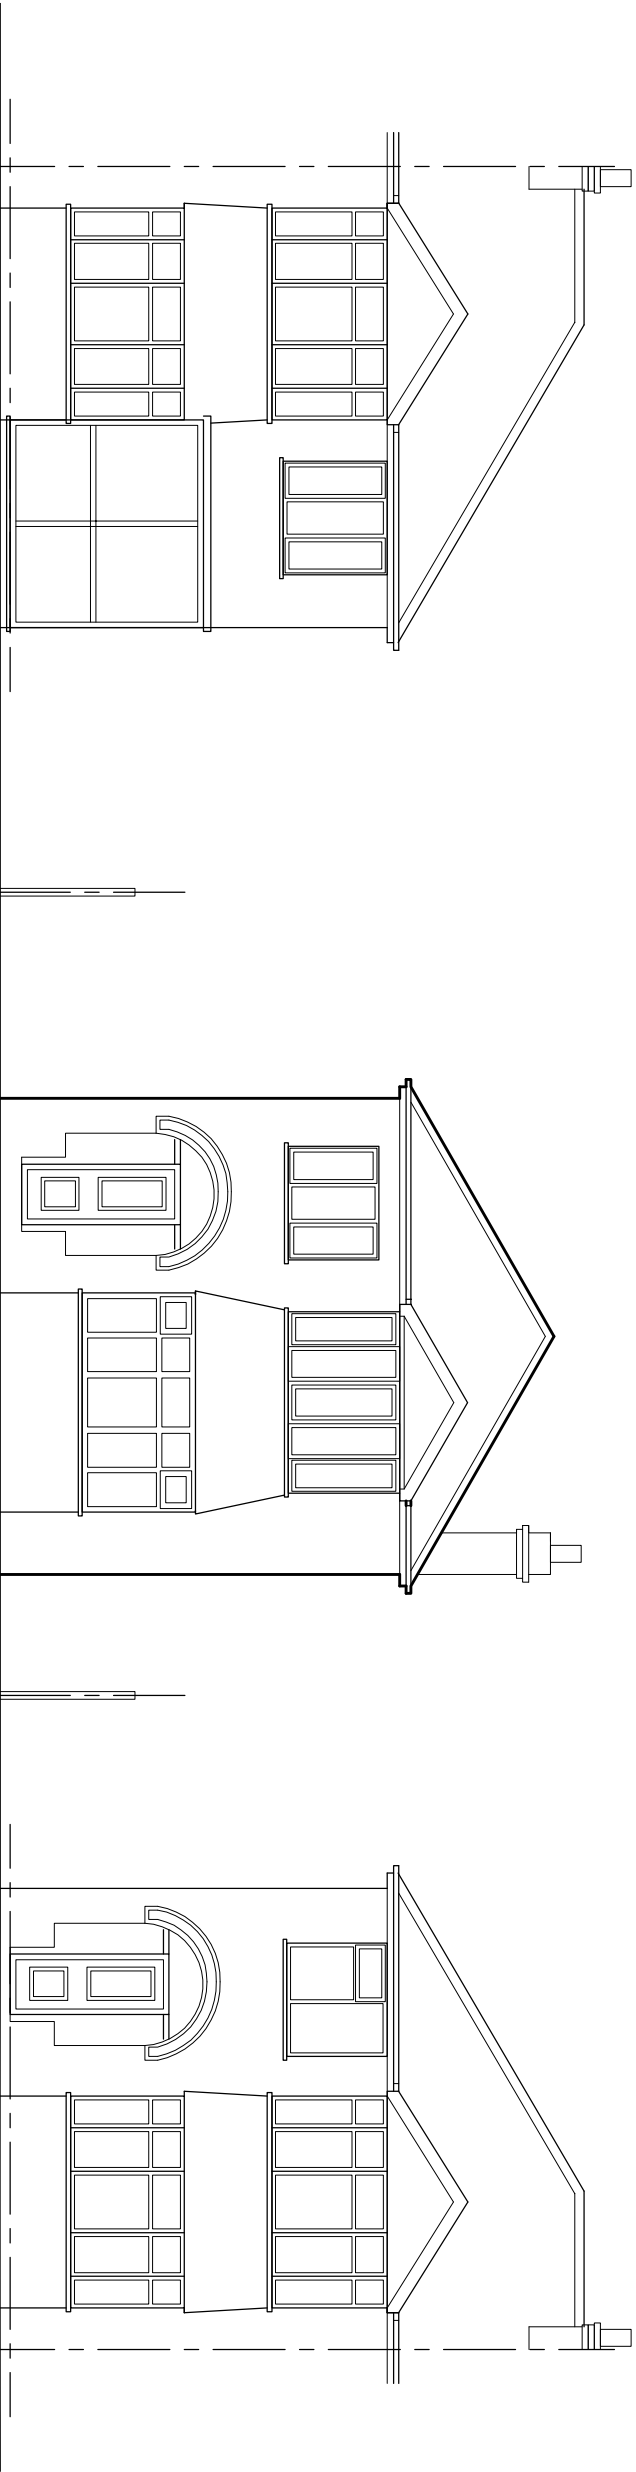

590 MANCHESTER ROAD

EXISTING STREET ELEVATION

586 MANCHESTER ROAD