© This Drawing & Design is the copyright of Jenkins Design Services Ltd and should not be reproduced without written consent.

Contractors are to check all levels & dimensions on site prior to site works commencing & report discrepancies to the Designers.

DO NOT SCALE FROM THIS DRAWING

PLANNING

NOTES:-

Site area Demise denoted with red line equates to:-

5,878m² / 63,270 ft² / 0.5878 Hectares / 1.452 Acres

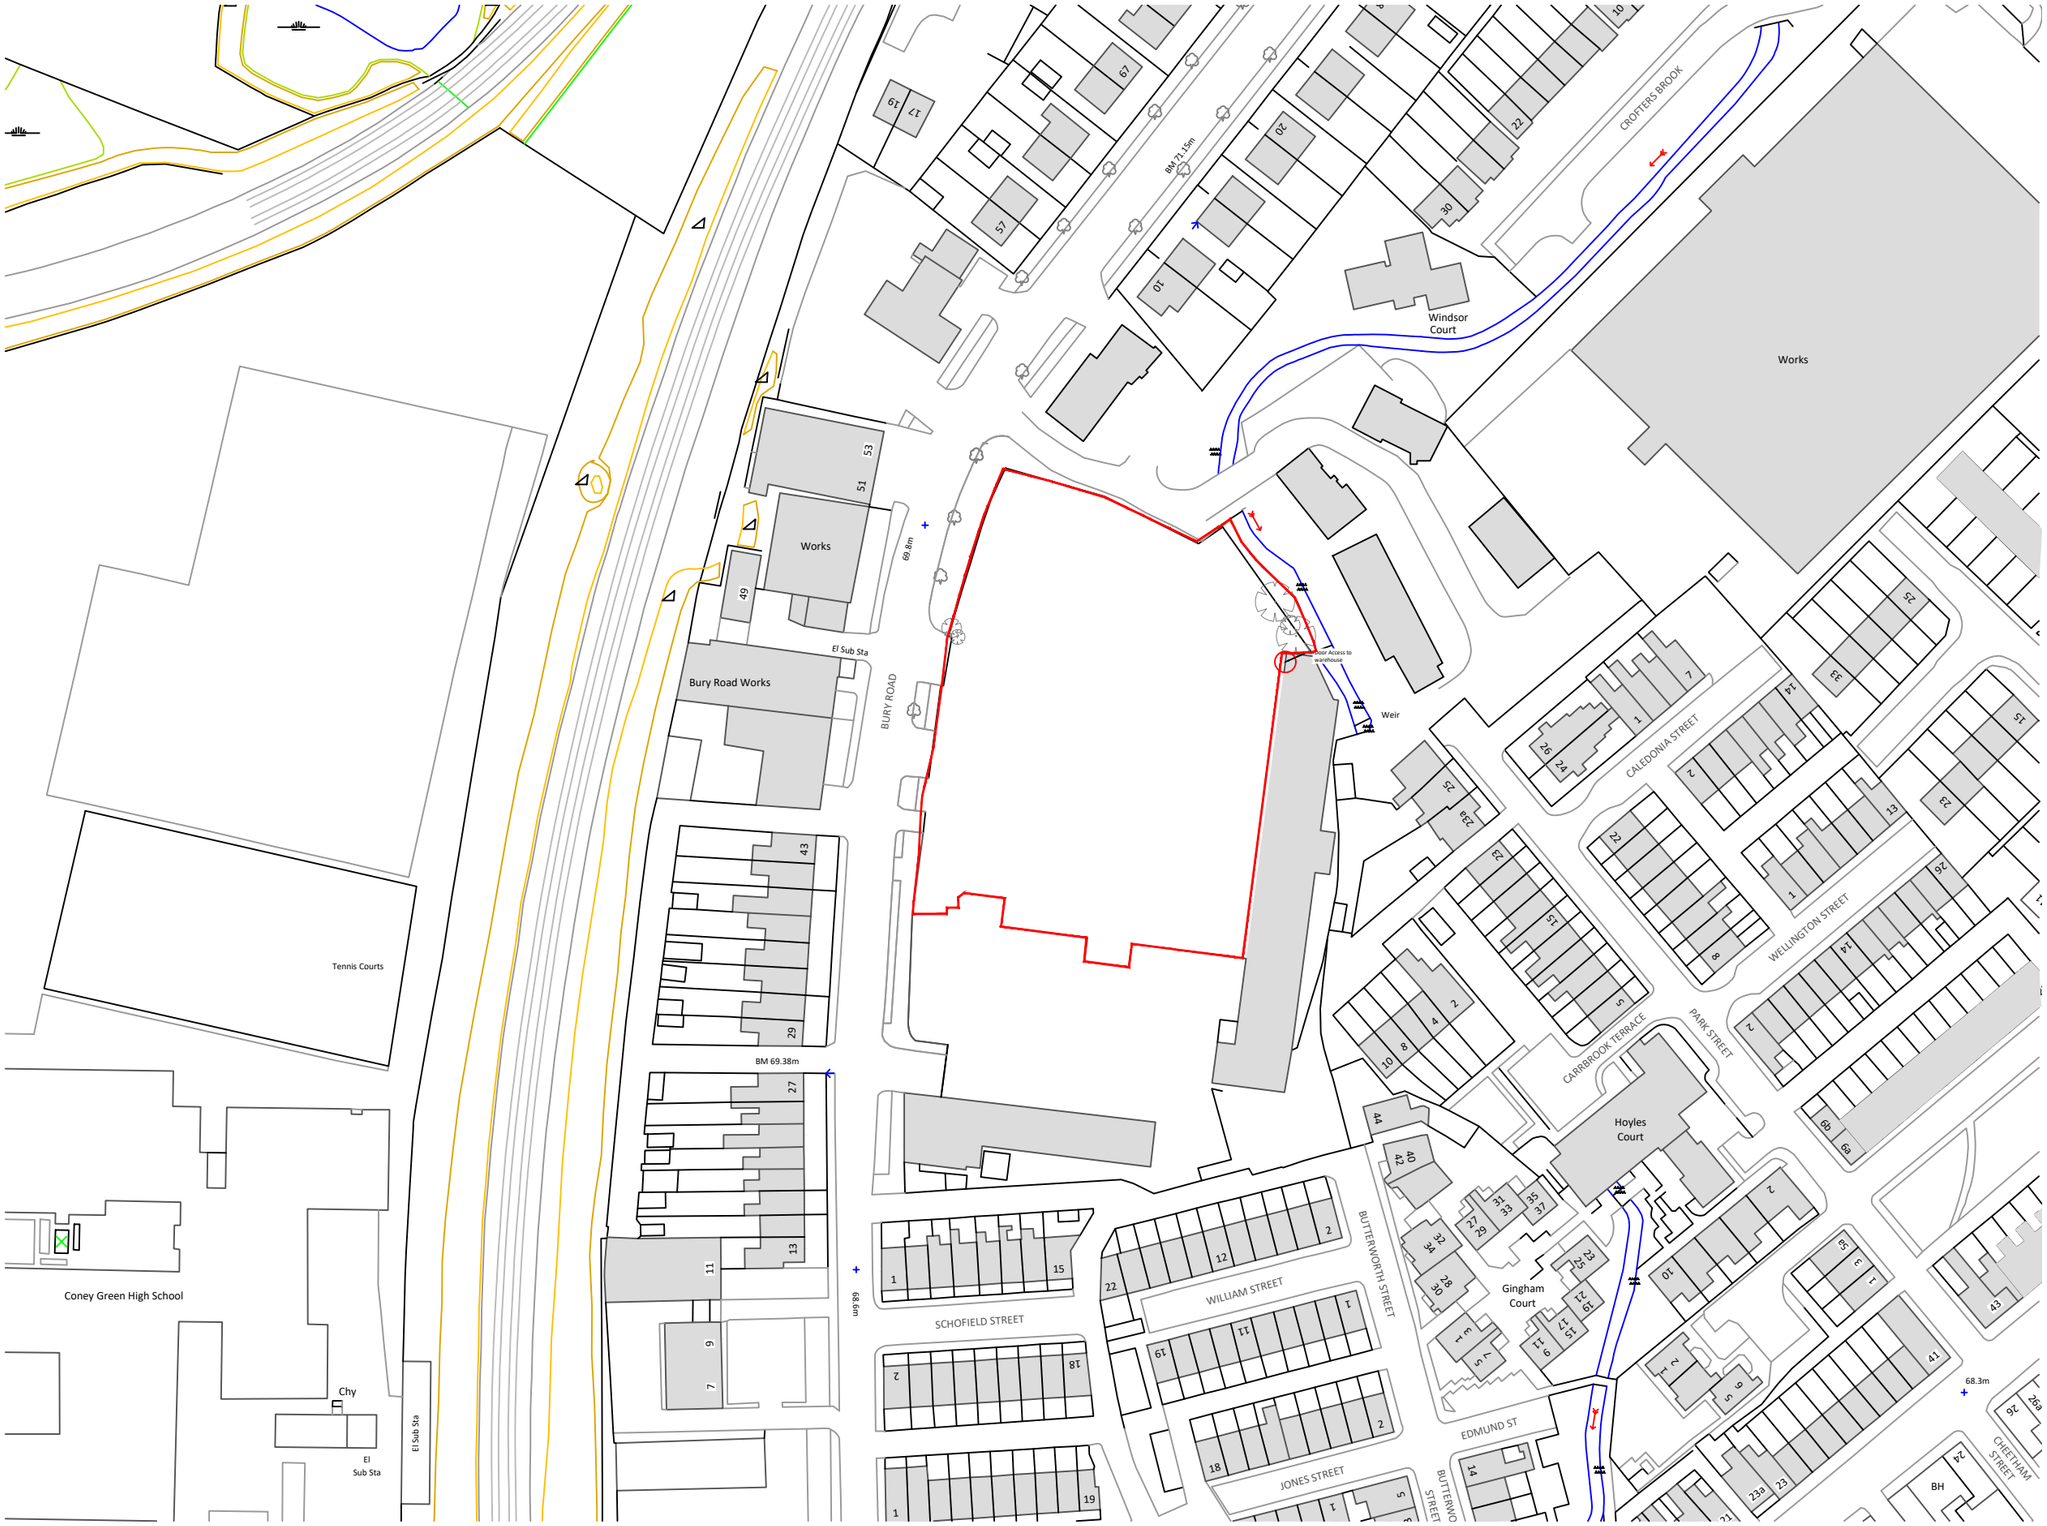

Site Location Plan
Scale 1:1250 @ A3

0m 10m 20m 50m

Scale Bar 1:1250 @ A3

Rev	Description	By	Chk	Date
B	Scale amended	CM	TR	13.12.22
A	Site boundary adapted in line with Title Plan GM685098	CM	TR	24.02.21

Project:	**Station Works** Bury Road, Radcliffe, M26 2UA			
Title:	Site Location Plan			
Client:	Paul Cook Developments			
Drawn By:	CM	Checked By:	TR	on 20.01.21
Original Size:	A3	Project Number:	22049	
Drawing Number:	B1-00-DR- A-0800	REV	B	

JENKINS DESIGN SERVICES

ARCHITECTURE INTERIOR DESIGN PROJECT MANAGEMENT CDM ADVISOR BUILDING CONSULTANCY

JENKINS DESIGN SERVICES LTD
2-4 HOUGHTON STREET, BURY,
LANCASHIRE, BL9 0JG
E: TIM@JENKINSDESIGN.CO.UK