
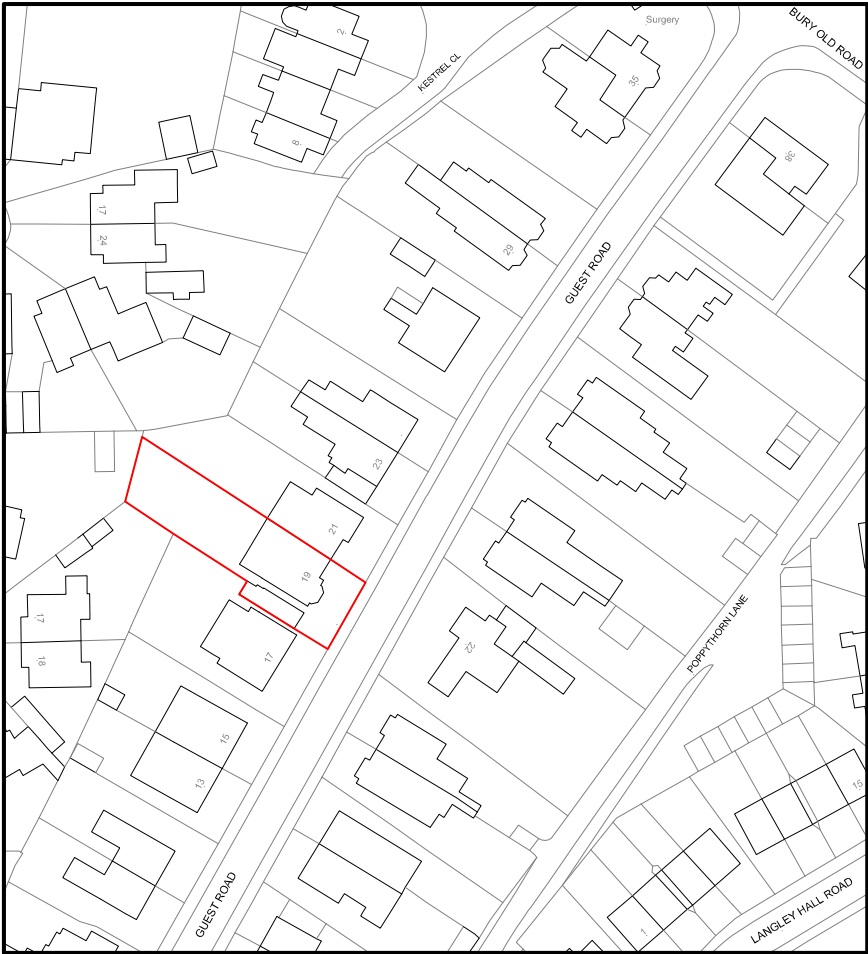


SITE LOCATION PLAN

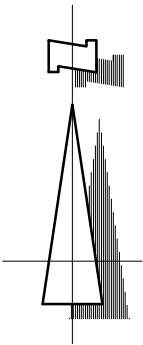

©Crown Copyright and database rights 2020 OS Licence no. 100019980

CLIENT Mr & Mrs Jacobs	TITLE Site Location Plan				REV	DESCRIPTION	DATE 435-437 WALMERSLEY ROAD BURY LANCASHIRE BL9 5EU T : 0161 797 2077 F : 0161 797 2088 E : info@equilibriumarchitects.co.uk
PROJECT 19 Guest Road, Prestwich M25 3DJ	SCALE 1:1250	DATE Feb' 21'	DRAWN MH	CHECKED -			
	DRAWING NO. R-643-SLP	CAD REFERENCE NO.		REVISION			