



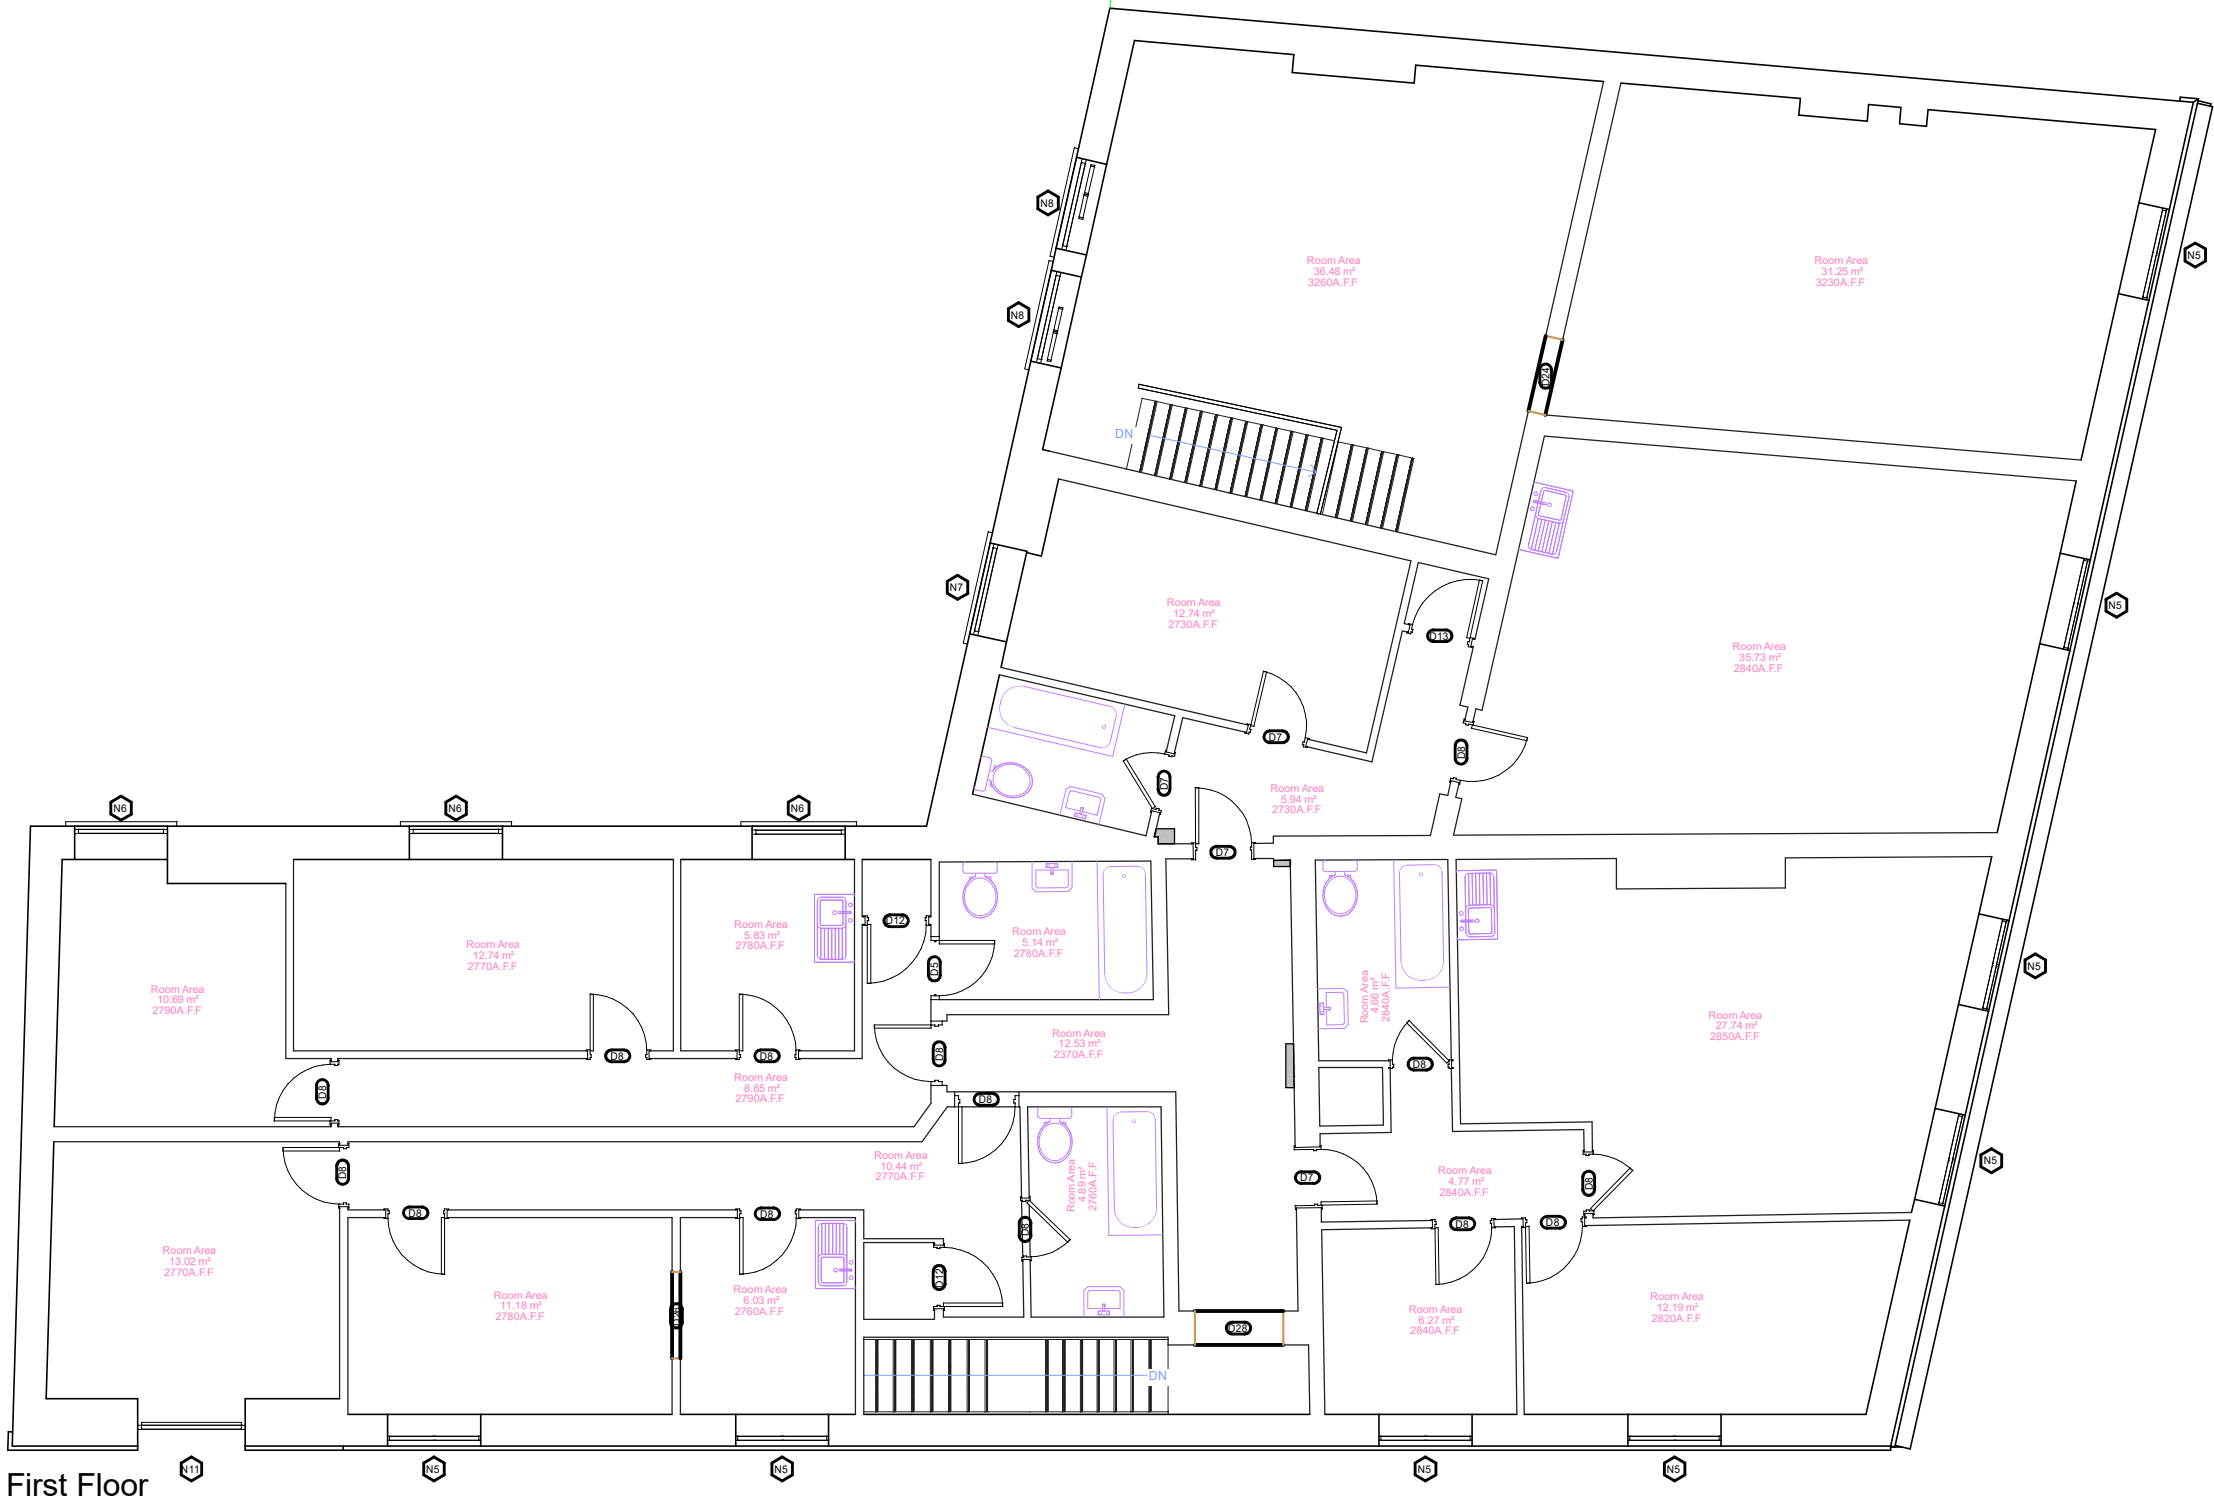


First Floor



Ground Floor

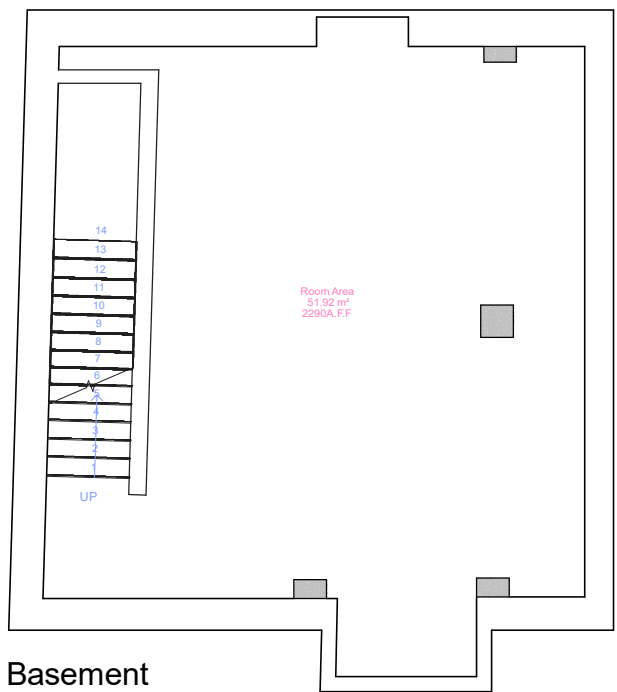

Basement

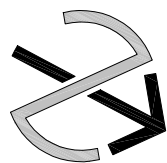

NOTES

GRANT ERSKINE ARCHITECTS LTD SHALL HAVE NO RESPONSIBILITY FOR ANY USE MADE OF THIS DOCUMENT OTHER THAN FOR THAT WHICH IT WAS PREPARED AND ISSUED.

ALL DIMENSIONS SHOULD BE CHECKED ON SITE.

DO NOT SCALE FROM THIS DRAWING.

ANY DRAWING ERRORS OR DIVERGENCES SHOULD BE BROUGHT TO THE ATTENTION OF GRANT ERSKINE ARCHITECTS LTD AT THE ADDRESS SHOWN BELOW.

REVISION / DESCRIPTION	DRAWN	CHECKED	DATE	PROJECT TITLE	
				1-5 PORTER STREET, BURY PARTIAL CONVERSION TO HMOS	
				PROJECT NUMBER 20231116	
				DRAWING TITLE EXISTING PLANS	SCALE 1:100 @A2
				DRAWING No. (-9)A001	DATE 14/02/24
					REVISION -

**GRANT
ERSKINE
ARCHITECTS**
Minshull House
67 Wellington Road North
Stockport
SK4 2LP

info@granterskinearchitects.com
www.granterskinearchitects.com
Grant Erskine Architects Limited Reg. No. 07477118