



No. 43

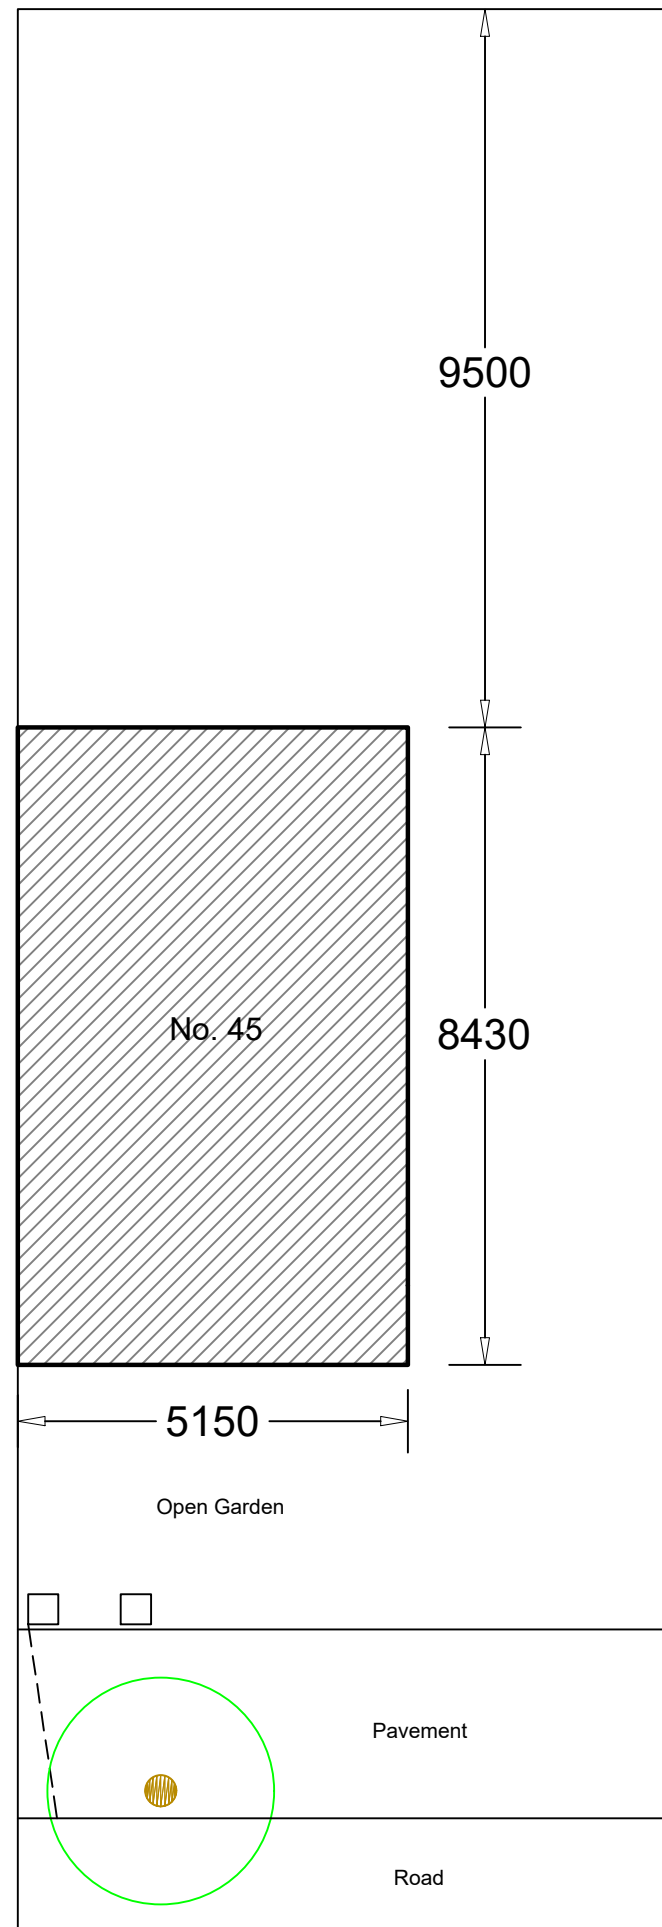

Existing Building Block

No. 47

No. 43

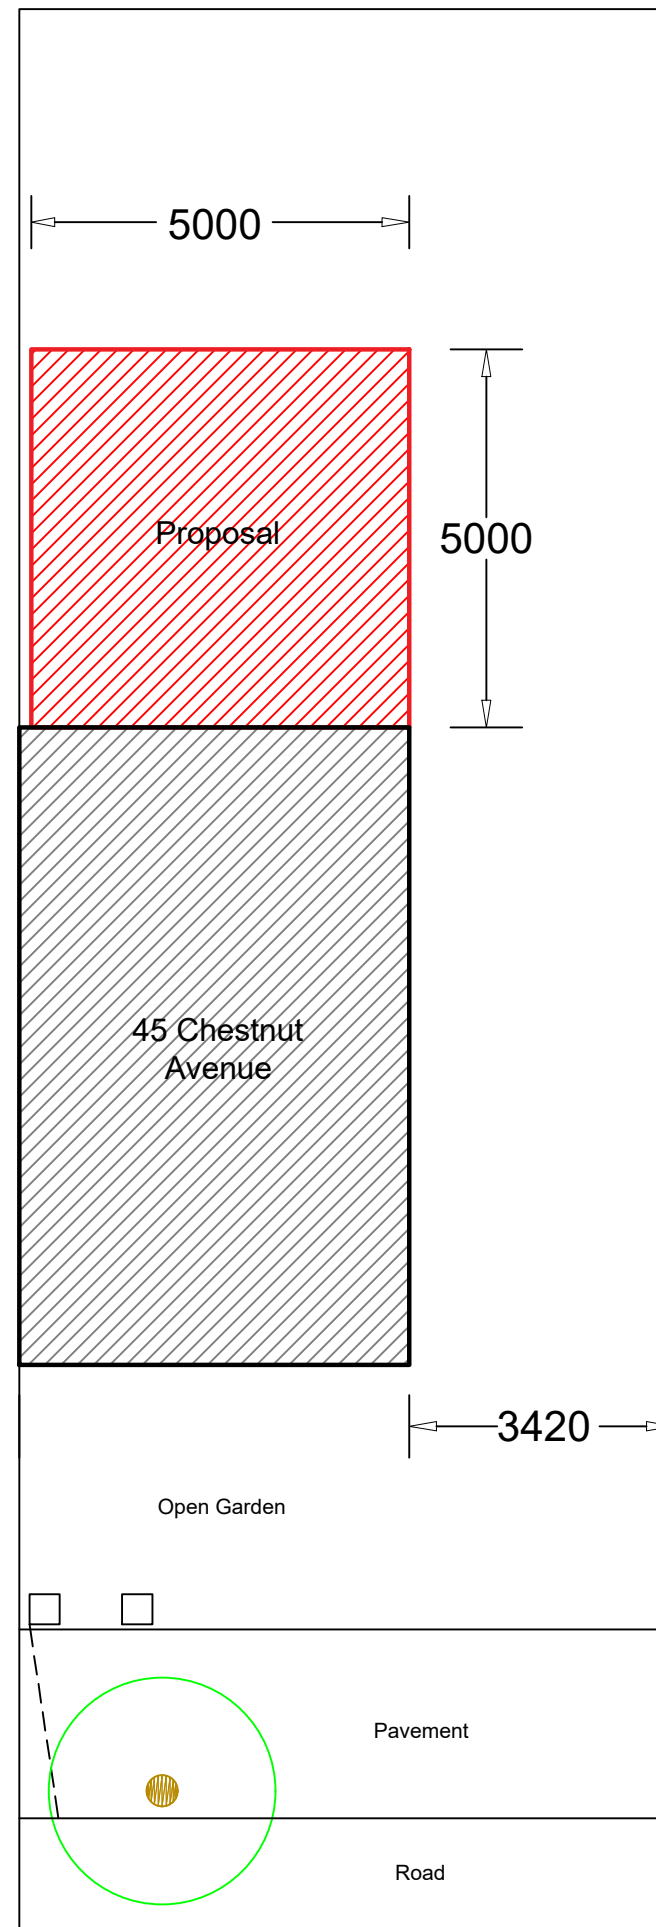

Proposed Building Block

No. 47

Two-Storey
Rear Extension

45 Chestnut Avenue
Bury, BL9 7QW

0m

10m

Scale Bar

Scale 1:100



Drawing Number CA-06-01-26