
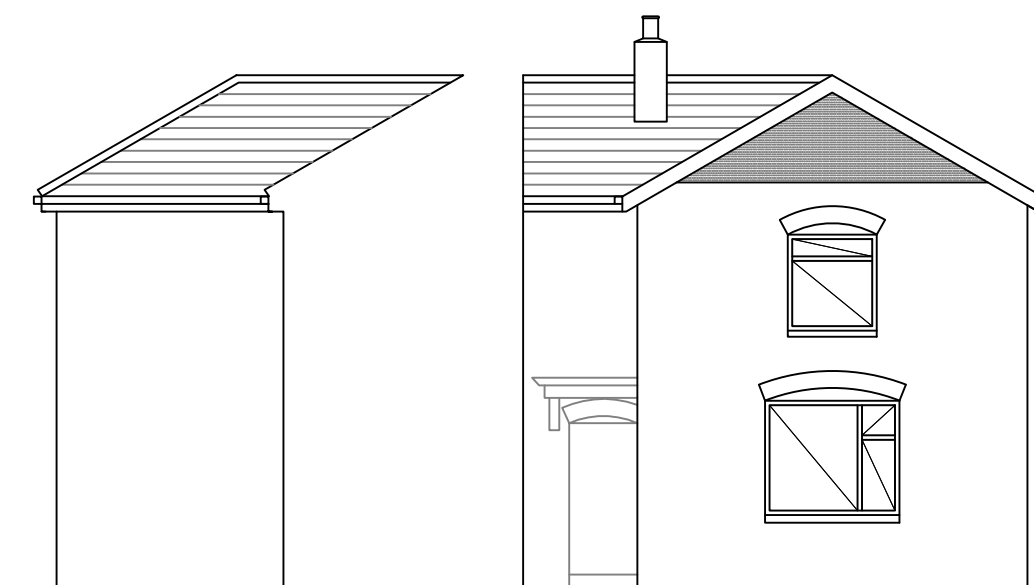
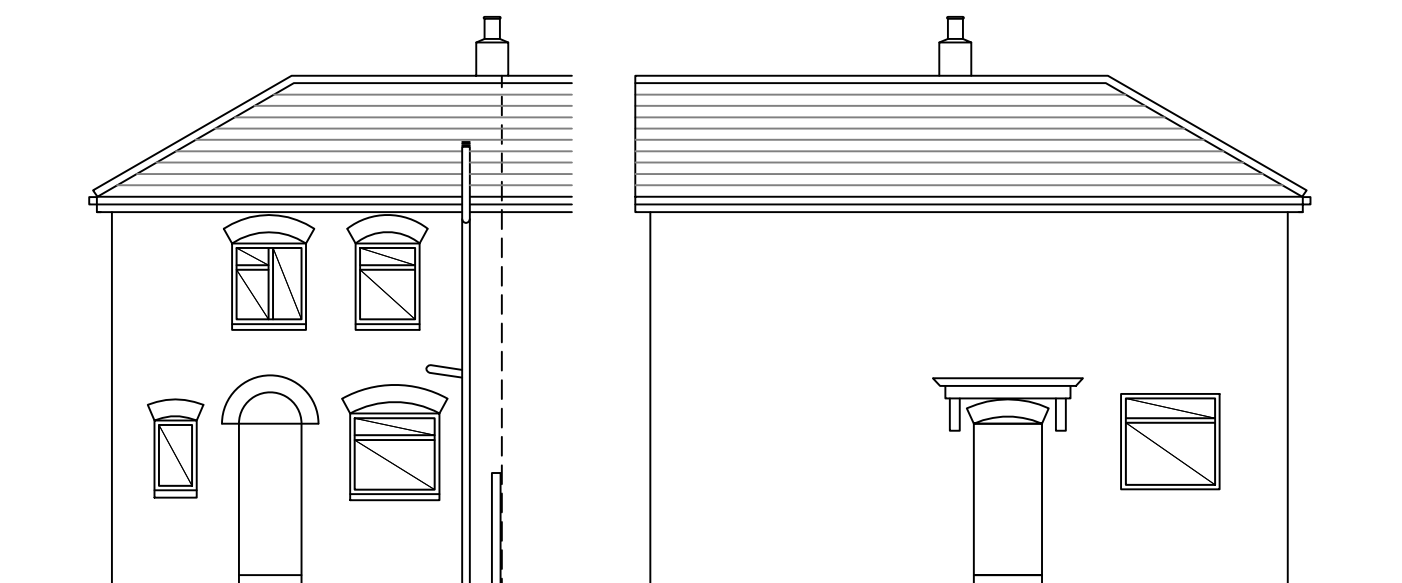
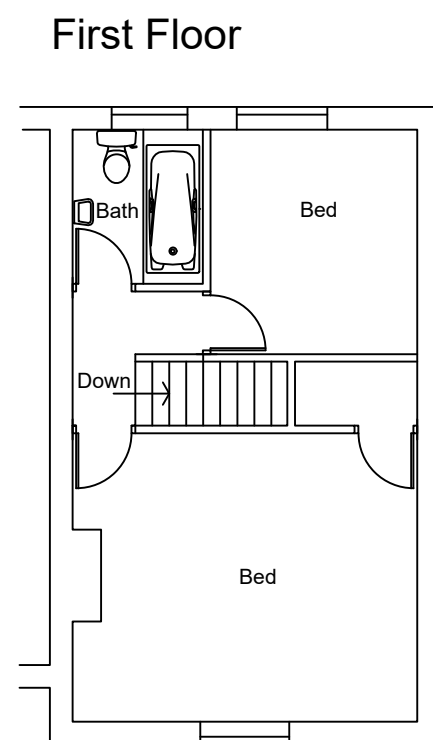


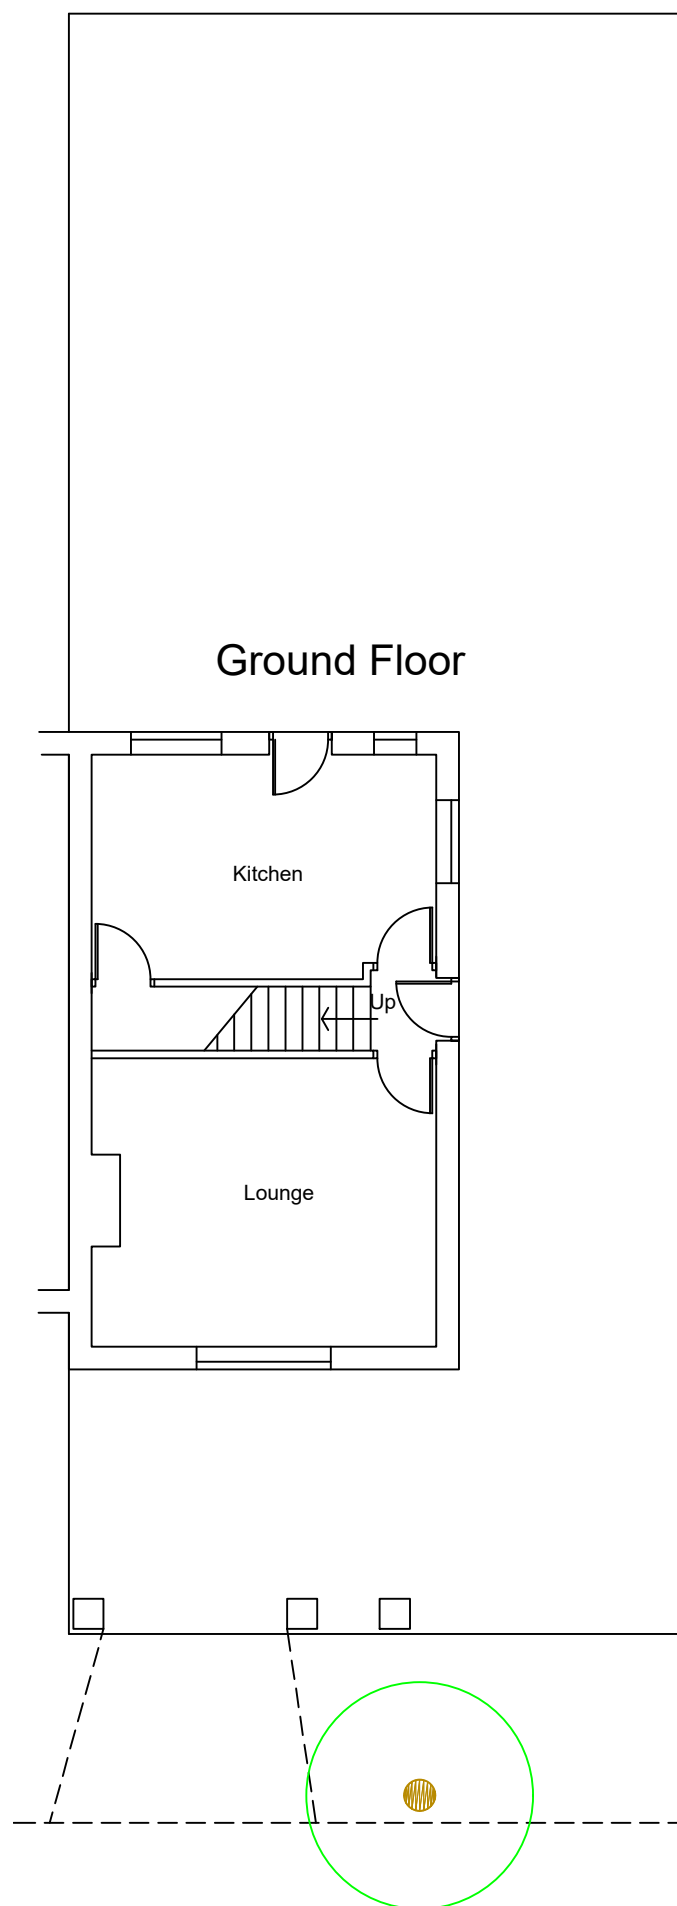

Existing

Two-Storey
Rear Extension

45 Chestnut Avenue
Bury, BL9 7QW

0m 10m

Scale Bar

Scale 1:100



Drawing Number CA-06-01-24