


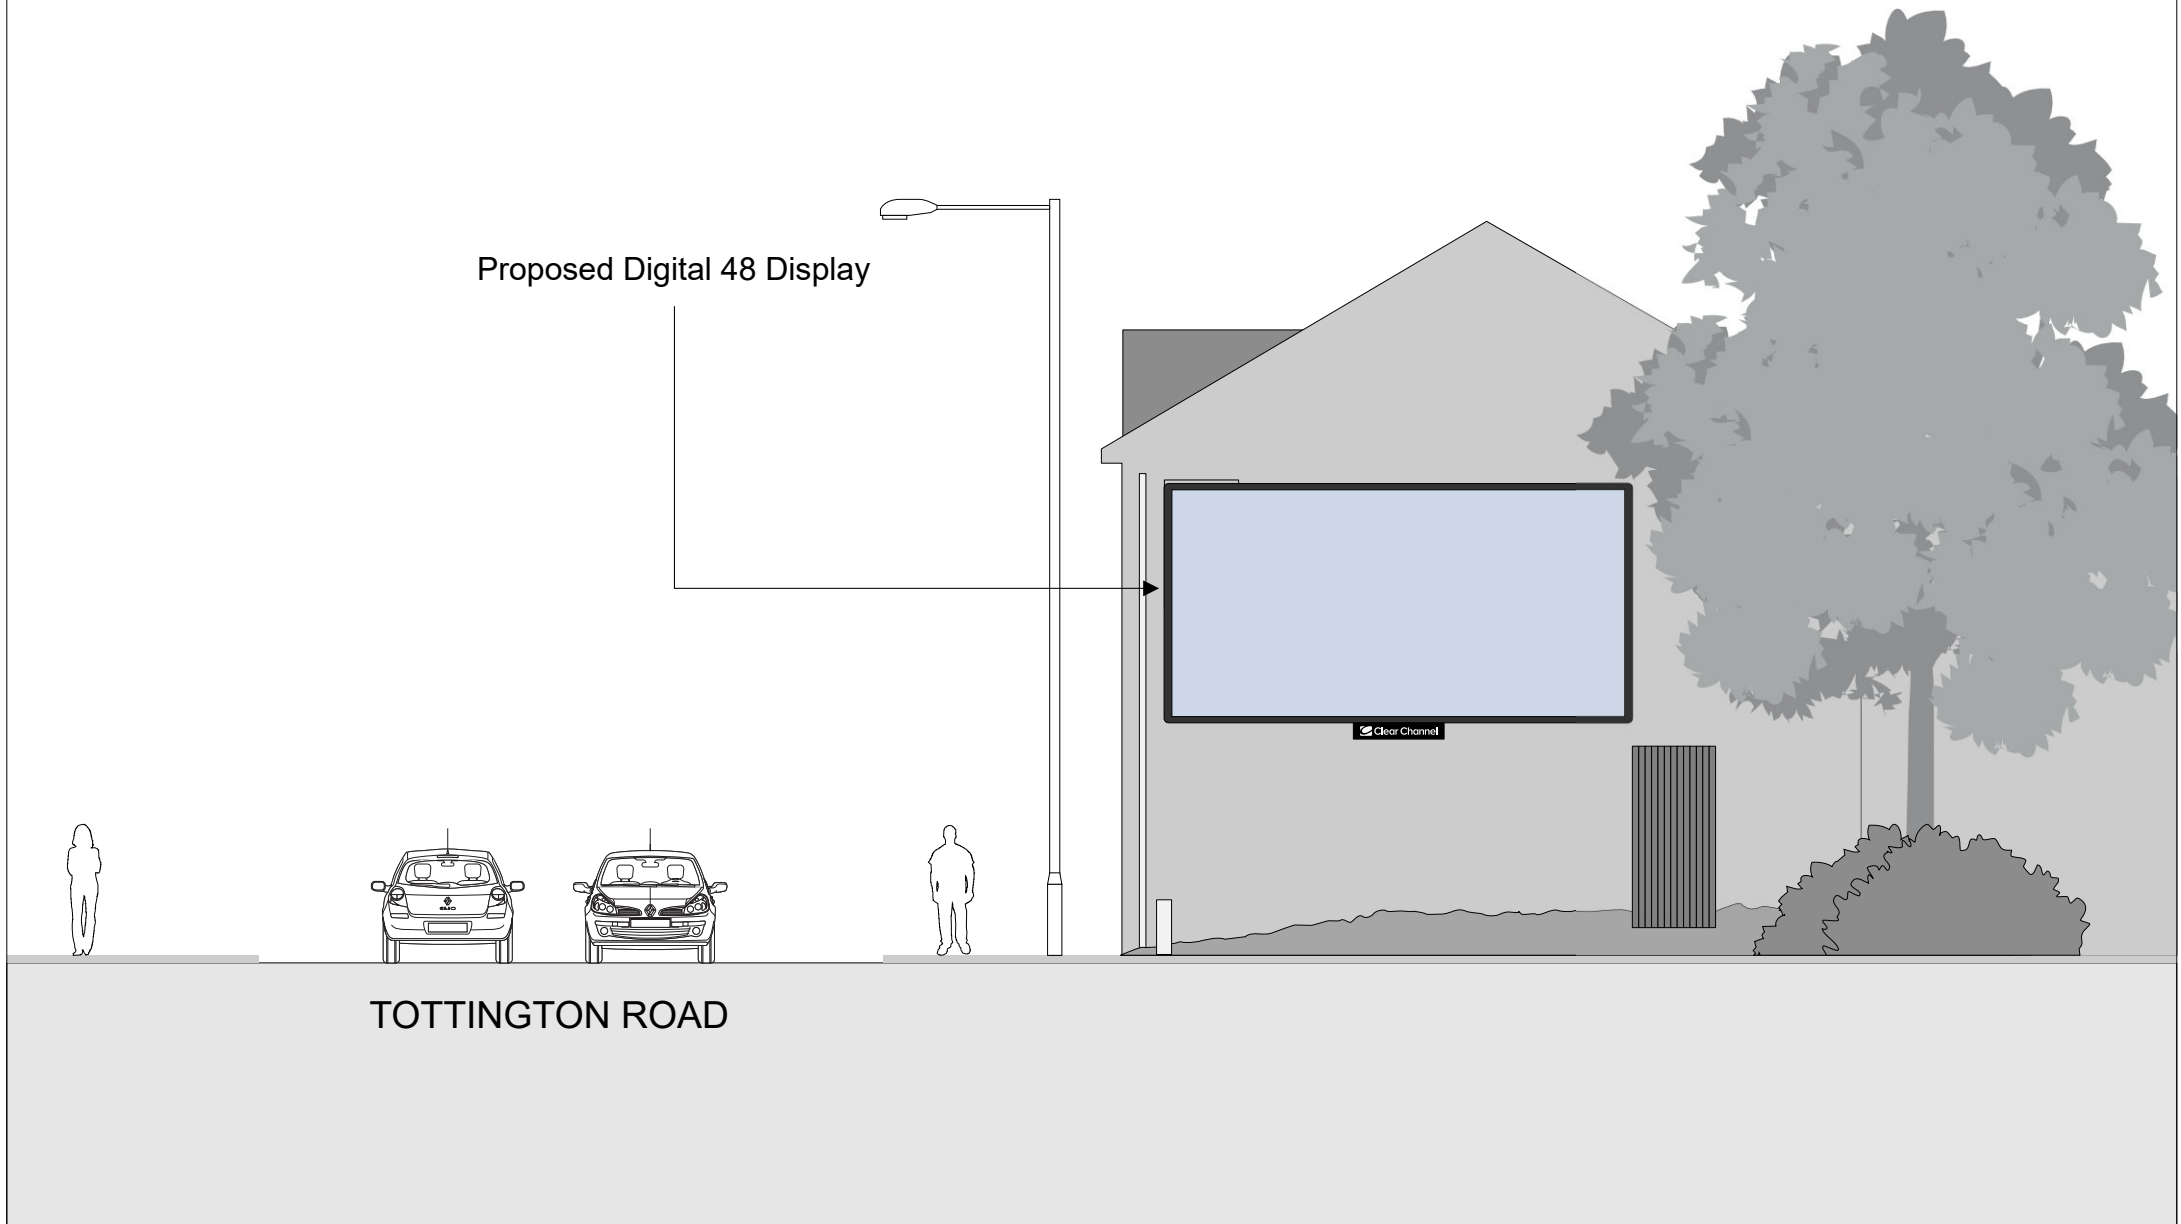

Site:

10 Tottington Road, Bury BL8 1LH

Title:

Proposed Elevation

Date:

22/04/2022

Dwg. No:

PY4271/004

Rev:

Scale: 1:100@A4

0m 2m 4m 6m 8m

