


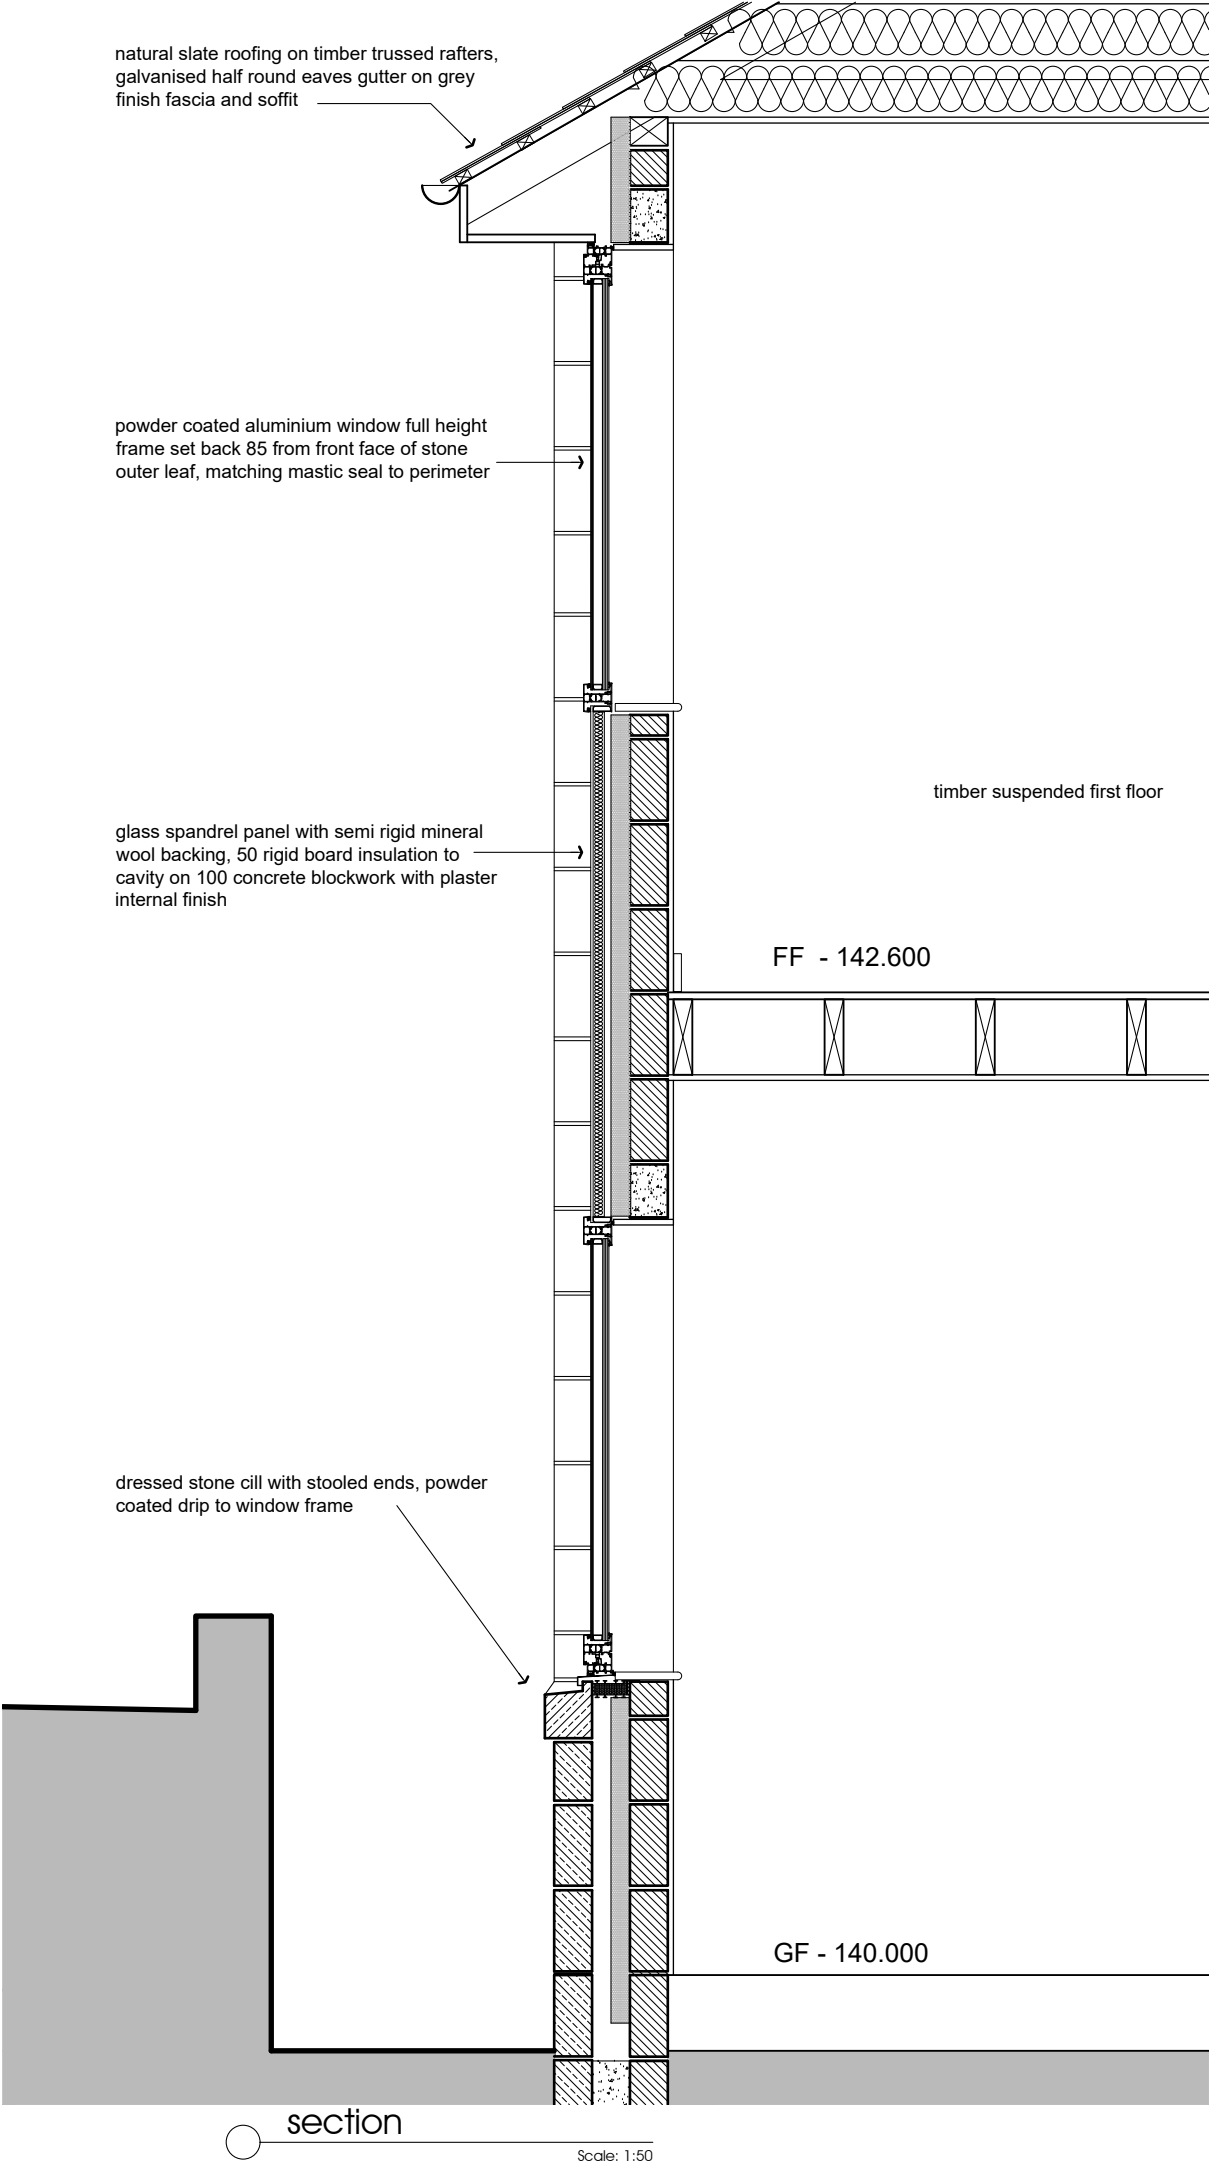

do not scale this drawing

this drawing is the property of SSHARC LTD and copyright is reserved by them the drawing is not to be copied or disclosed to any unauthorized person without express and prior written consent

status
PLANNING

job no

18.02

title

proposed section

scale

1:20 @ A3

date

04.03.2019

project

new dwelling
ramsbottom lane
ramsbottom

client

yarn estates ltd

SSHARC Ltd

drawing number

10.