




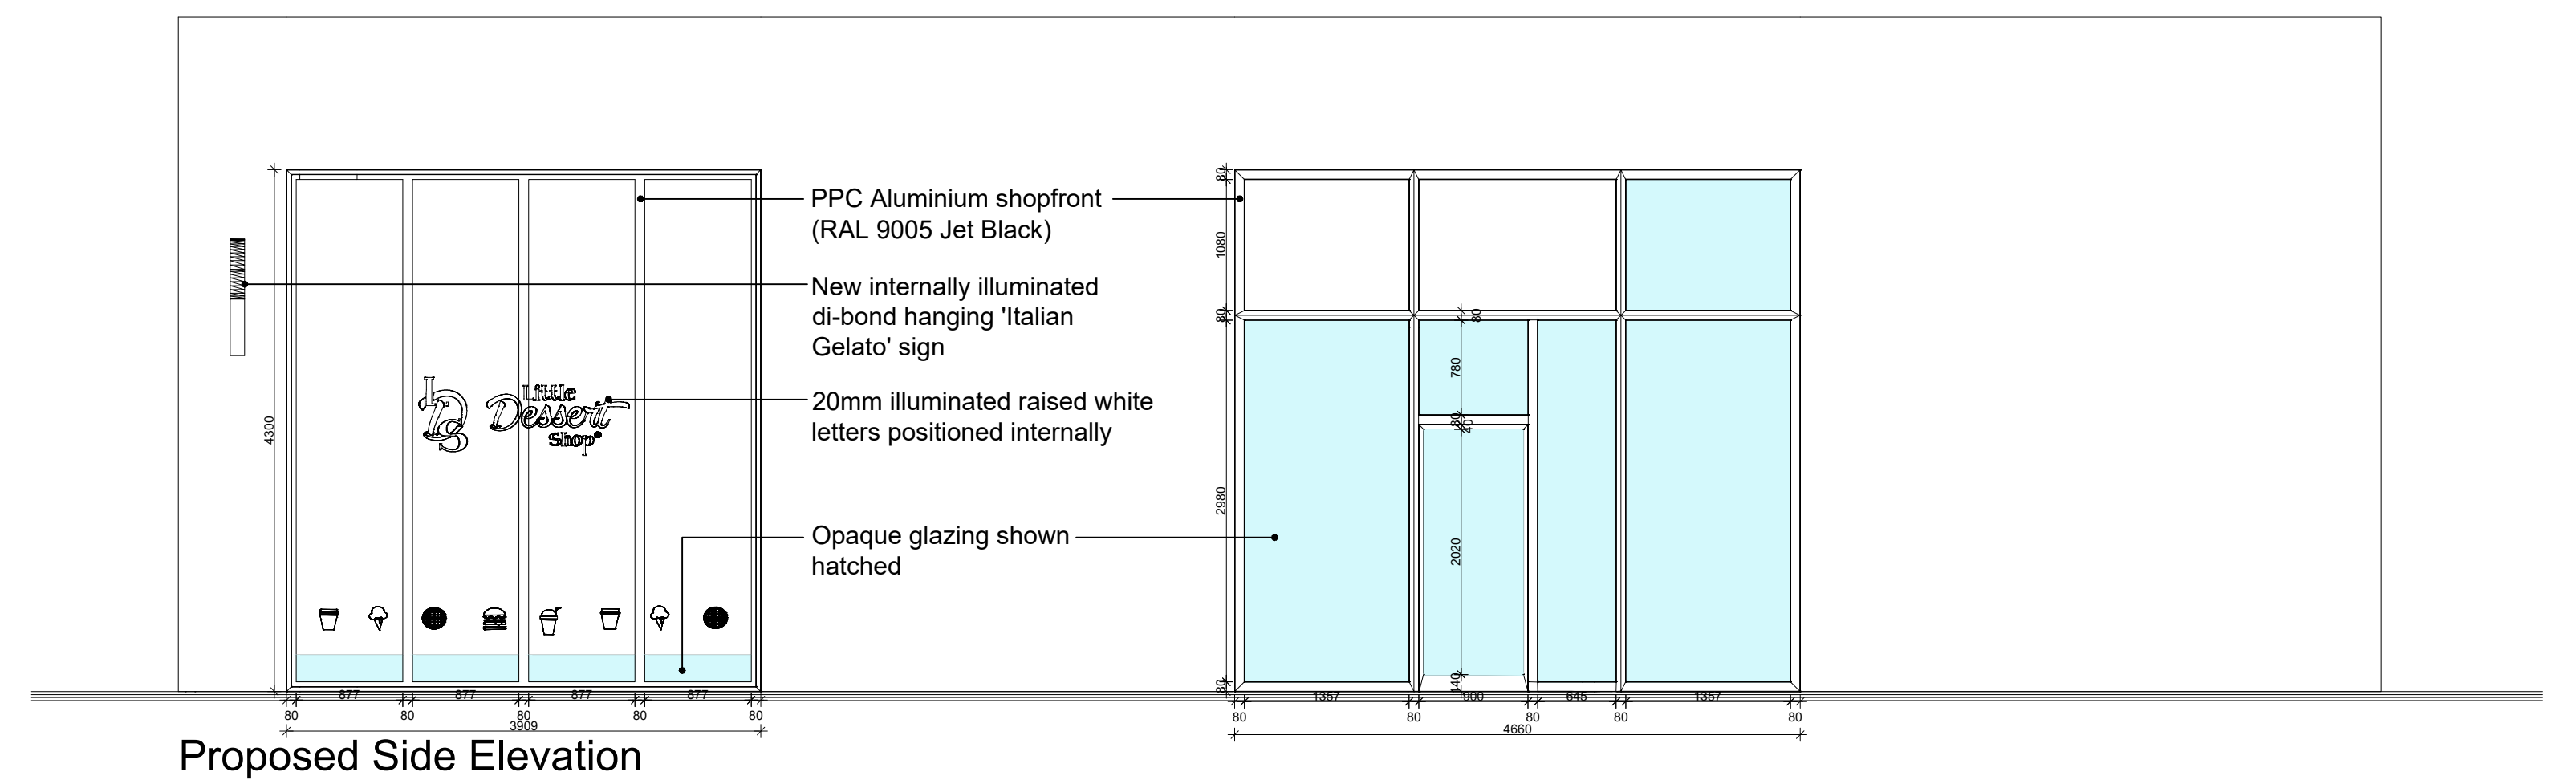

Proposed CGI Elevations - NTS

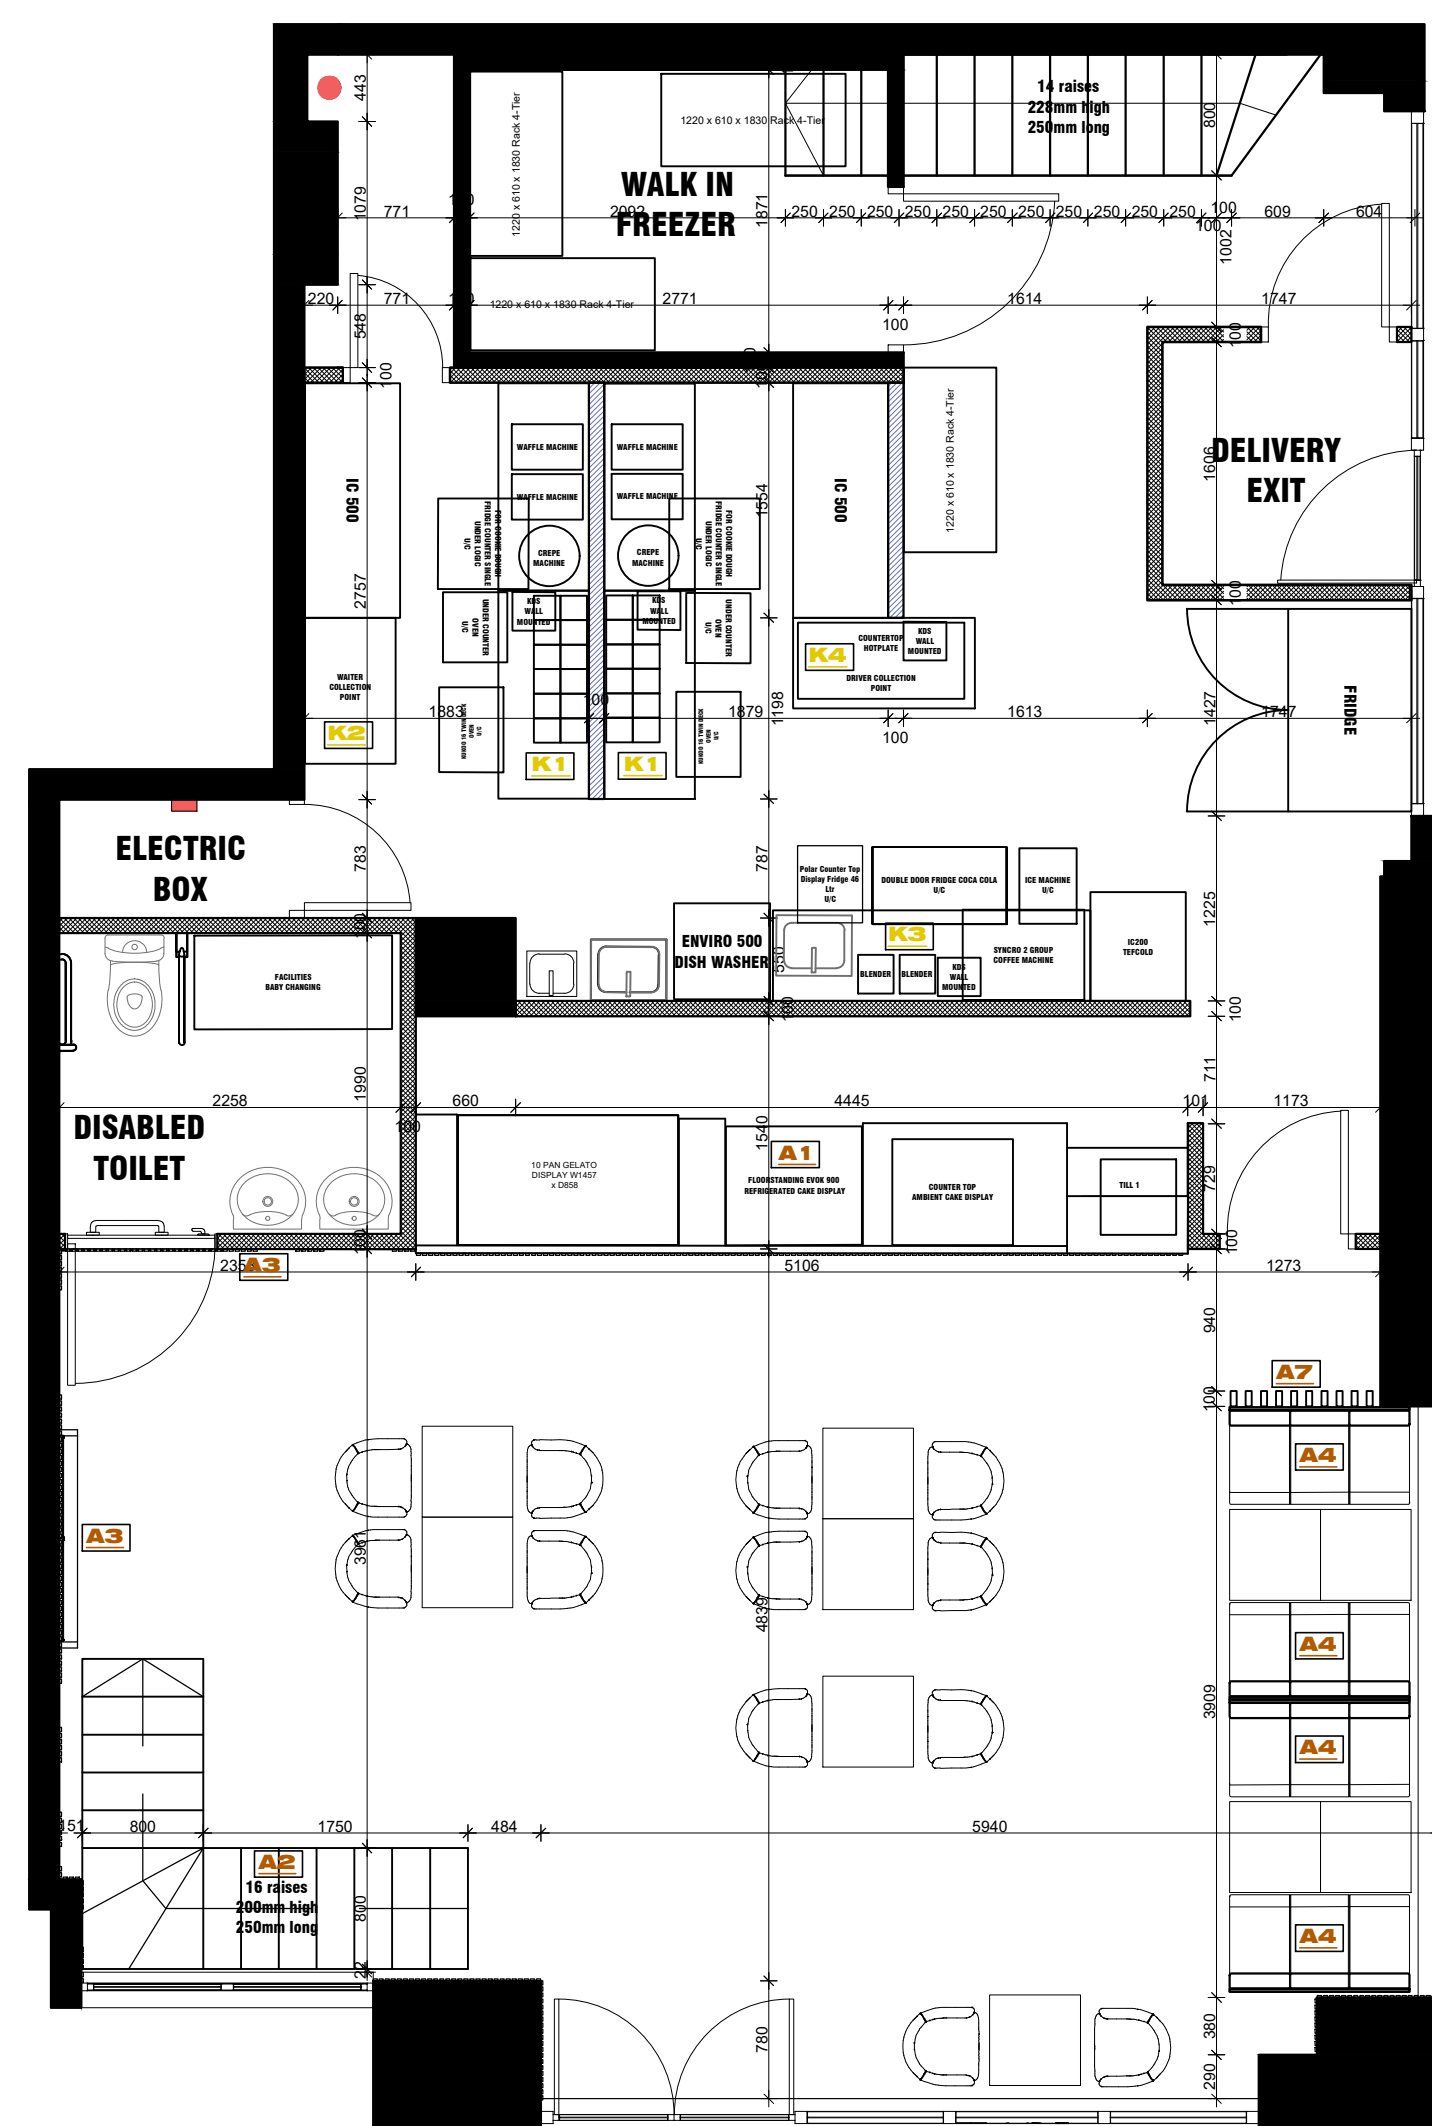


Proposed Ground Floor


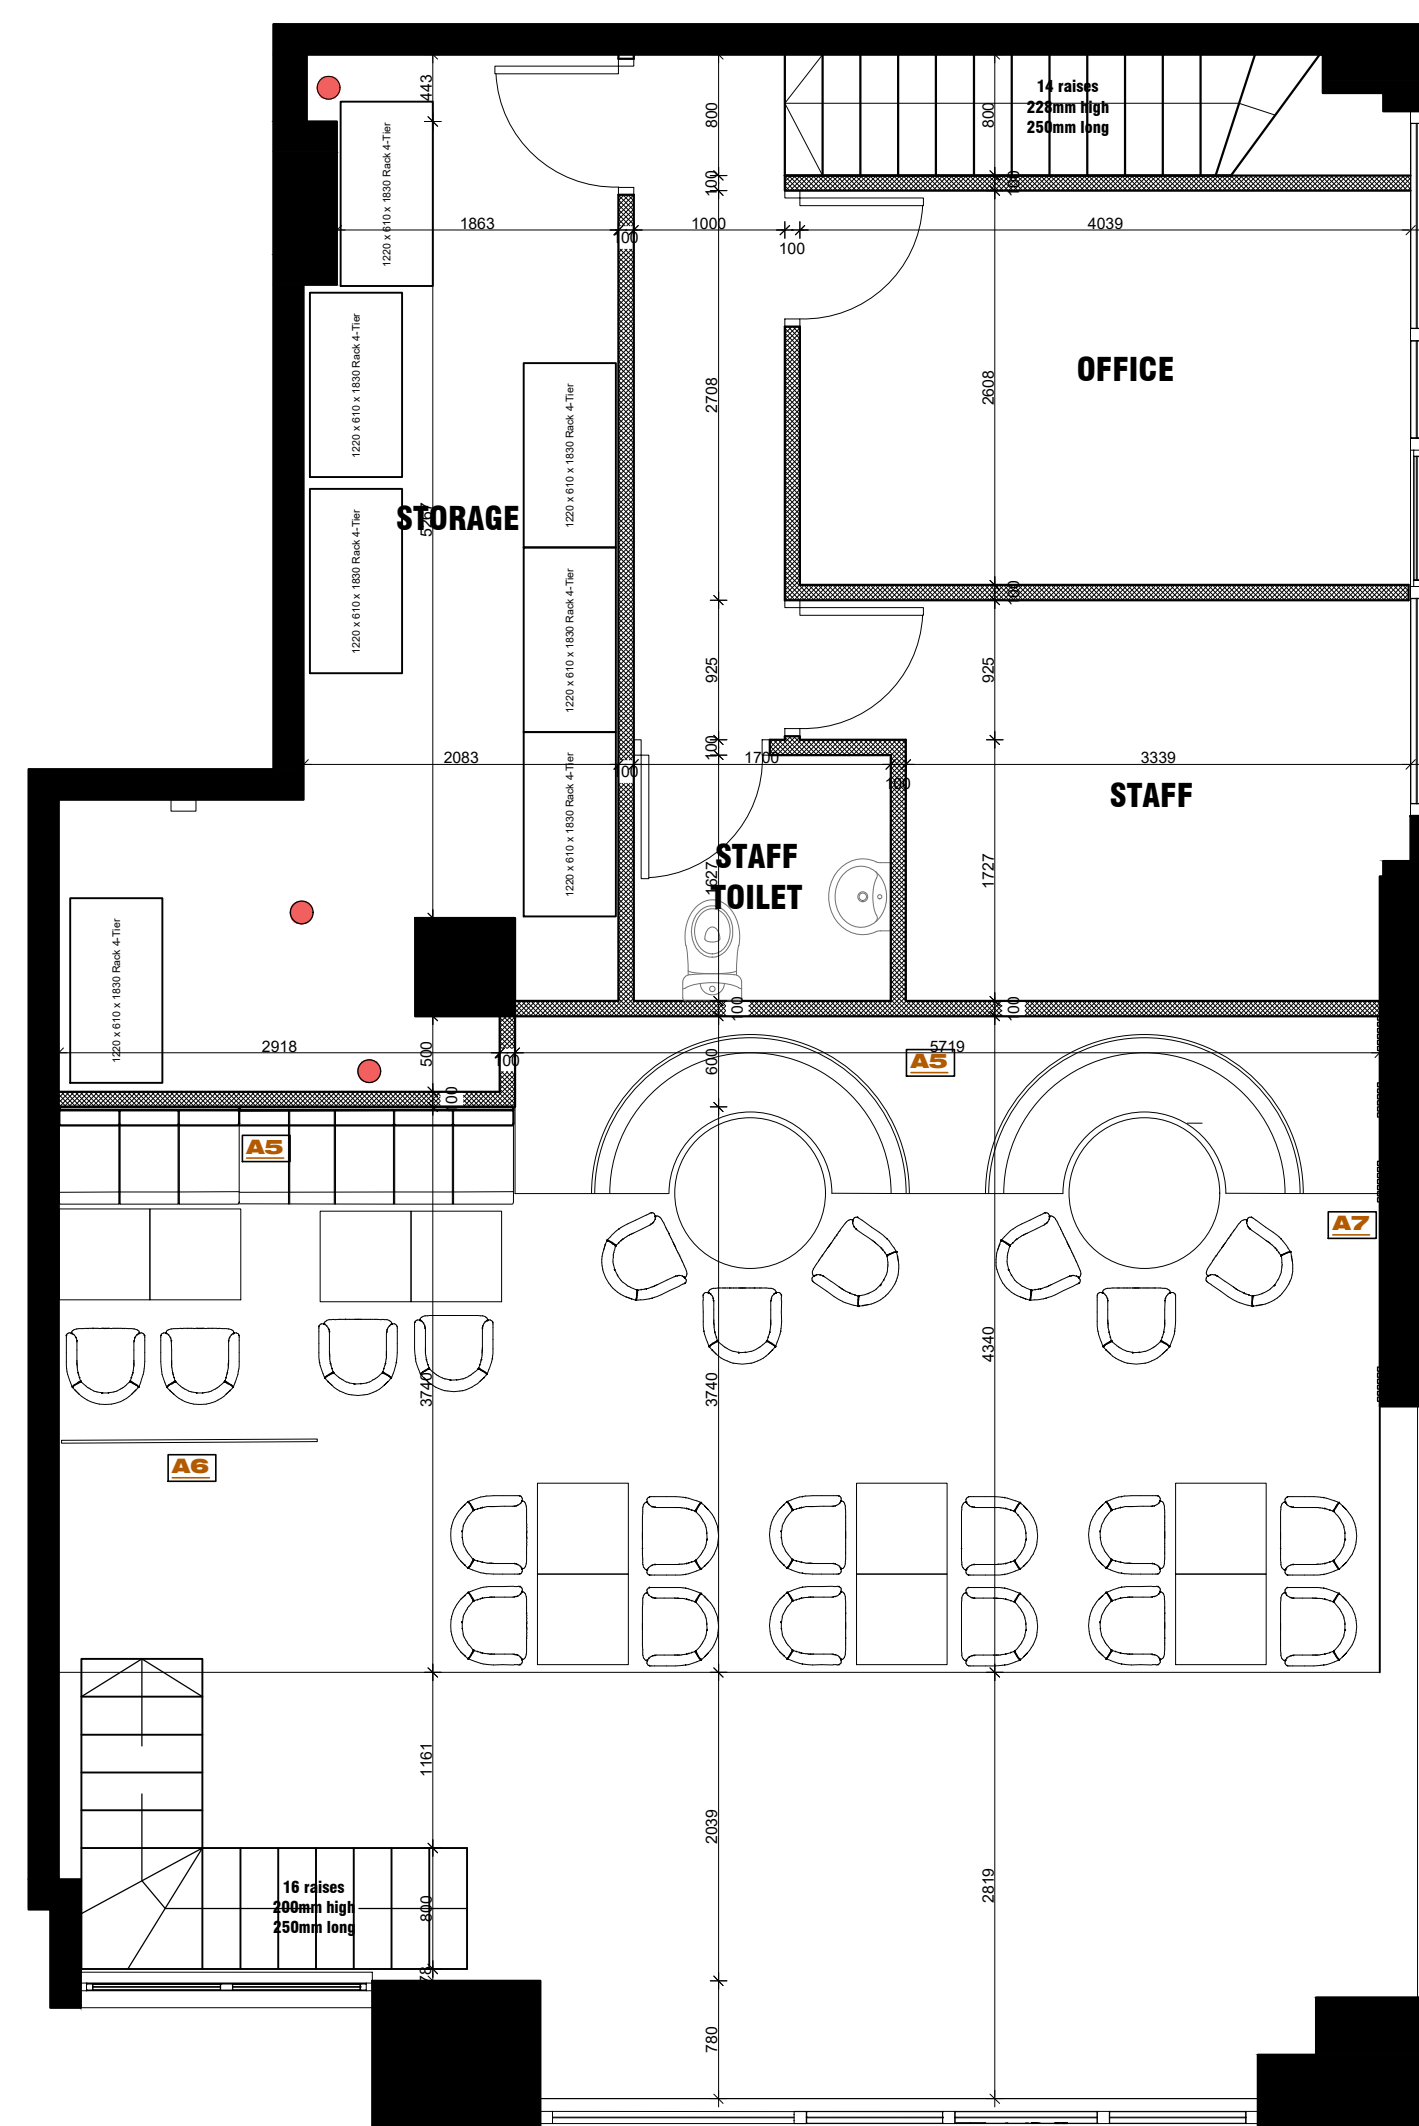


Proposed Mezzanine

- 1 Text faces from 5mm thick 1TL2 opal perspex with step rebate to rear for returns
 - 2 1mm thick pre-painted matt black aluminium returns (matt white internally) bonded to perspex faces.
 - 3 10mm thick black foamex backtrays with a step rebate and faced with matt white vinyl.
 - 4 White Optika 35 led's 6500k fitted to backtrays with 12V power supply to go through box section.
 - 5 25mm sq. 3mm wall alu/ box section supporting framework to be sprayed Ral 9005 matt black.
 - 6 Tek screw fixings for sign into shopfront curtain wall mullion
- All acrylic to be 'PERSPEX'.

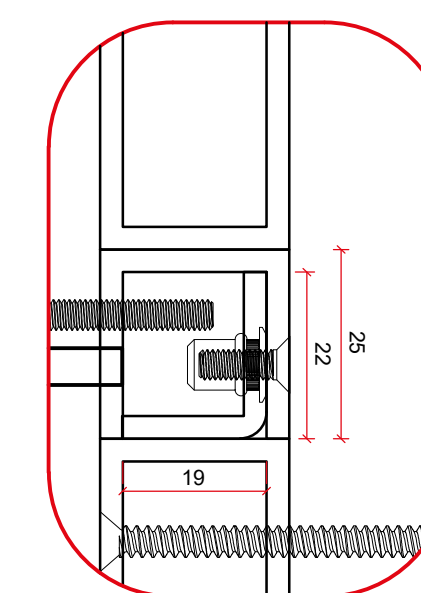

DETAIL A. 1:1

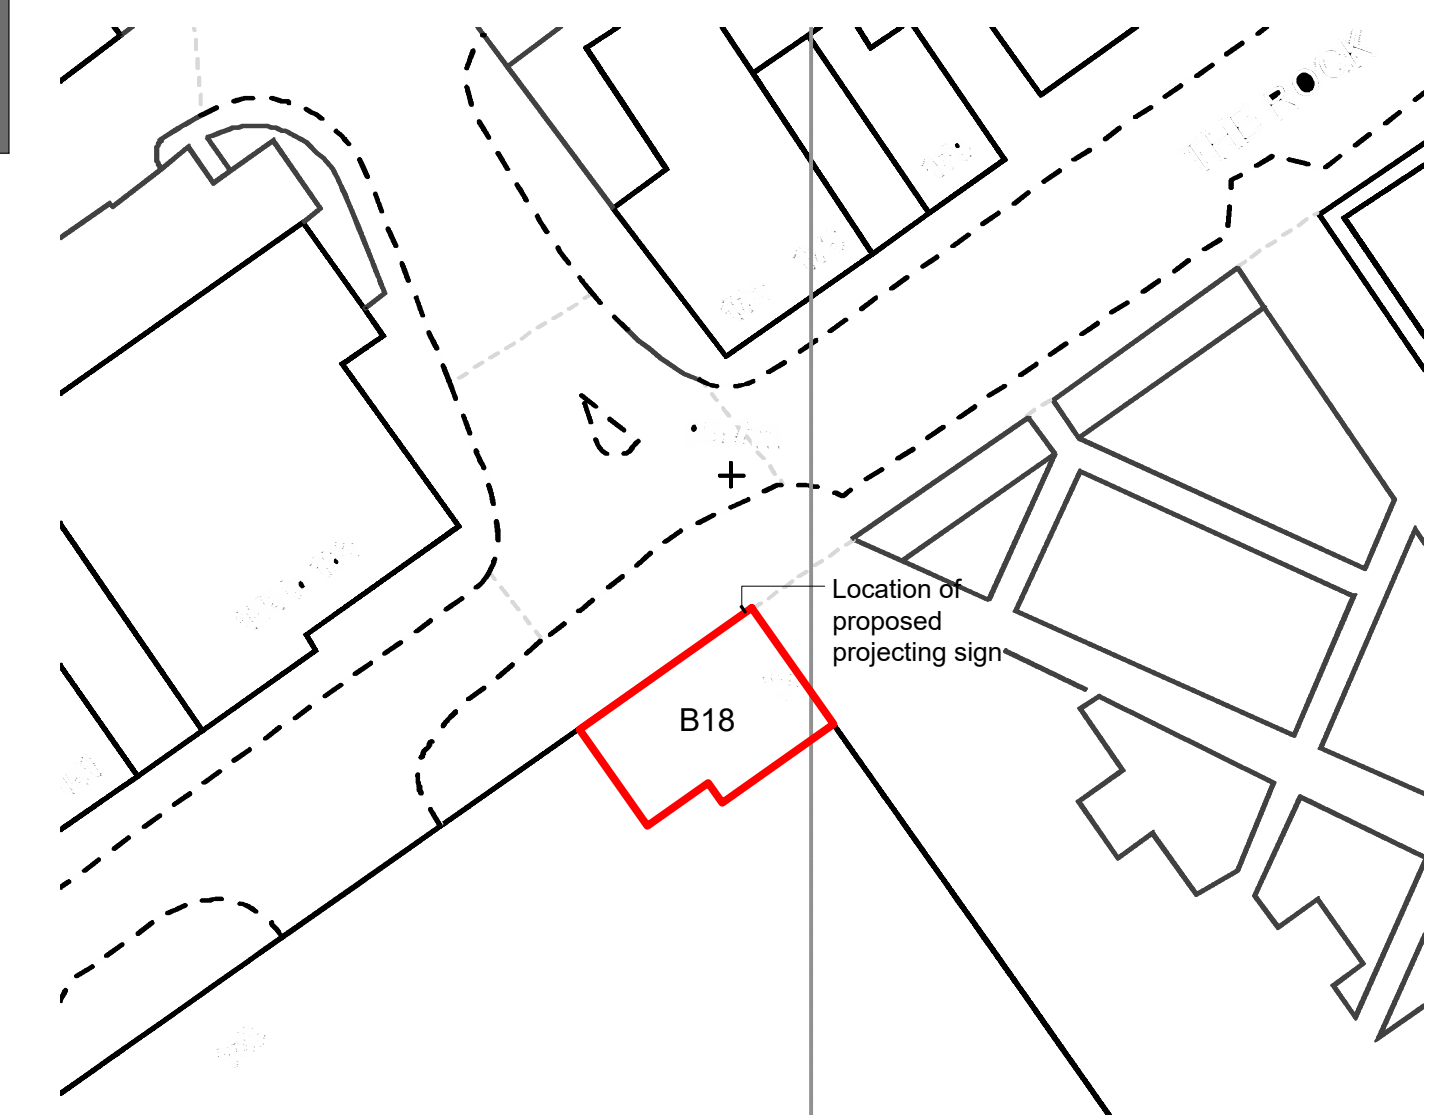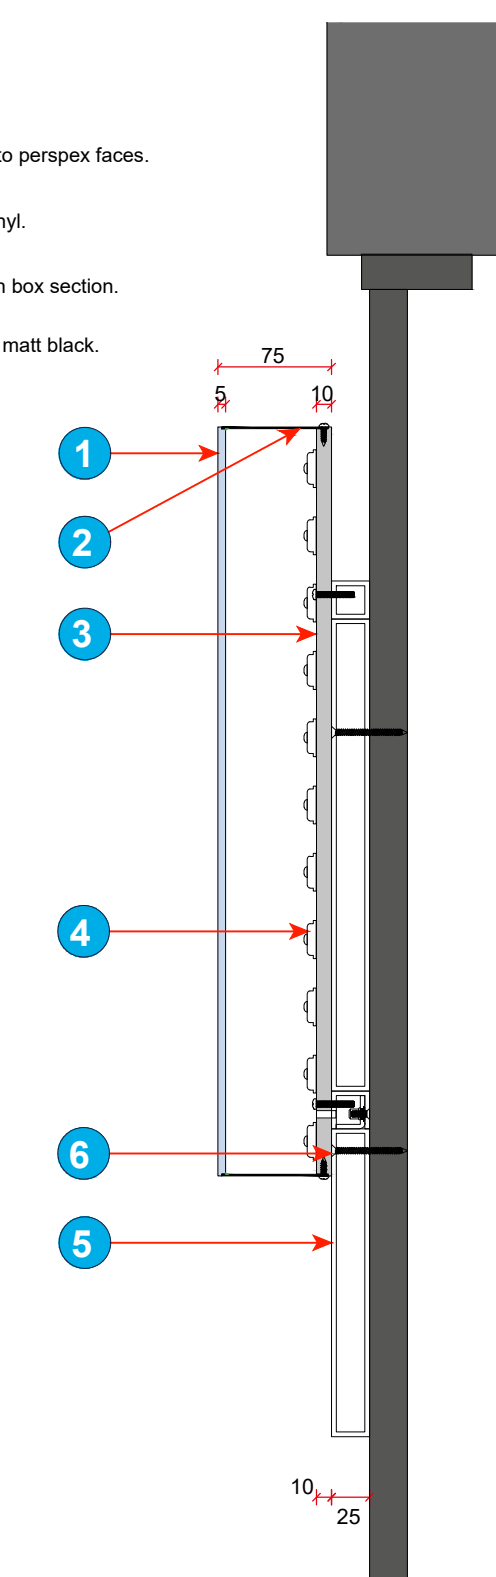

Proposed Block Plan 1:500

MSZ BRANDS PROPOSED PLAN & ELEVATIONS		
FRANCHISEE	M. Basat	
PROJECT TITLE	LITTLE DESSERT SHOP	
LOCATION	Unit B18, The Rock Shopping Centre, Bury	
ARCHITECT/DESIGNER	Mladen Radosavljevic	1:50@A1
REVISIONS		
		SHEET: 002