



HM Land Registry
Official copy of
title plan

Title number **GM947016**
Ordnance Survey map reference **SD7812SW**
Scale **1:1250**
Administrative area **Greater Manchester :**
Bury

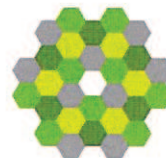

©Crown Copyright. Produced by HM Land Registry. Reproduction in whole or in part is prohibited without the prior written permission of Ordnance Survey. Licence Number 100026316

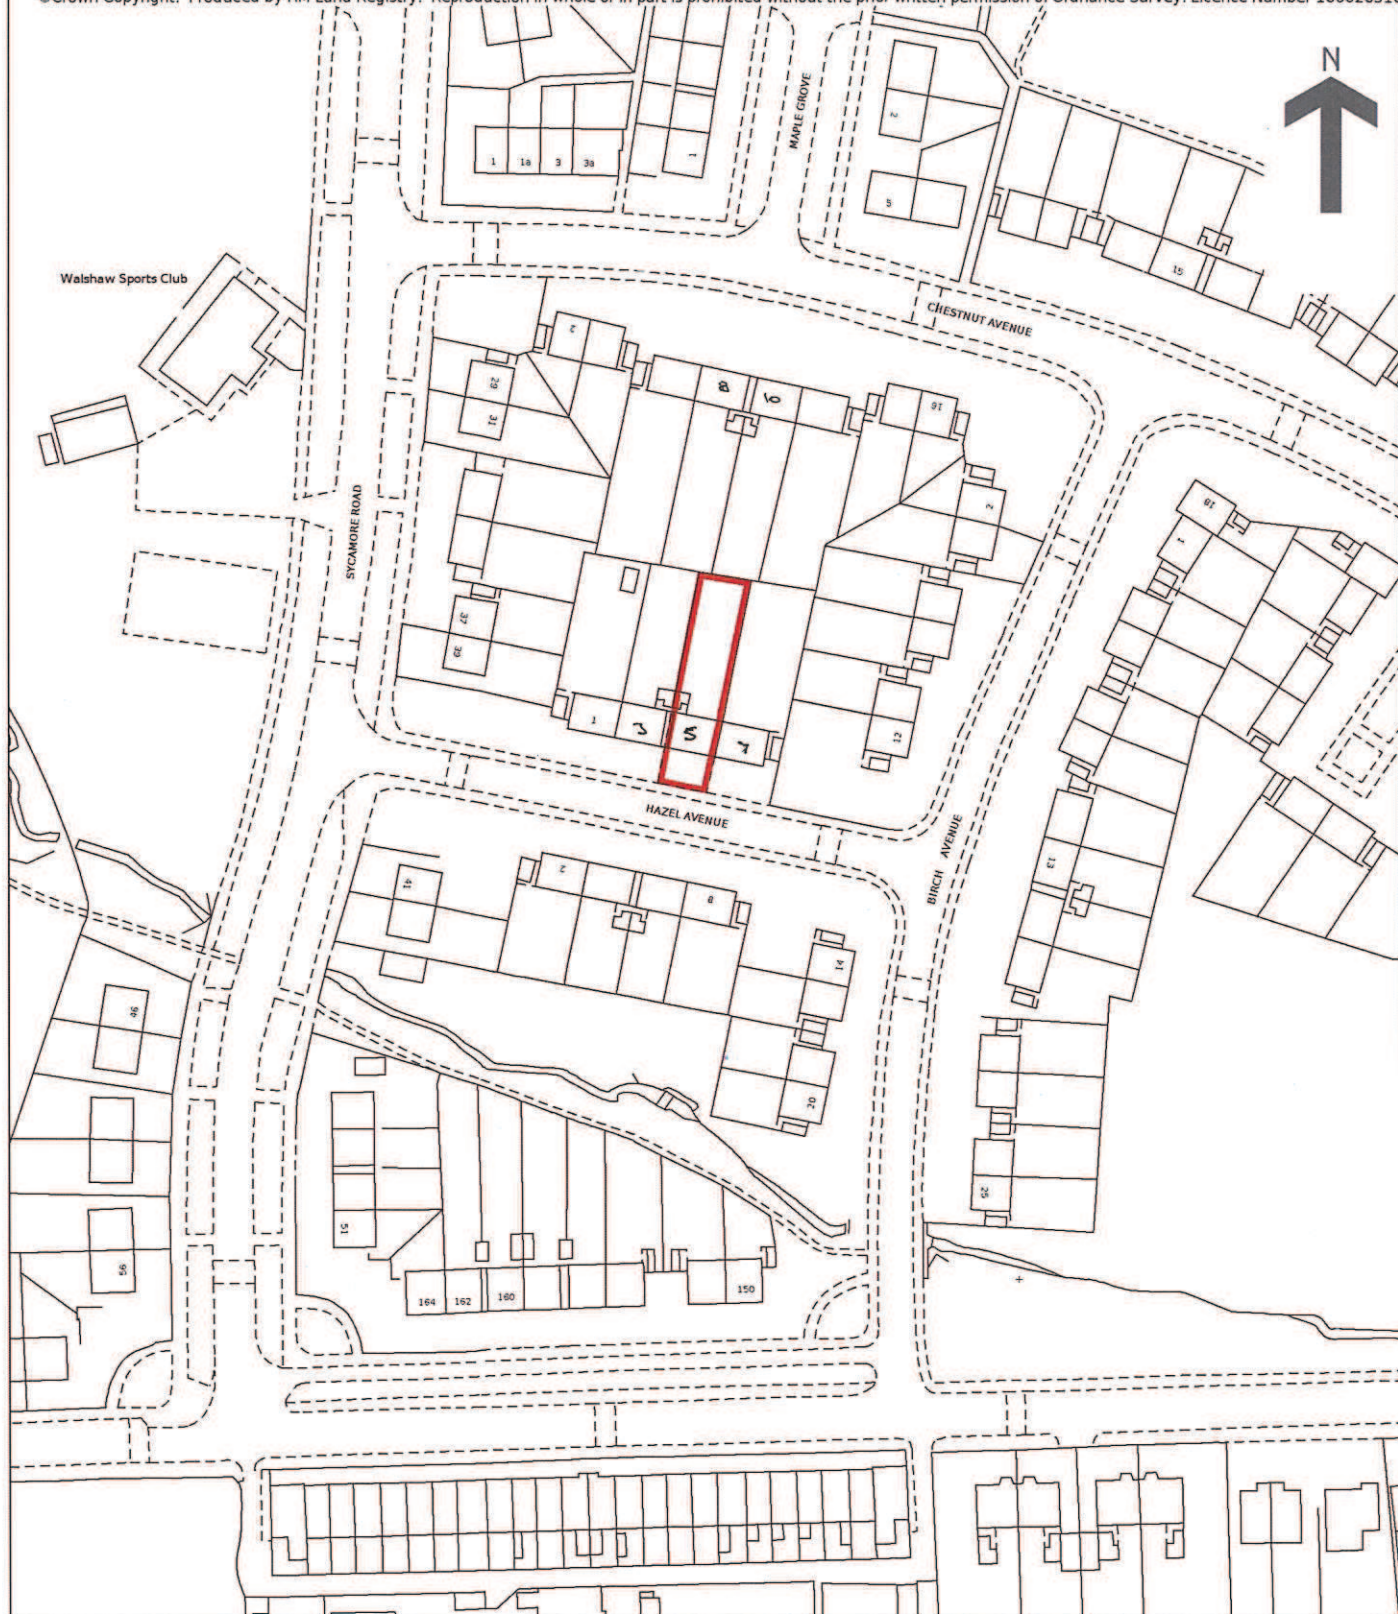

LOCATION PLAN. 1:1250

S HAZEL AVE, TOTTINGTON, BURY BL8 3EQ