




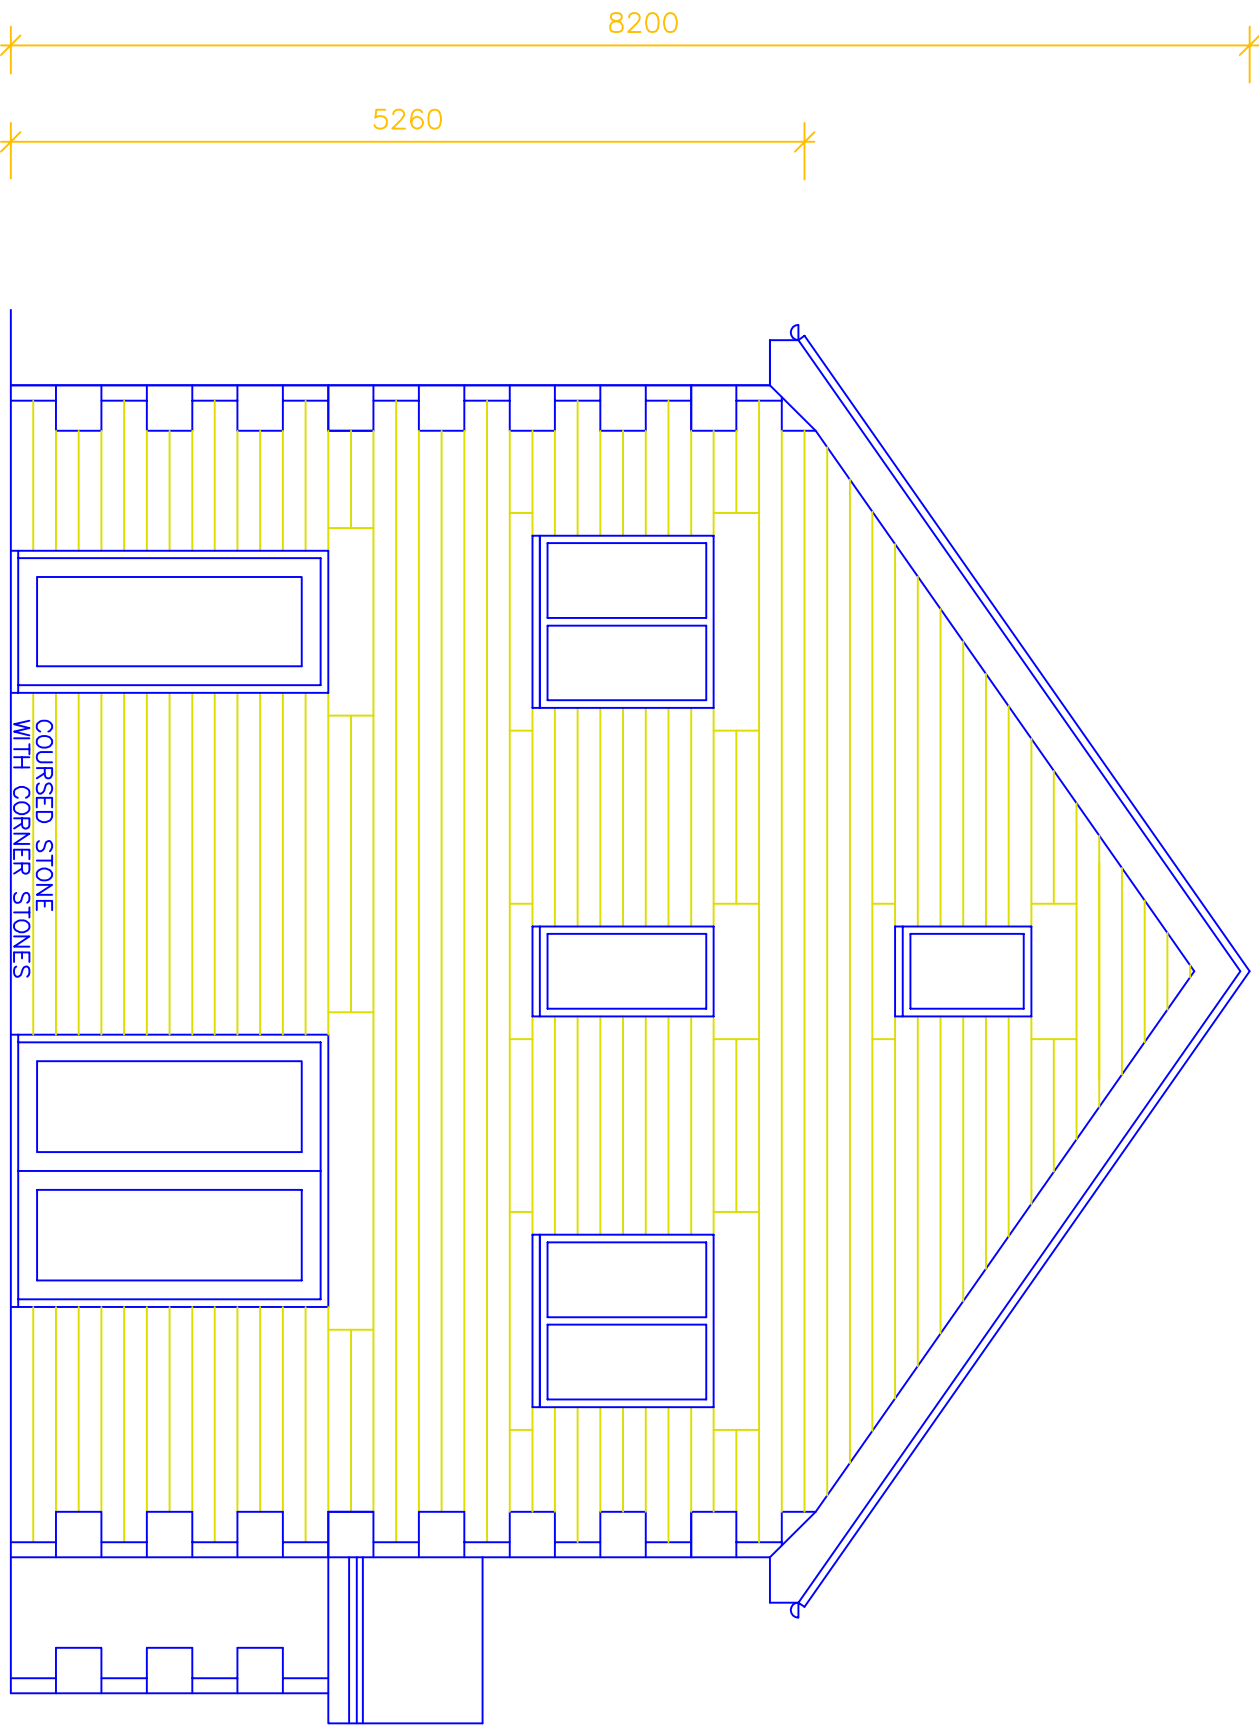


PROPOSED GARDEN ELEVATION

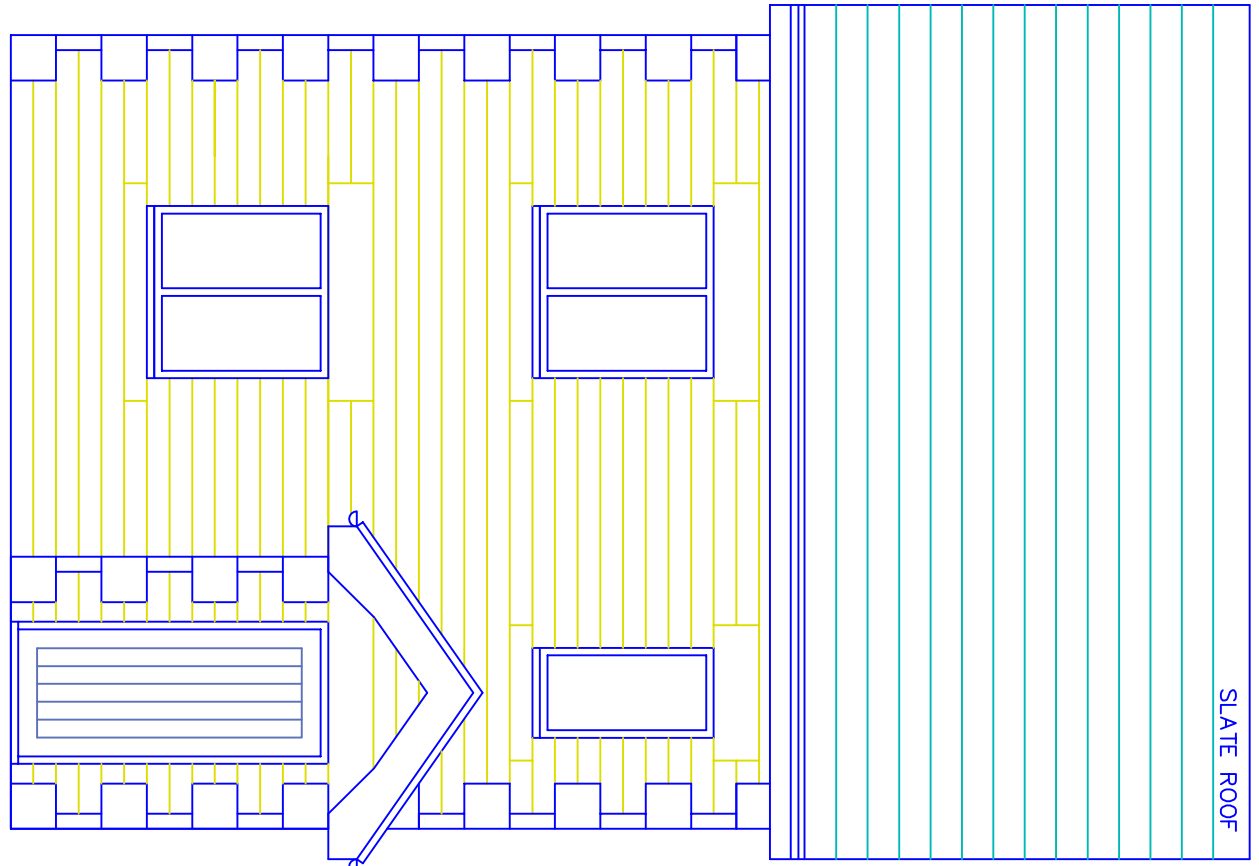


PROPOSED ELEVATION
facing into courtyard

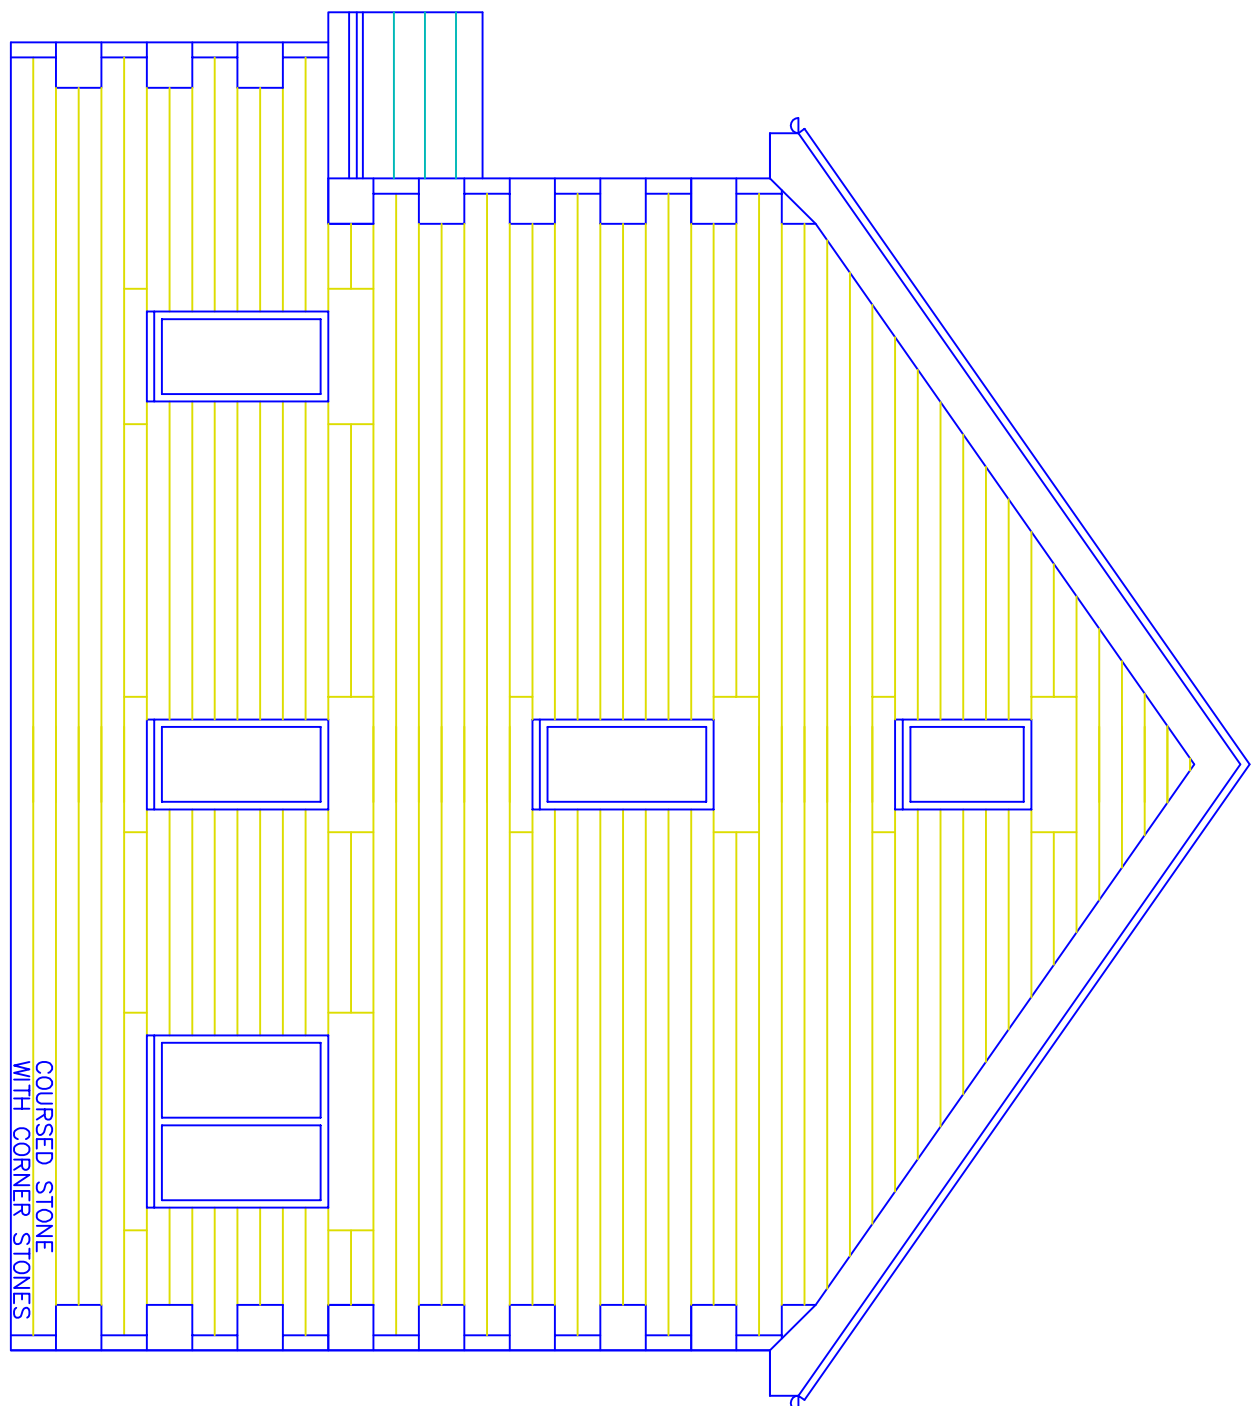


PROPOSED ELEVATION
adjacent parking spaces

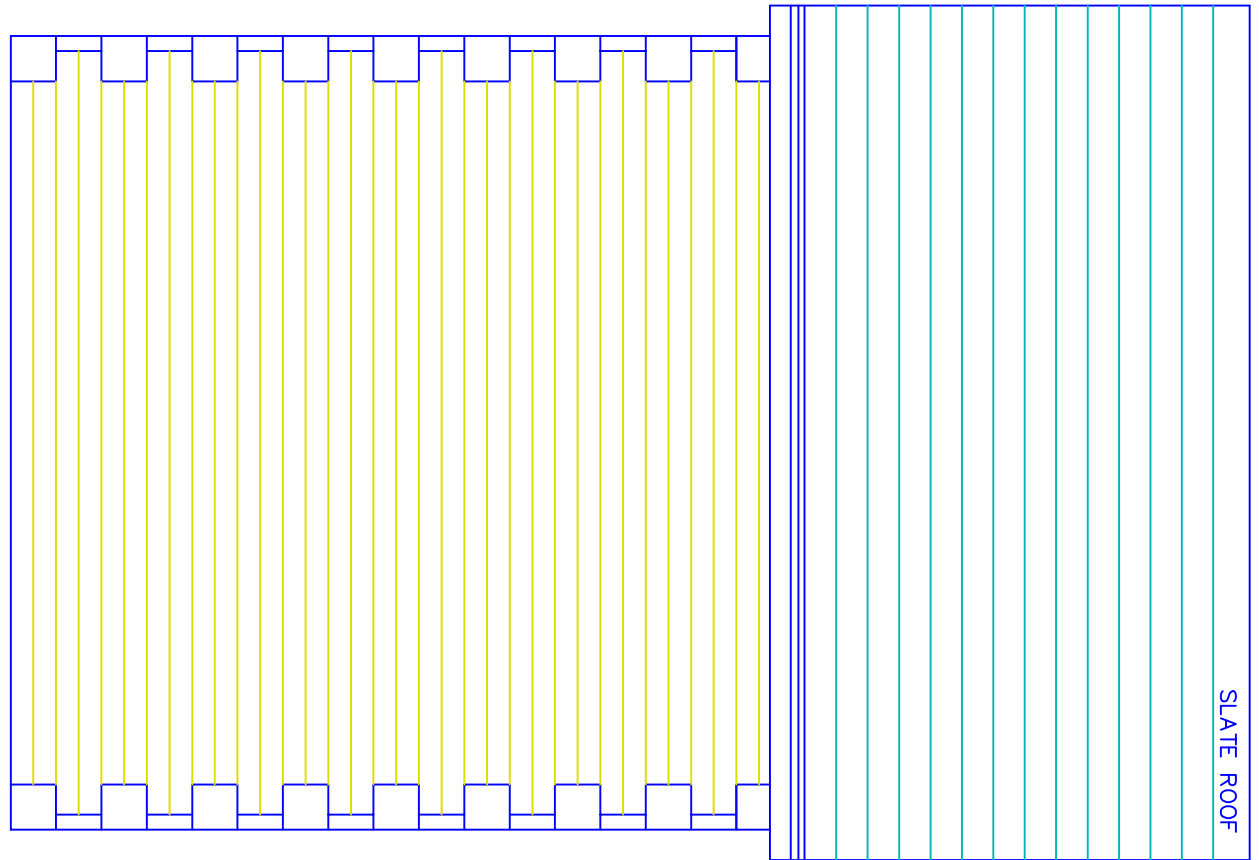


PROPOSED ELEVATION
from Caltha Street

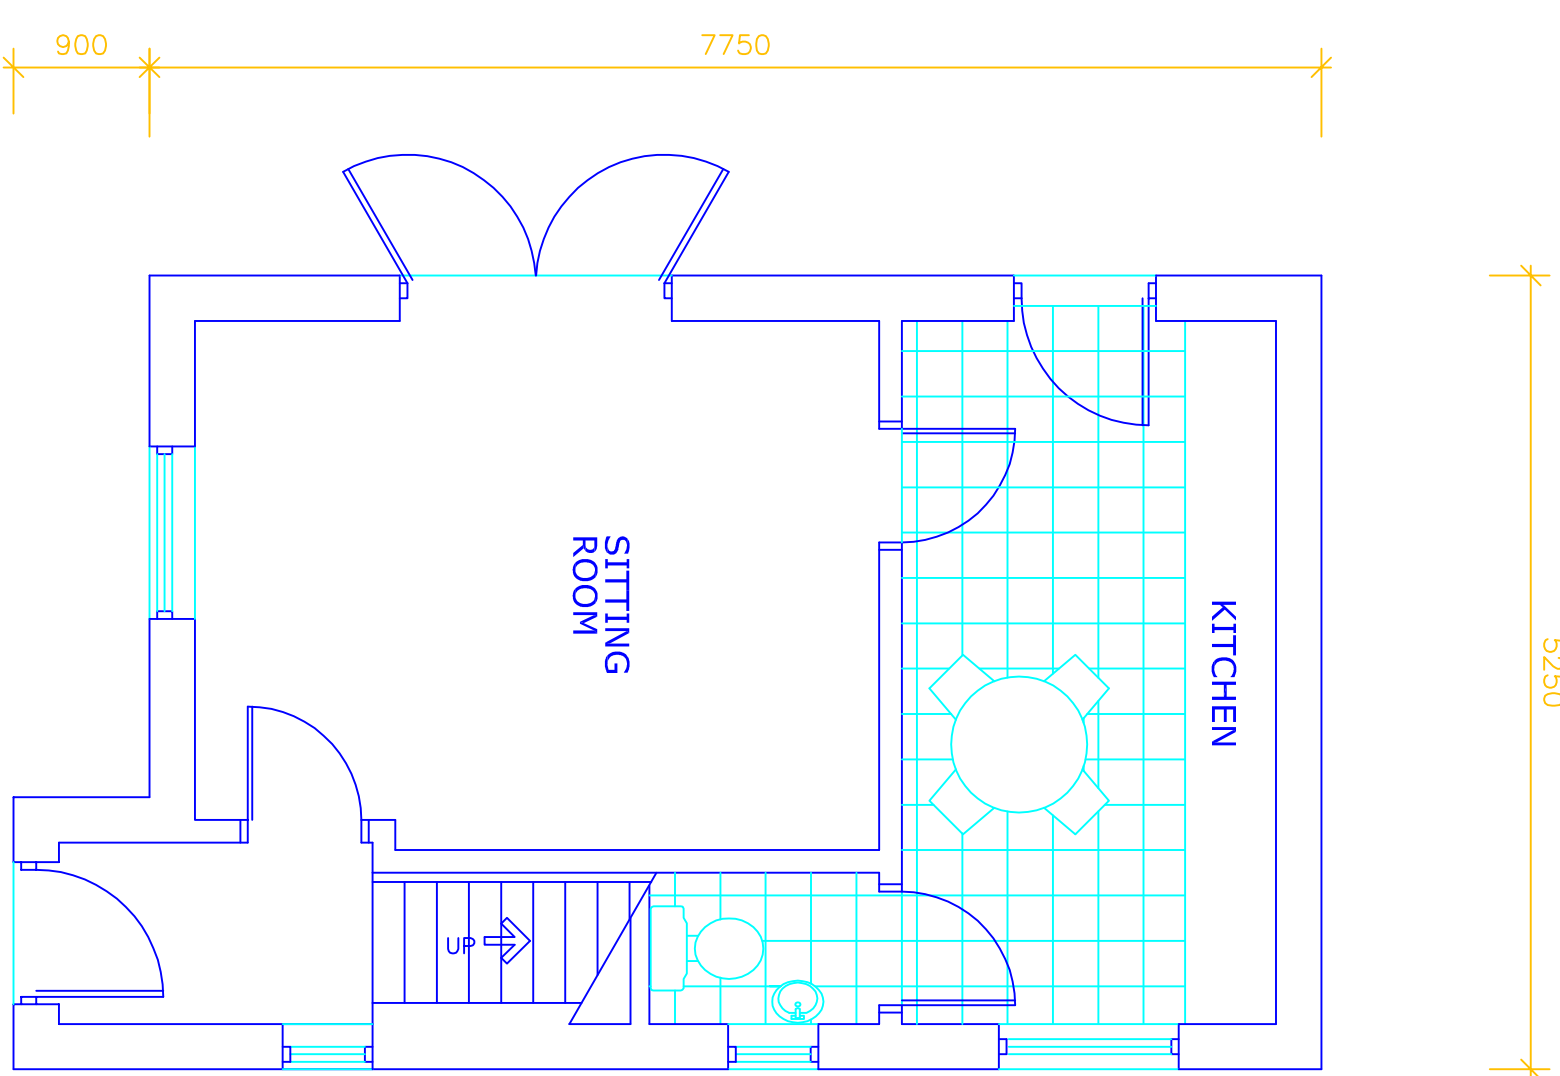


PROPOSED PLAN
GROUND FLOOR

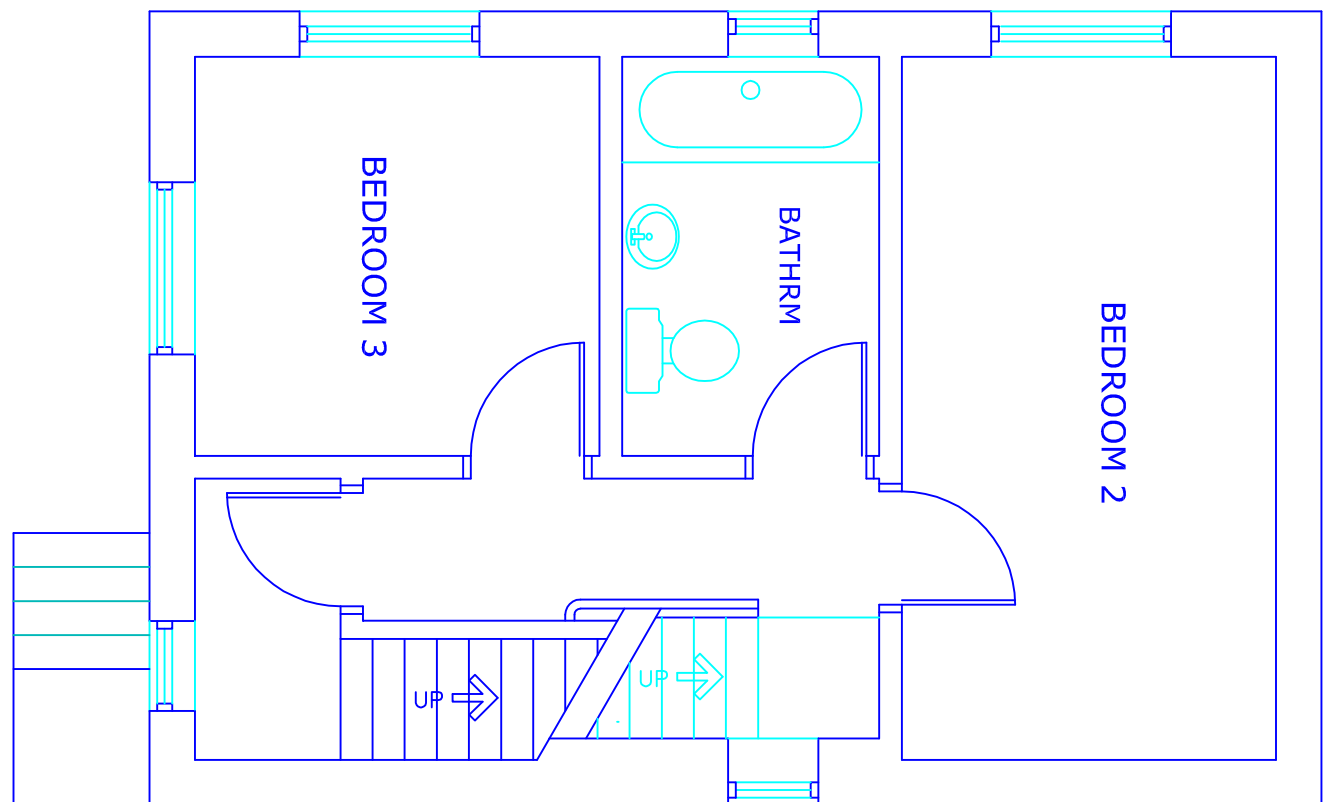


PROPOSED PLAN
FIRST FLOOR

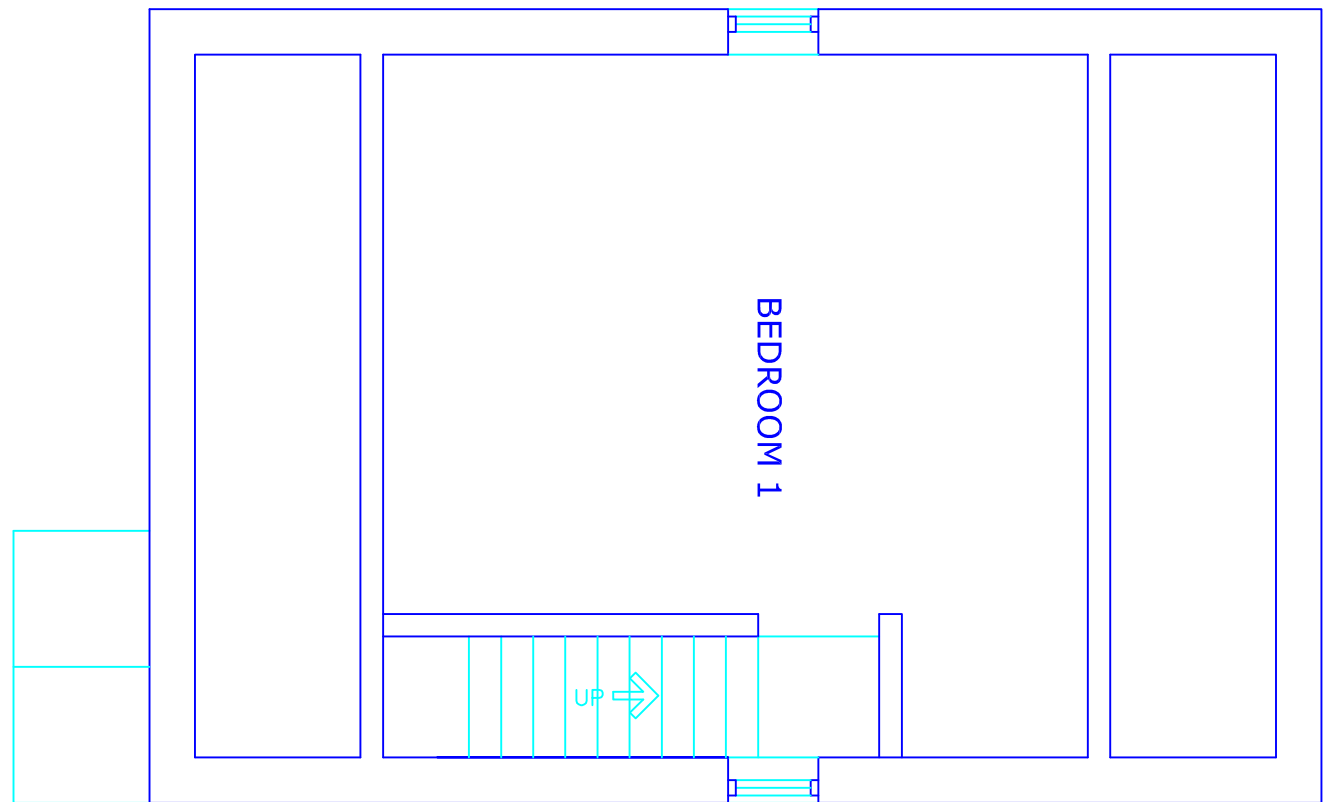

PROPOSED PLAN
SECOND FLOOR

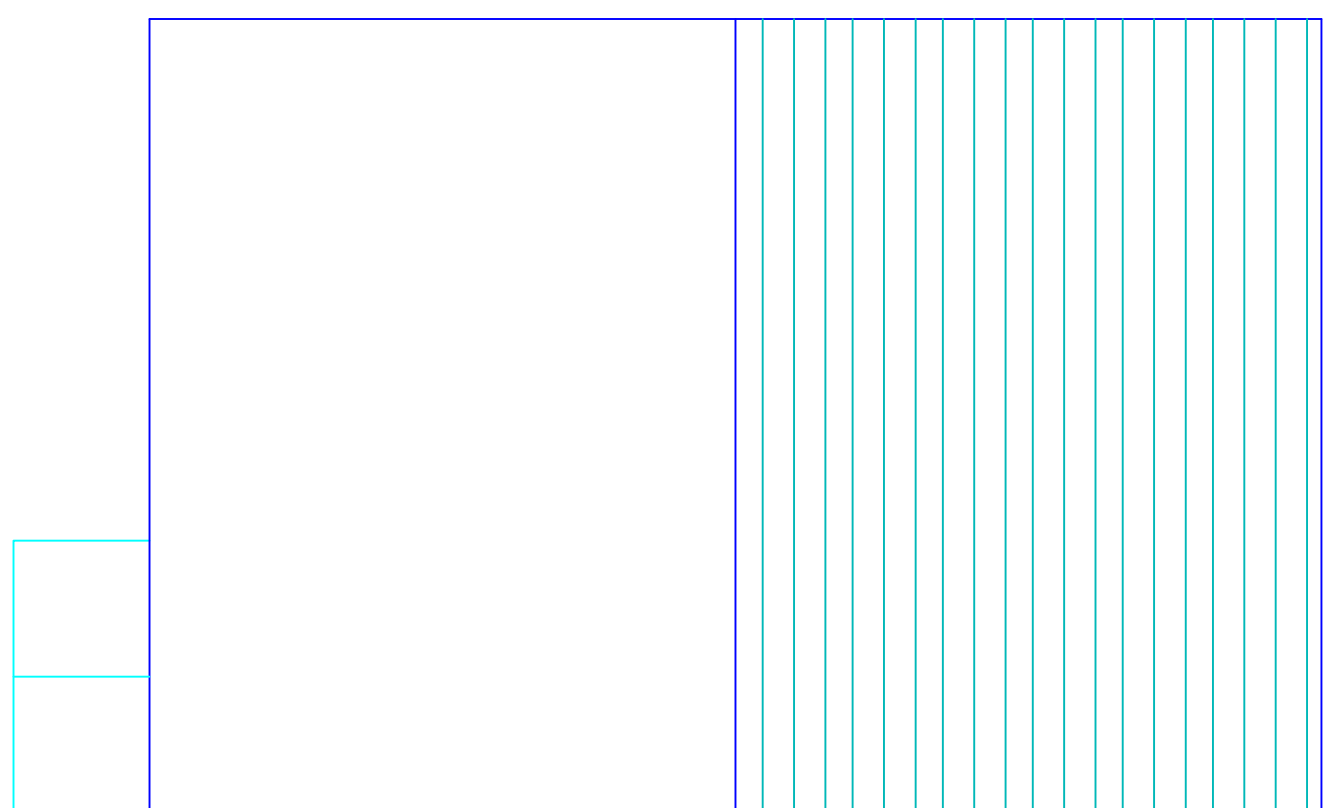

PROPOSED PLAN
ROOF

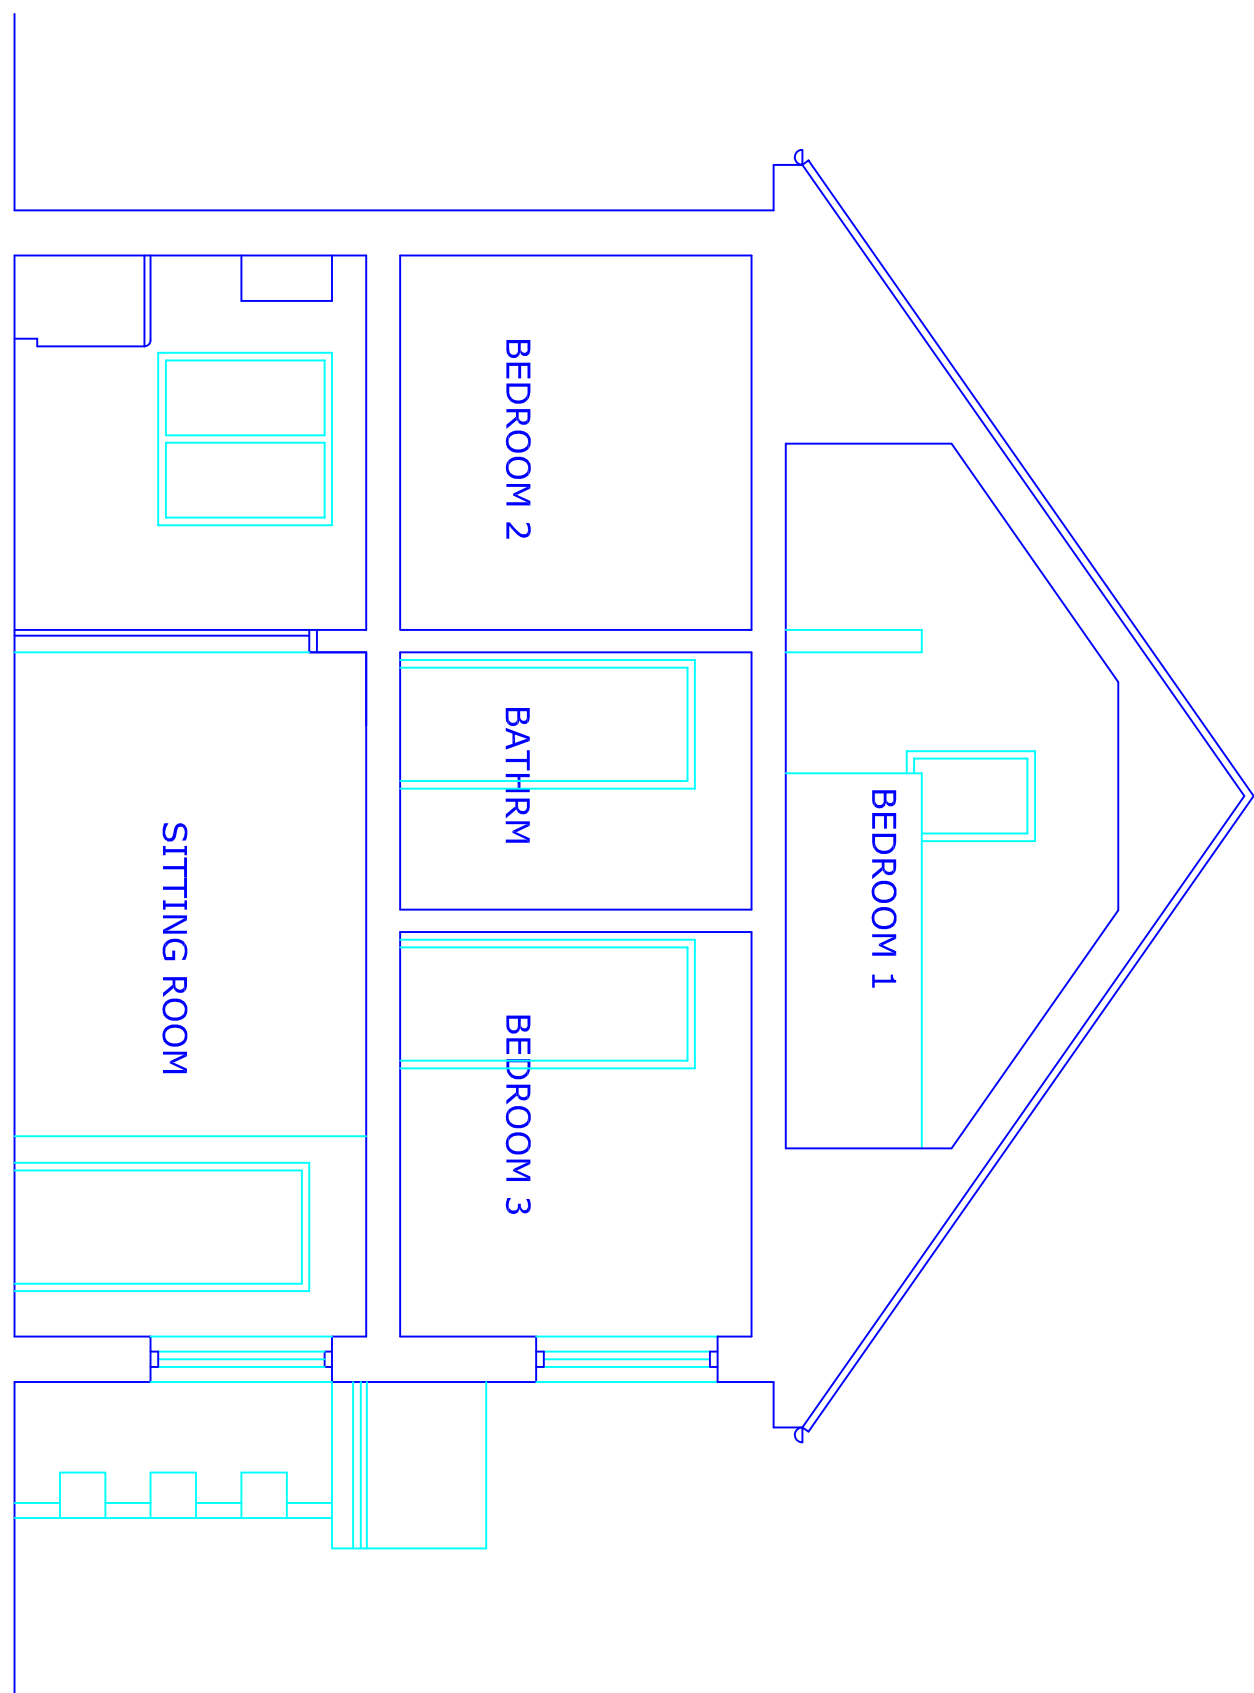

PROPOSED SECTION

This drawing and design concept is the property of PPV design. It should not be reproduced without written permission

2 Helmsore Road, Holcombe Village
Ramsbottom, Lancashire BL8 4PA
Gary Dearden (BA hons) DipArch RIBA
gary@ppv-design.co.uk www.ppv-design.co.uk
T: 0706 822751 M: 07712 699482

0123M

Spring Street Sawmills
Spring Street
Ramsbottom BL0 9JQ

scale 1:150@A1
September 2011

bb2-06

House Type C

PPV design Ltd