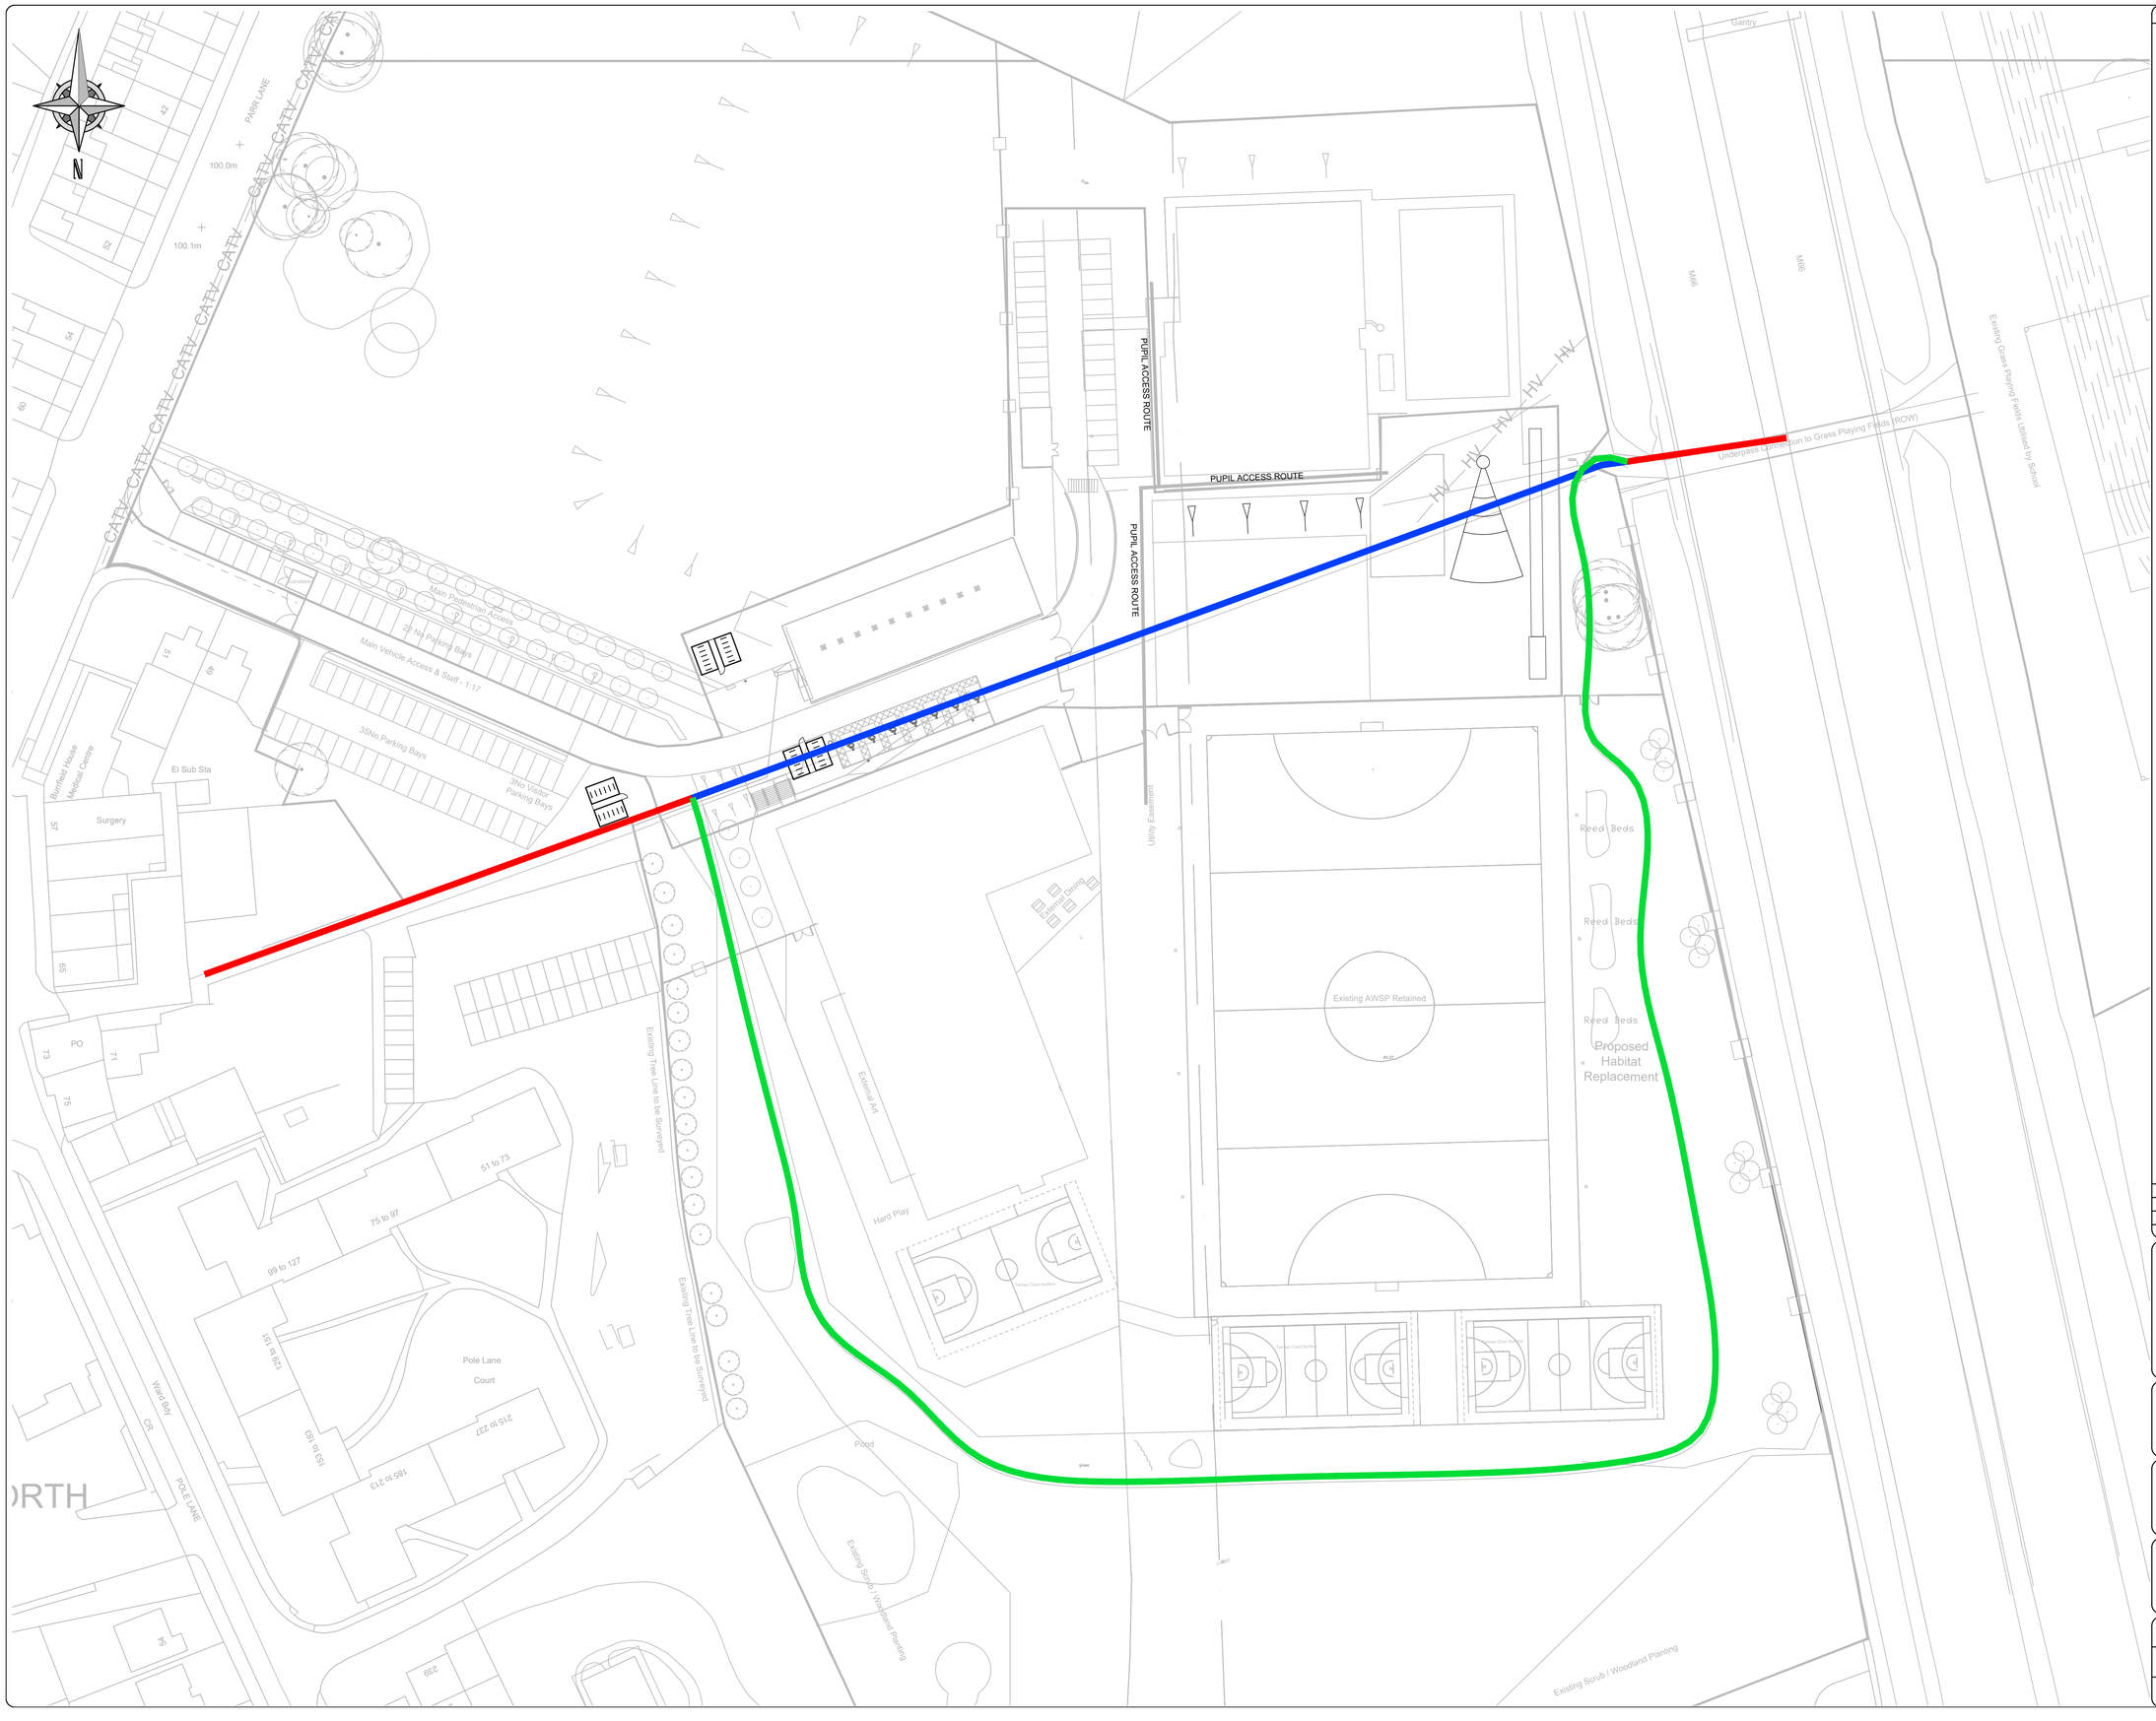


Notes:

1. This drawing is subject to copyright and is not to be reproduced in part or whole without approval.
2. Do not scale this drawing - check all dimensions on site.

KEY:

- PRoW Unaffected
- PRoW to be Diverted
- PRoW Diversion Route ("Breedon" Gravel Type Surface)

Rev:	Date:	Status/Amendments:	By:
C	09.02.22	UPDATED LAYOUT	KG
B	26.01.22	UPDATED KEY	KG
A	18.01.22	UPDATED LAYOUT	KG
-	13.12.21	INITIAL ISSUE	KG

mosodi
mobility solutions through design and innovation
Manchester 0161 413 5168
Leeds 0113 323 0854

Client:
ENABL

Project:
UNSWORTH ACADEMY, BURY

Drawing Title:
INDICATIVE PROW DIVERSION PROPOSALS

Drawn By:	Checked By:	Approved By:
KG	RAM	RAM
Scale: 1:500	*Paper Size:* A1	*Date Created:* 26.01.22
Drawing Number: 21058.IN.01		*Drawing Revision:* C