





2 Site - Topo - Proposed
1 : 200

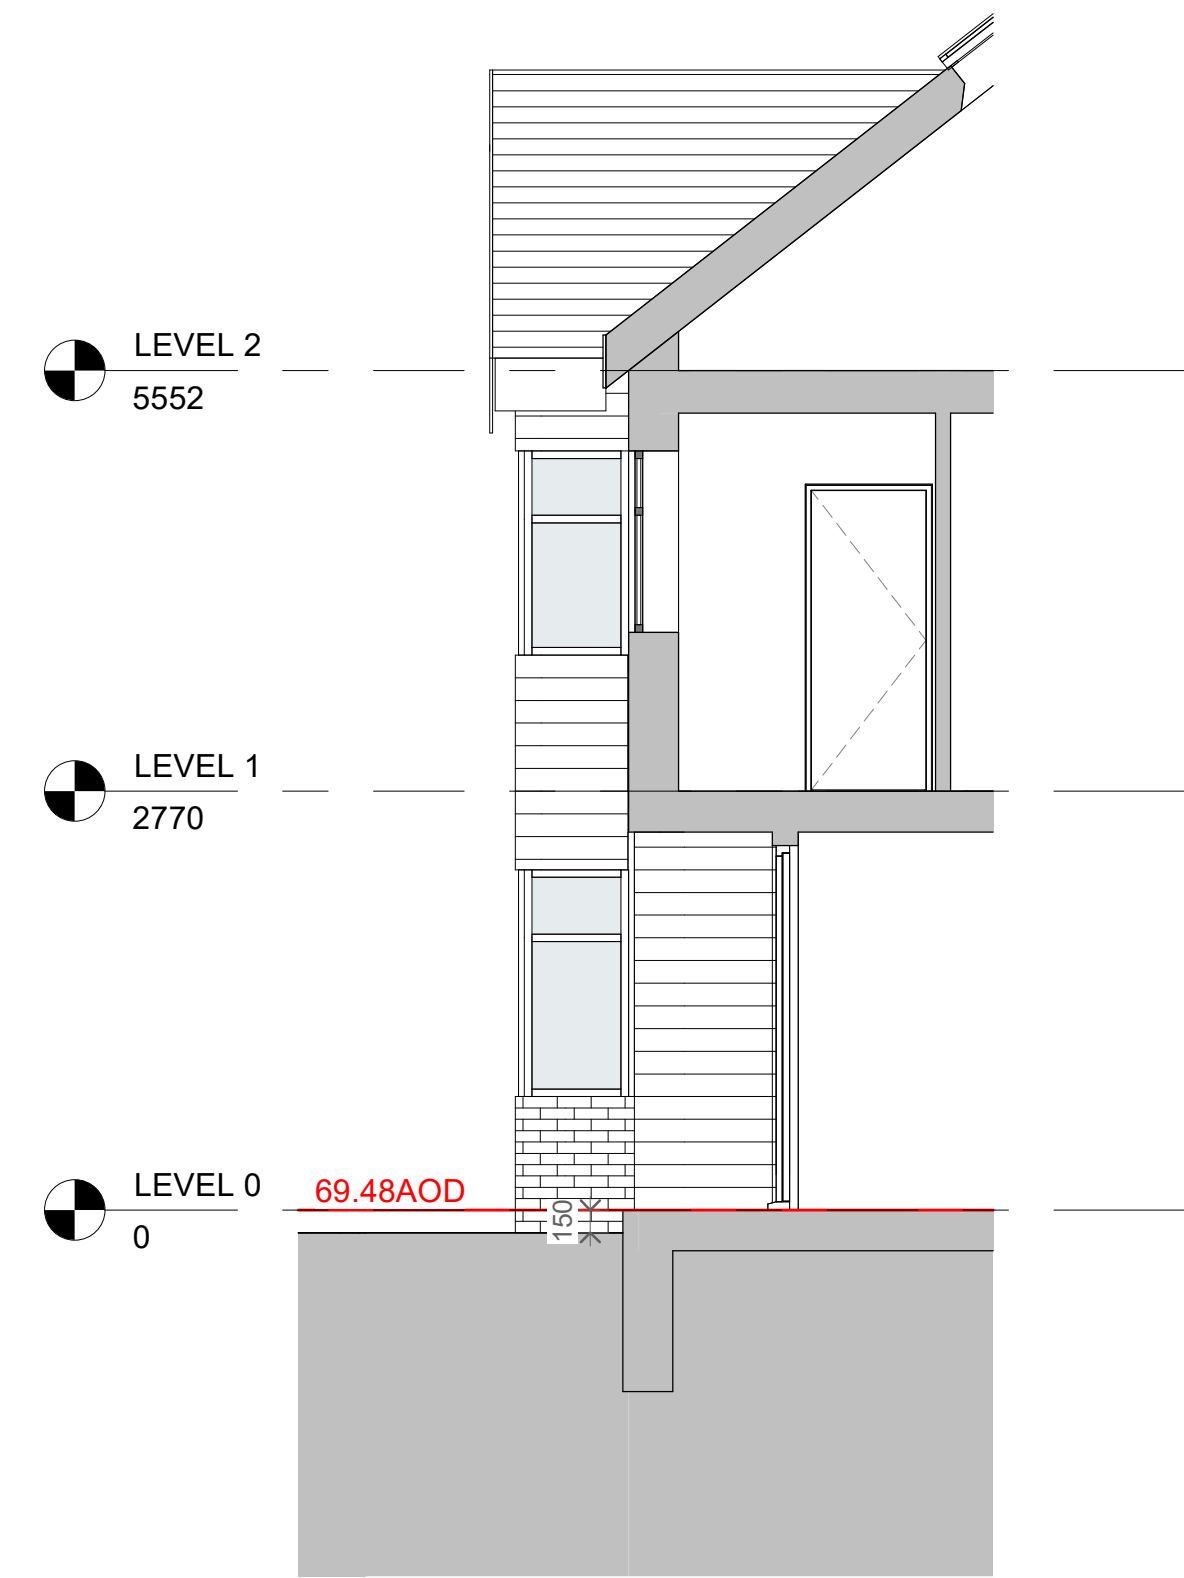

1 Section 15
1 : 50

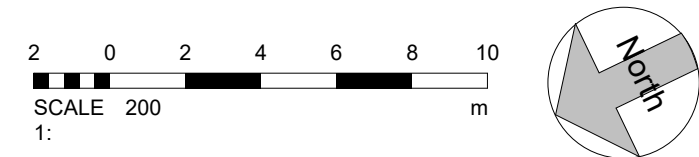

- Site Key
- Vegetation
 - Grass
 - Medium sized Tree
 - Larger sized Tree
 - Sandstone flags
 - Road
 - Asphalt semi-permeable driveway with brick boarder
 - P Parking
 - Proposed Building
 - Passing Place
 - Site Boundary
 - 1.8m fetherlap Fence
 - 1.1m fetherlap Fence
 - 1.5m Native Hedgerow
 - Re-located lampost
 - Original location of lampost

No.	Description	Date
PROJECT		
Meadway, Bury		
TITLE		
Site - Topo - Proposed		
CLIENT		
SAC Property Developments Ltd		
STATUS		
PLANNING		
DRAWN BY	DATE	SCALE (@ A1)
TP	02/17/23	As indicated
PROJECT NUMBER	DRAWING NUMBER	REV
GSS22015.3	504	
GOLD SKETCH S T U D I O S www.goldsketch.co.uk info@goldsketch.co.uk 0161 792 9595		
NOTES		
© COPYRIGHT ALL RIGHTS RESERVED. THIS DRAWING MUST NOT BE REPRODUCED WITHOUT PRIOR WRITTEN CONSENT. DRAWING TO BE USED FOR THE STATUS INDICATED ONLY. ALL DIMENSIONS AND SETTING OUT SHALL BE CHECKED AND CONFIRMED ON SITE. ANY DISCREPANCIES TO BE REPORTED TO THE DESIGN TEAM PRIOR TO THE COMMENCEMENT OF ANY WORK. ALL WORK AND MATERIALS TO BE IN ACCORDANCE WITH CURRENT STATUTORY REGULATION, RELEVANT CODES OF PRACTICE AND BRITISH STANDARDS. ALL DIMENSIONS ON THIS DRAWING ARE IN MILLIMETRES UNLESS OTHERWISE STATED.		